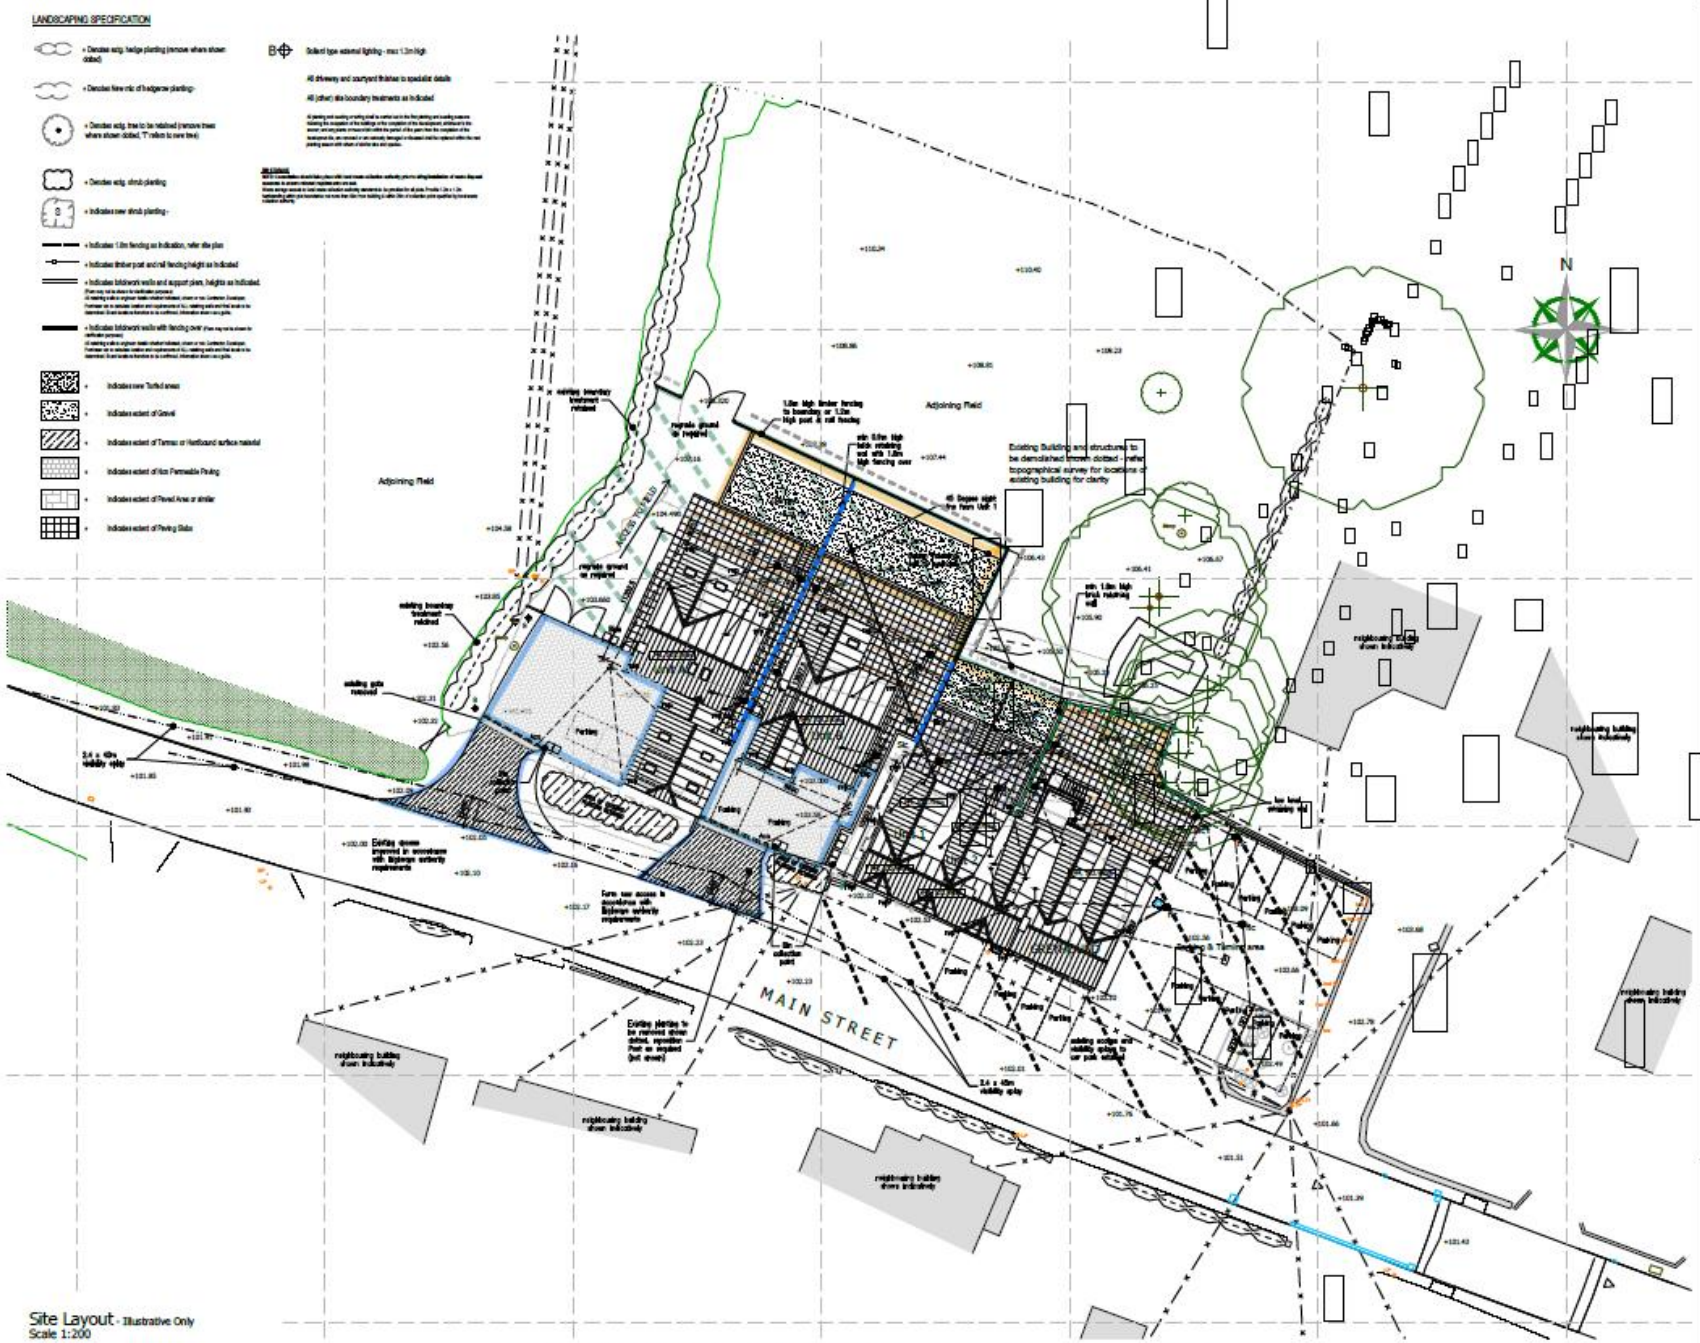


PLANNING DRAWING - SITE LAYOUT

PROPOSED DEVELOPMENT - THE GREYHOUND - MAIN STREET - BOTCHESTON

THIS DRAWING IS TO BE READ IN CONJUNCTION WITH:-

Levels:
+ 00.00 Existing Level
+ 00.000 Proposed Level

Schedule of Accommodation

Materials & Finish

Black plastic gutters & downpipes
Brick Corbel with brick verge detailing (where shown)
Brick detailing to walls as indicated
Garden wall to be stretcher wall bond or English garden wall bond

ILLUSTRATIVE INFORMATION ONLY

Revisions :
B Highway Offices Amendments 14.03.22
A Planning Amendments 25.01.22

CIAT

The Glasshouse, 9 Hallam Close, Littlethorpe, Leics. LE19 2LA

Project Details
Proposed Development
The Greyhound
Main Street
Botcheston

Drawing Title
Planning Drawing - Sheet 1 of 6
Site Layout

Client Details
The Greyhound (Botcheston) Ltd

Drawing No.
20.253.01 B

Date: Nov 2021
Scale (A1 Size): 1:200
Drawn by:
Checked by: RJD
Job: