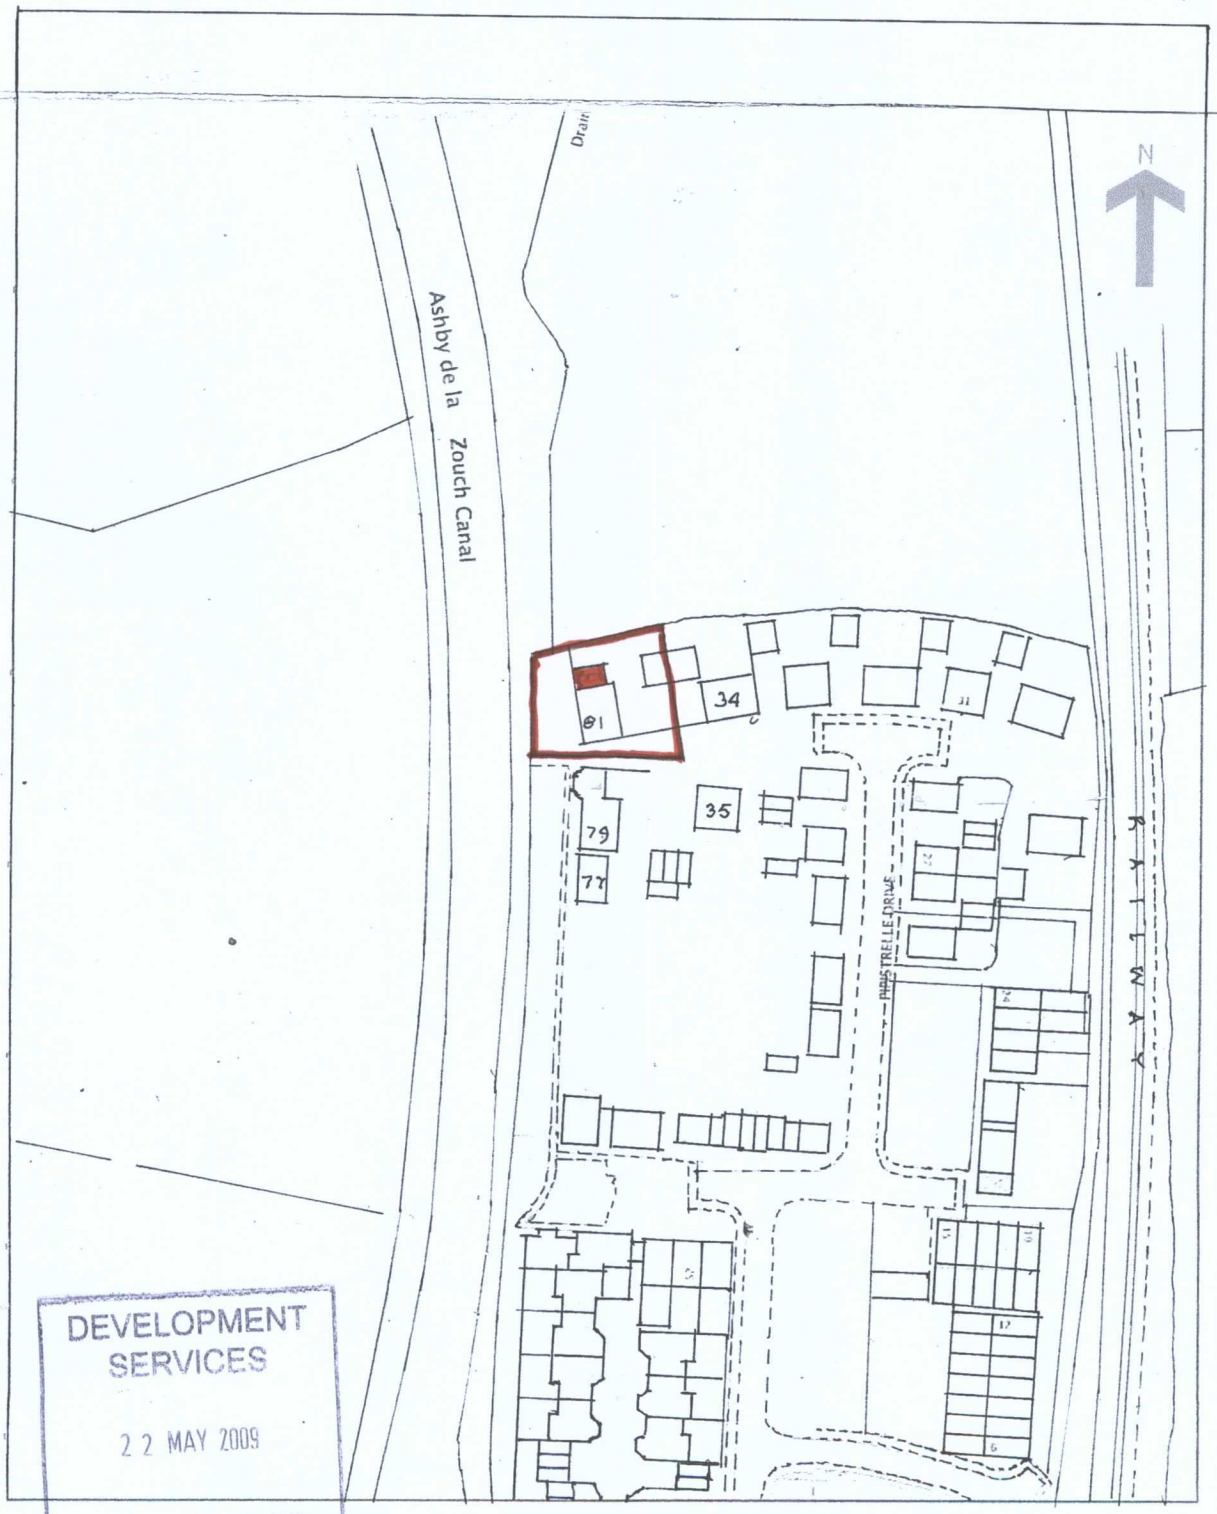


DEVELOPMENT SERVICES
22 MAY 2009
RECEIVED

BLOCK PLAN

C. J. RUSTED M.C.I.A.T.

SUN ROOM EXTENSION TO SIDE
PIPISTRELLE DRIVE. MKT. BOS.

Date. May 09.
Scale: 1:500. Drwg N° B052009.