
Ordnance Survey®

OS Sitemap™

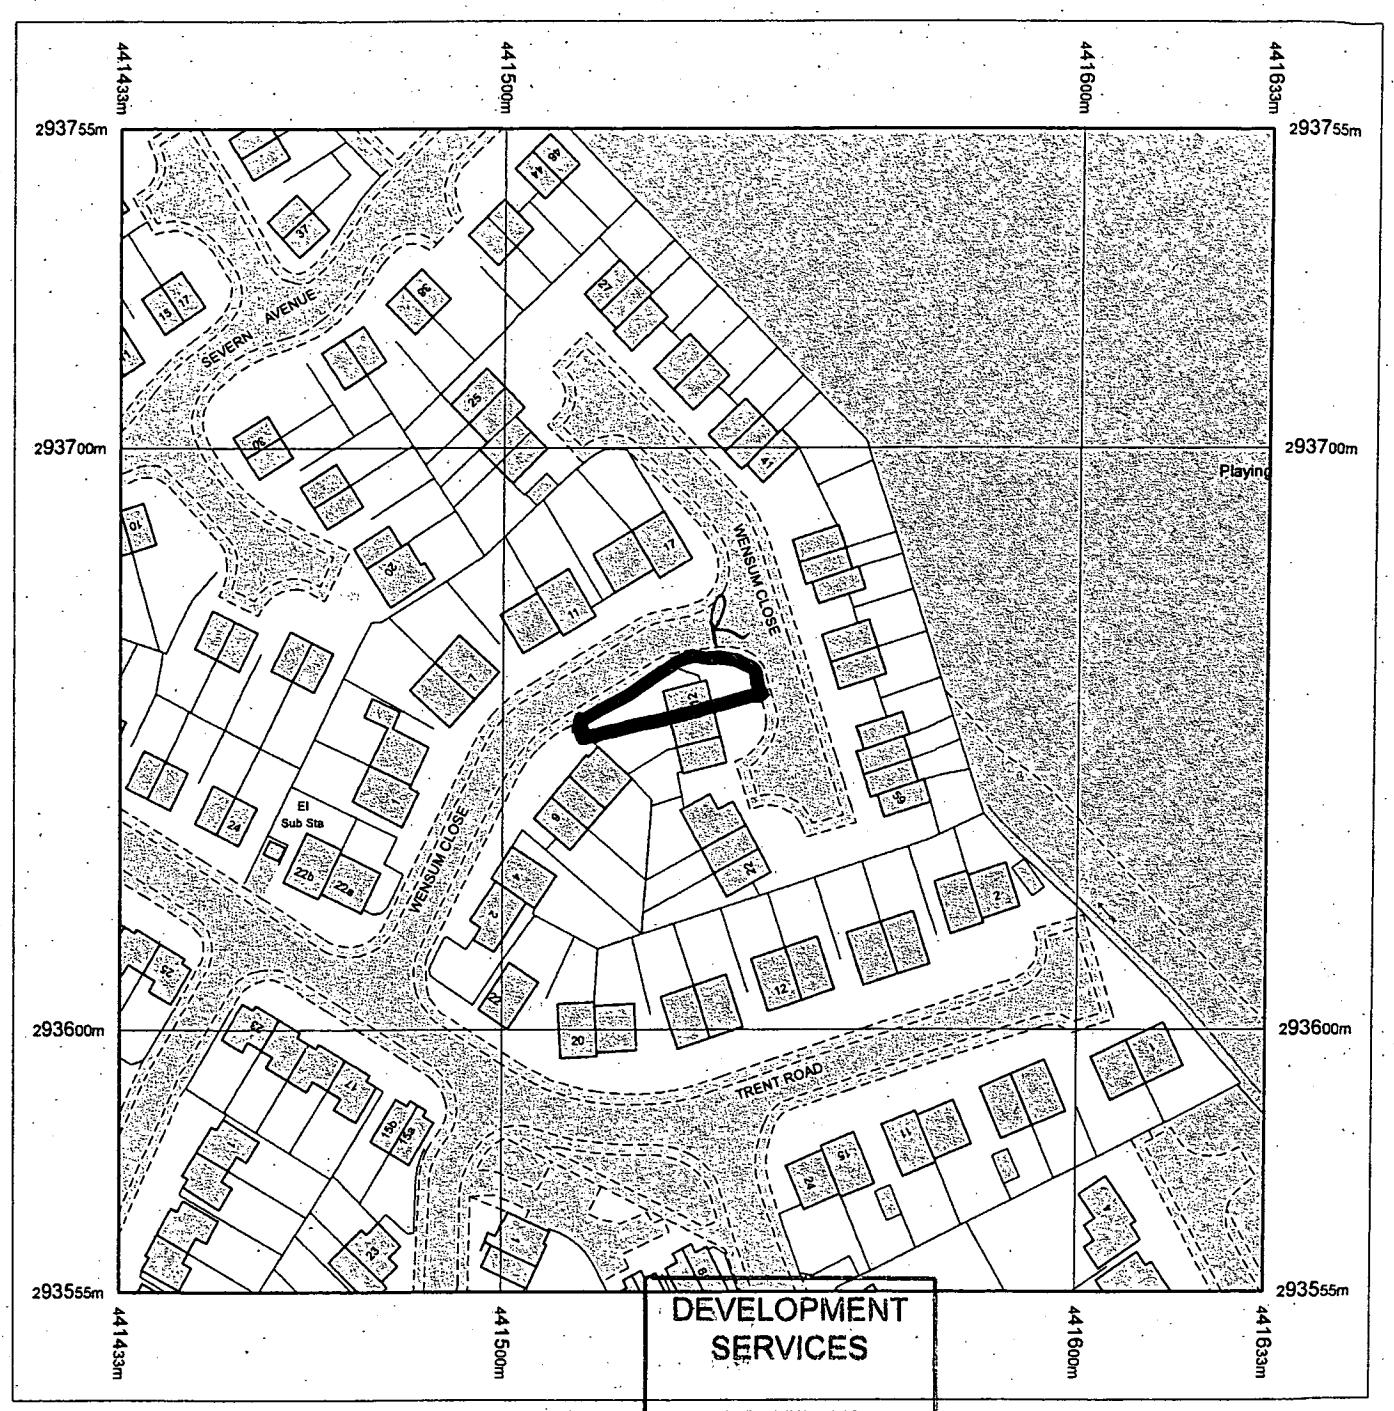

DEVELOPMENT SERVICES
22 APR 2008
RECEIVED

Metres
0 20 40
Scale 1:1250

Produced 16.04.2008 from the Ordnance Survey National Geographic Database and incorporating surveyed revision available at this date. © Crown Copyright 2008.

Reproduction in whole or part is prohibited without the prior permission of Ordnance Survey.

Ordnance Survey and the OS Symbol are registered trademarks and OS Sitemap is a trademark of Ordnance Survey, the national mapping agency of Great Britain.

The representation of a road, track or path is no evidence of a right of way.

The representation of features as lines is no evidence of a property boundary.

Supplied by: **Outlet User**
Serial number: 00016400
Centre coordinates: 441533 293655

Further information can be found on the OS Sitemap Information leaflet or the Ordnance Survey web site:
www.ordnancesurvey.co.uk

LOCATION PLAN

12, WENSUM CLOSE

HINCKLEY

LEICESTERSHIRE

SITE PLAN
1:500

