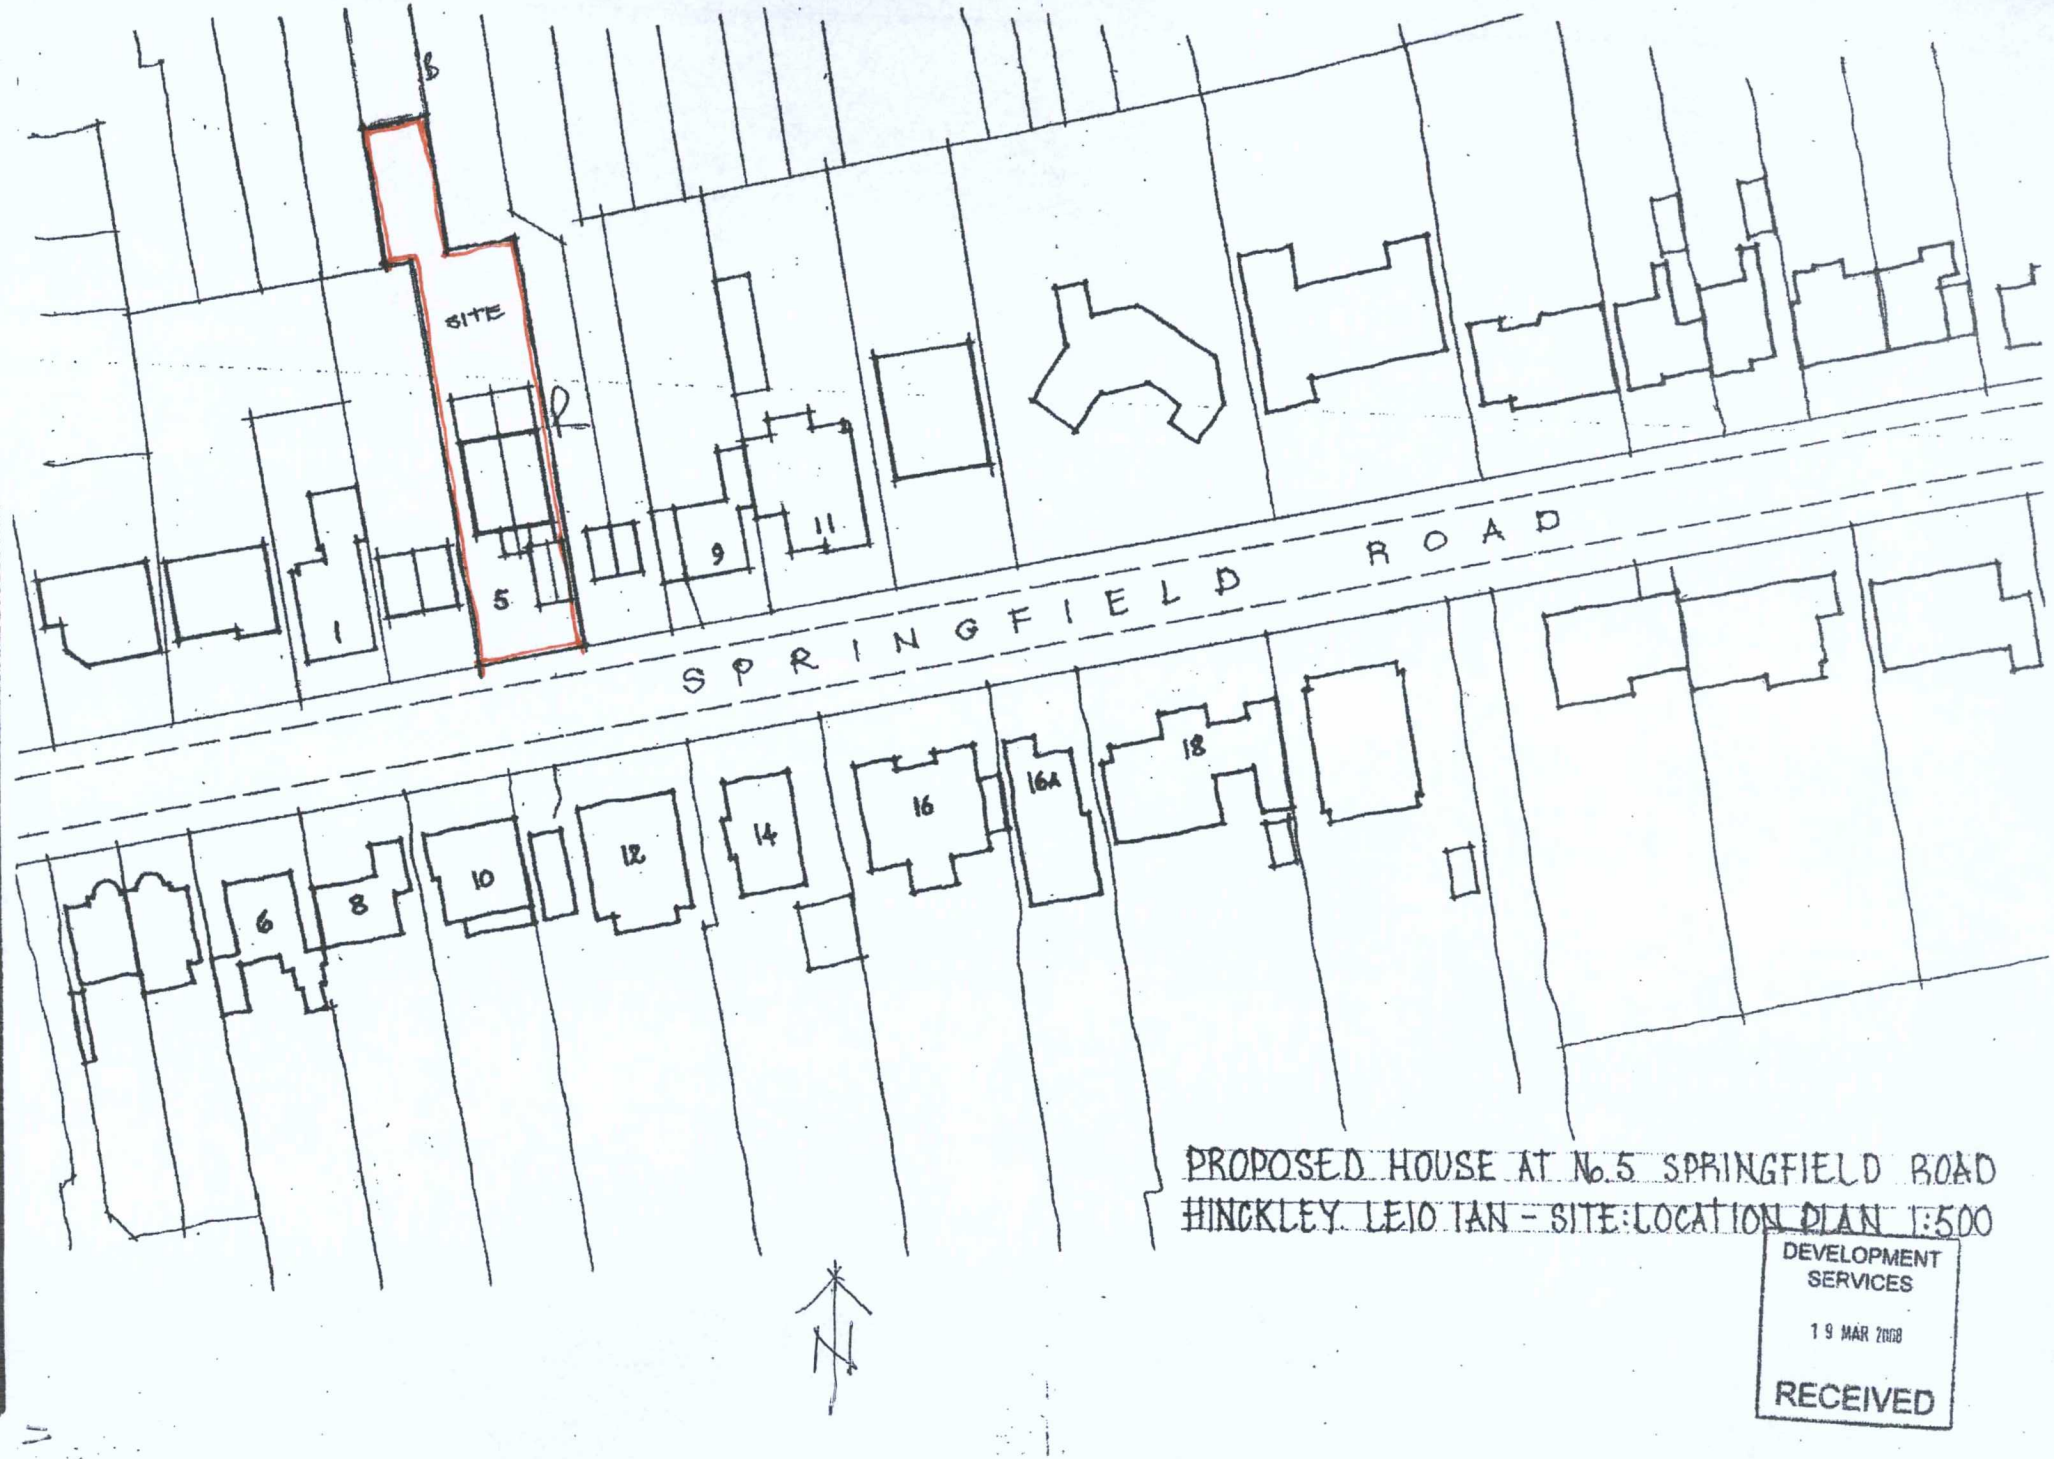

PROPOSED HOUSE AT No.5 SPRINGFIELD ROAD
HINCKLEY LE10 1AN - SITE LOCATION PLAN 1:500

DEVELOPMENT SERVICES
19 MAR 2008
RECEIVED