
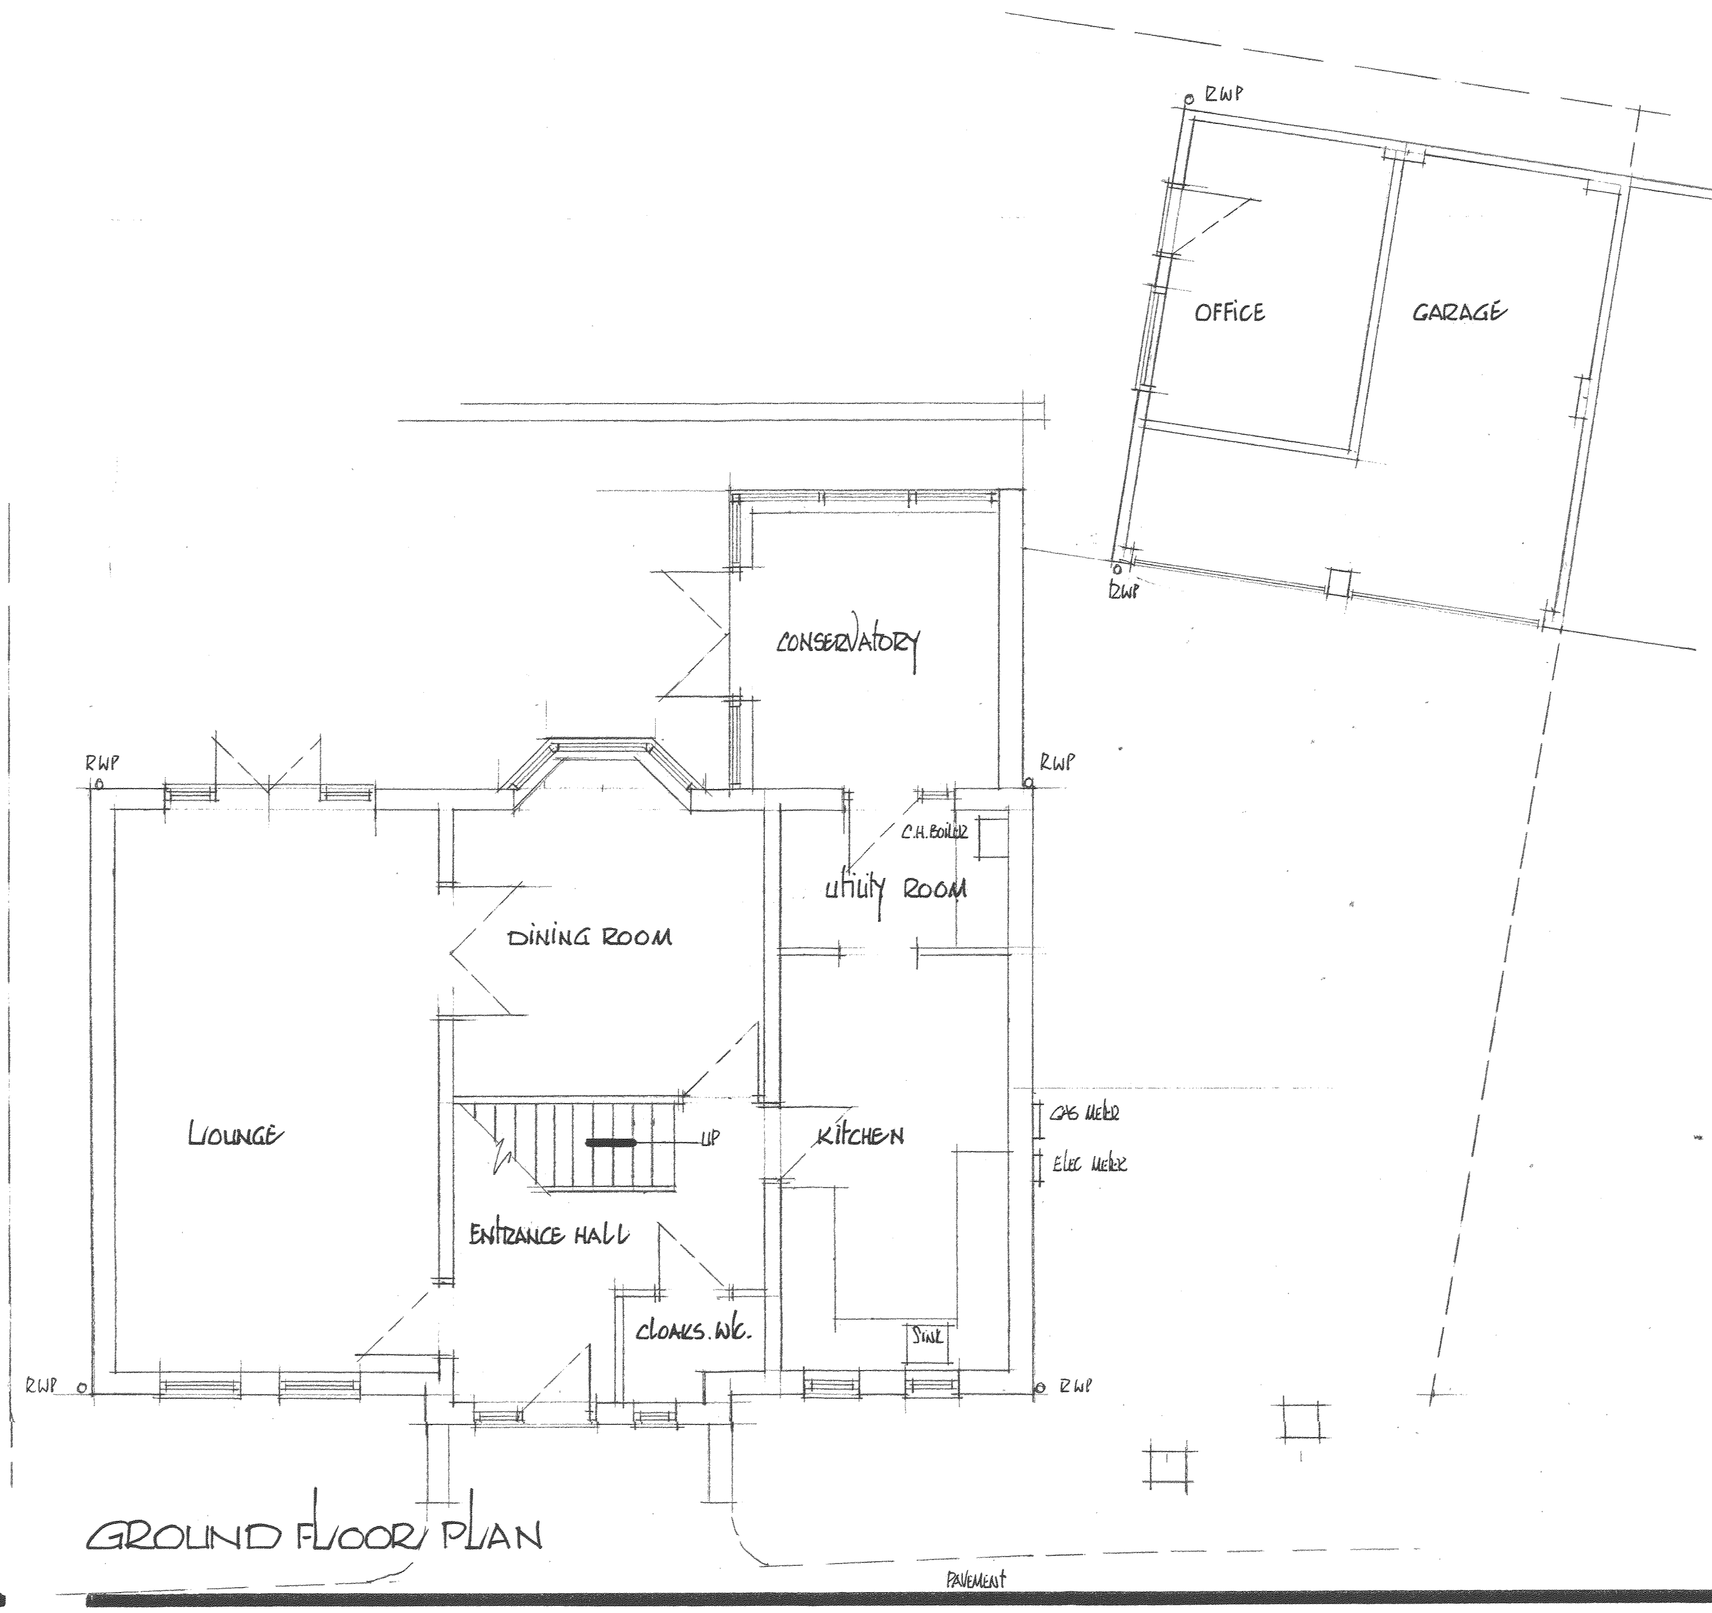


GROUND FLOOR PLAN

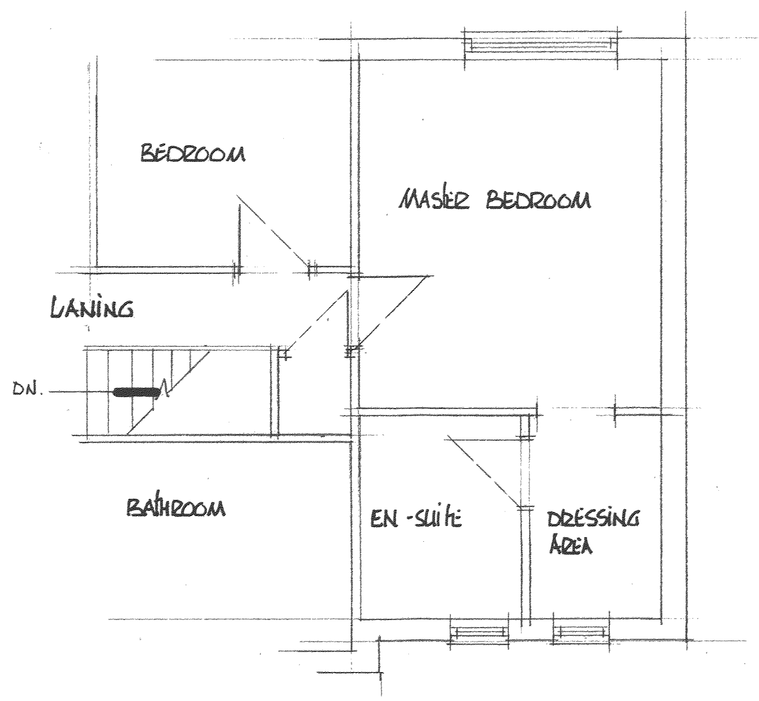

PART FIRST FLOOR PLAN

DEVELOPMENT SERVICES
21 MAY 2009
RECEIVED

EXISTING PLAN LAYOUT

39 BARONS CLOSE,
KIRBY MUXLOE,
LEICESTERSHIRE. LE9. 2BW.

SCALE :		DATE :	DRAWN BY:
1:50	At A1 Size	APRIL 2009	PB

DRAWING NUMBER: 904/01

Peter Barnwell Limited
Building Surveyor
Peter Barnwell ACIOB.
22 Norfolk Road,
Desford, Leicester, LE9 9HR.
01455 823816