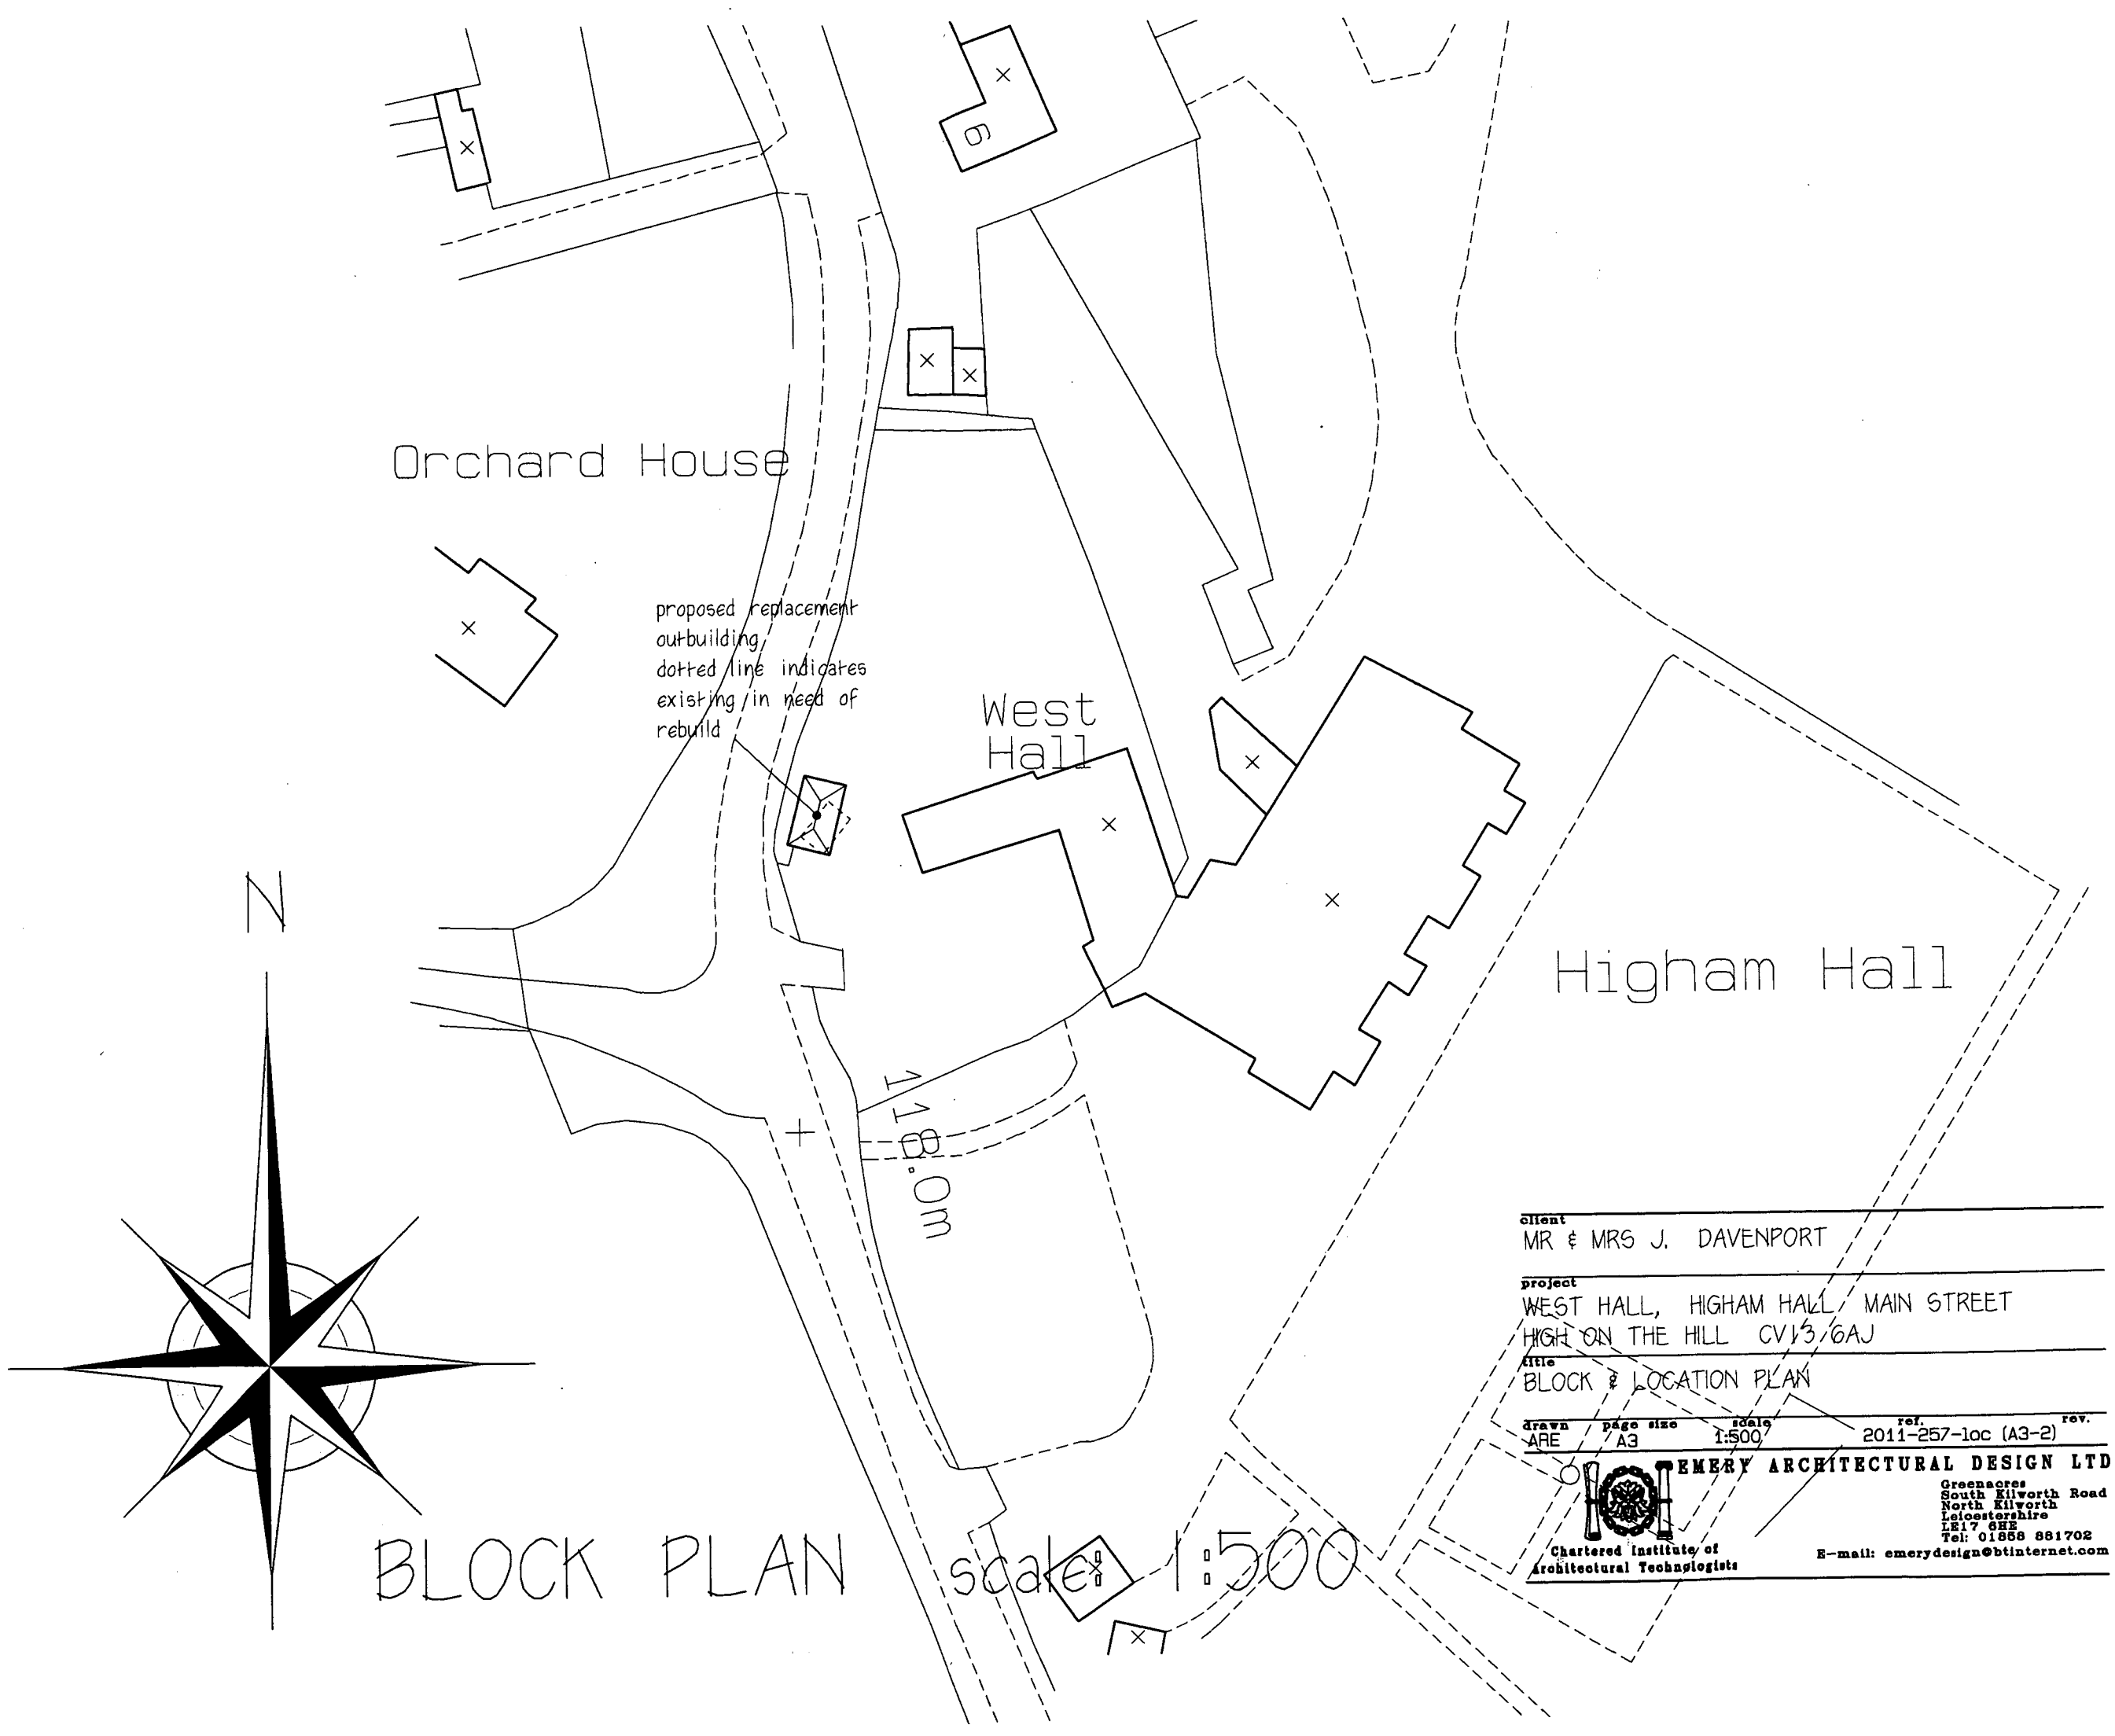



client
MR & MRS J. DAVENPORT

project
WEST HALL, HIGHAM HALL, MAIN STREET
HIGH ON THE HILL CV13 6AJ

title
BLOCK & LOCATION PLAN

| drawn | page size | scale | ref. | rev. |
|---|---|---|---|---|
| ARE | A3 | 1:500 | 2011-257-loc (A3-2) | |

EMERY ARCHITECTURAL DESIGN LTD
Greenacres
South Kilworth Road
North Kilworth
Leicestershire
LE17 6HE
Tel: 01858 881702
E-mail: emerydesign@btinternet.com
Chartered Institute of Architectural Technologists