ROOF PITCH TO EXTENSION SET TO 12° TO MATCH EXISTING. BOTH FRONT & REAR ROOF SLOPES DRAINED (SURFACE WATER) VIA EXISTING RW DOWNPIPES LOCATED FRONT & REAR

SEE PLAN 001/4

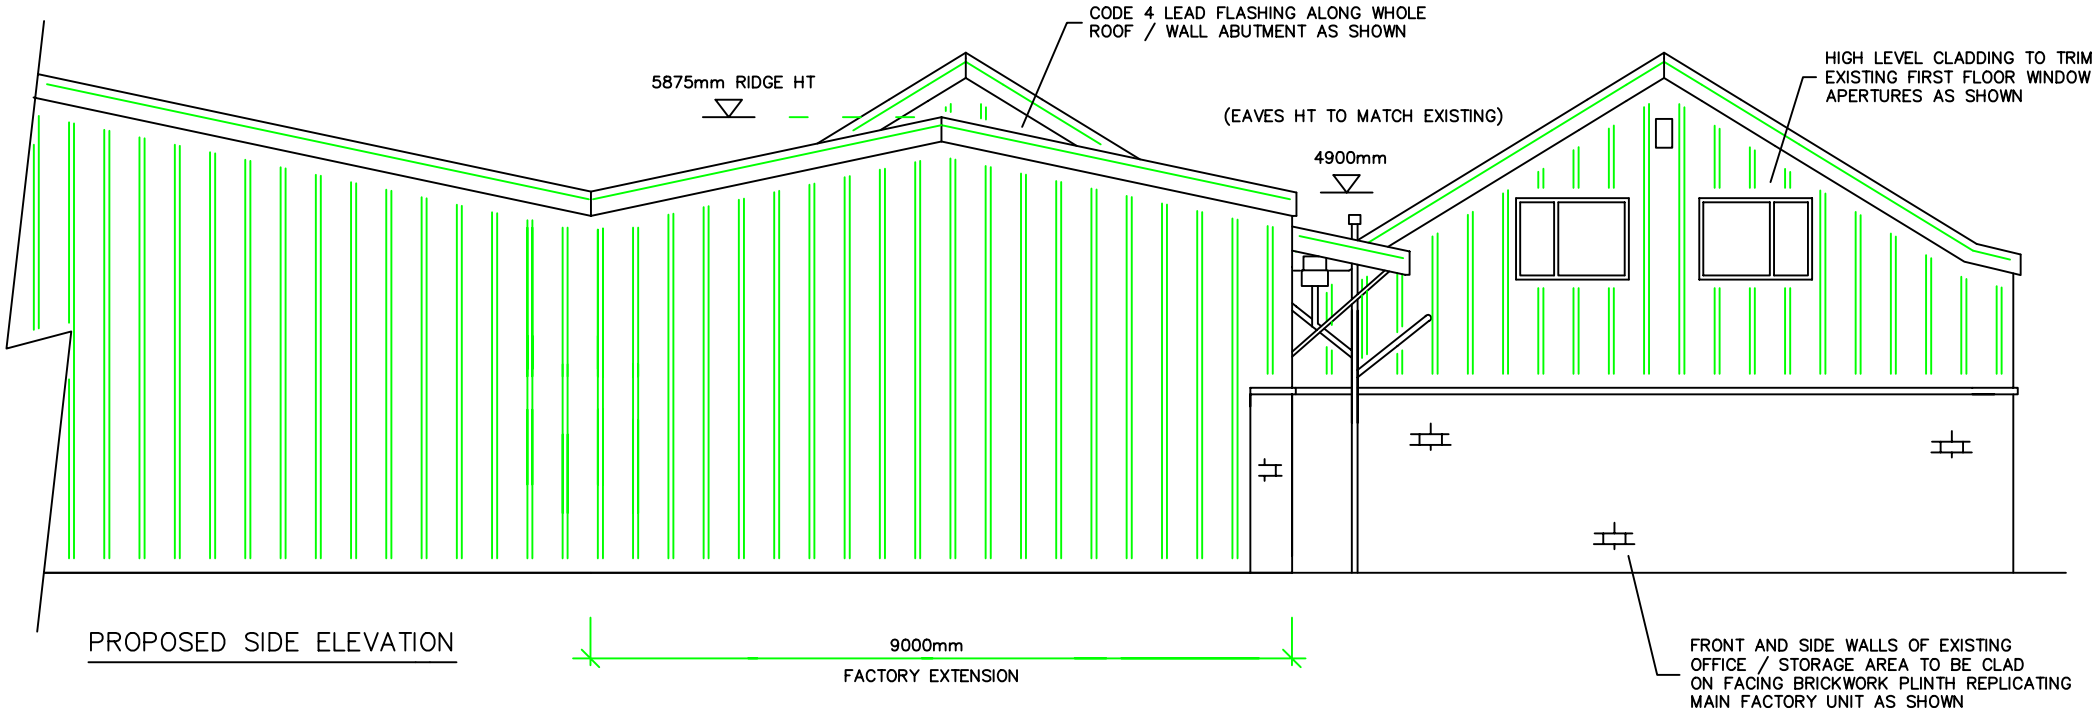

PROPOSED SIDE ELEVATION

WALL CLADDING (HIGH LEVEL)

32mm EXTERNAL PLASTISOL CLADDING PANEL – FINISH TO MATCH EXISTING
120mm ROCKWOOL FIRE CLAD INSULATION
18mm INTERNAL LINER PANELS

WALL CONSTRUCTION (LOW LEVEL)

100mm FACING BRICKWORK TO MATCH EXISTING APPEARANCE
100mm CAVITY (NON INSULATED)
100mm DENSE CONCRETE BLOCK INNER SKIN

ROOF CONSTRUCTION

ROOFING SHEETS FROM PLASTISOL COATED PROFILED PRESSED METAL ROOF DECK SYSTEM, PROFILE & COLOUR FINISH TO MATCH EXISTING

EAVES AND RIDGE CLOAKING PANELS

EAVES AND RIDGES FROM PLASTISOL COATED PRESSED METAL SHEETING SYSTEM, COLOUR FINISH TO MATCH EXISTING

RAIN WATER GOODS AS EXISTING

AGBDESIGN CONSULTANTS LTD

TITLE
PROPOSED WORKSHOP EXTENSION
PROPOSED ELEVATIONS (SIDE)

SITE ADDRESS	SOVEREIGN GEARS LTD, HILL LANE, MARKFIELD, LEICS	FOR MR S SPRING
DRAWN BY	MR A. BROWN	DRG. No. 001/4B.
TEL:– 01509 569520	SCALE 1:100	DATE FEB 2009