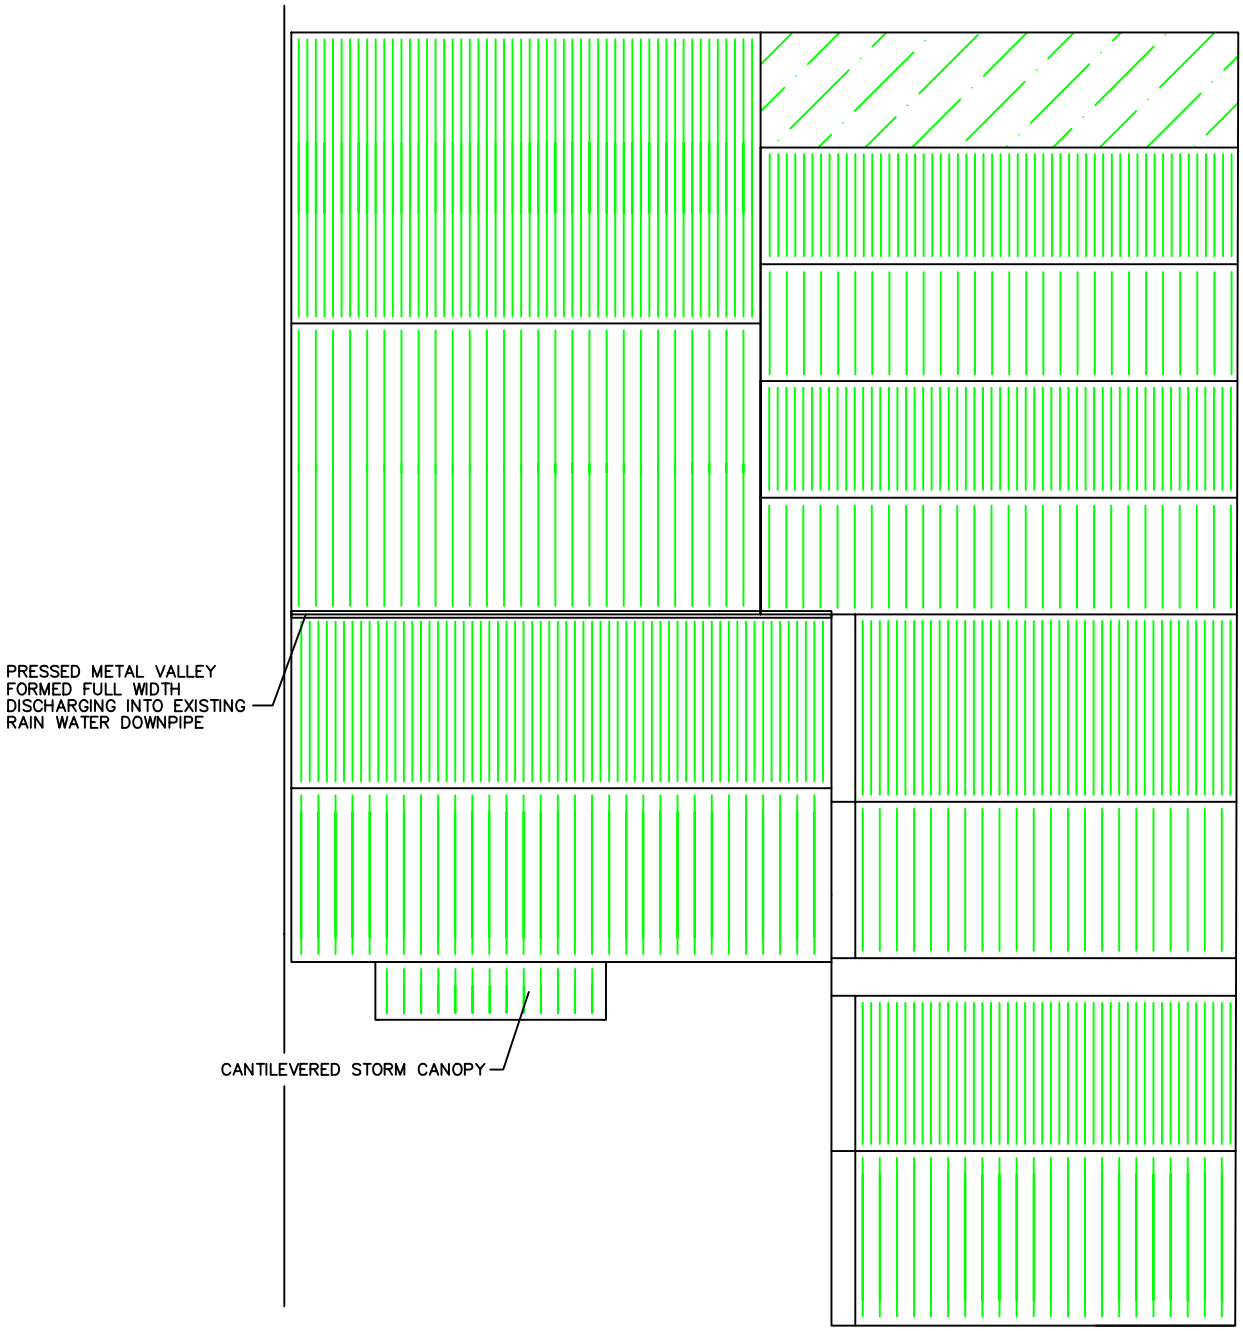

PROPOSED ROOF PLAN

AGBDESIGN
CONSULTANTS LTD

PROPOSED WORKSHOP EXTENSION
PROPOSED ROOF PLAN

SITE ADDRESS	SOVEREIGN GEARS LTD, HILL LANE, MARKFIELD, LEICS	FOR MR S SPRING
DRAWN BY	MR A. BROWN	DRG. No. 001/6.
01509 569520	SCALE 1:200	DATE FEB 2009