




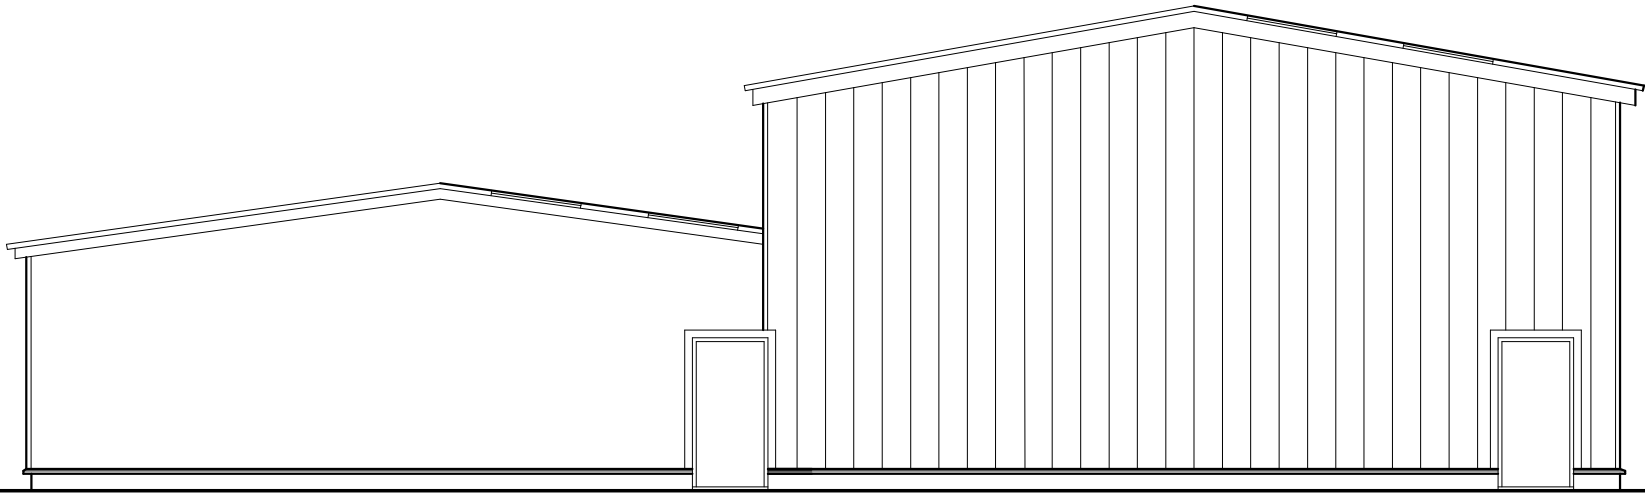

gable elevation to boundary

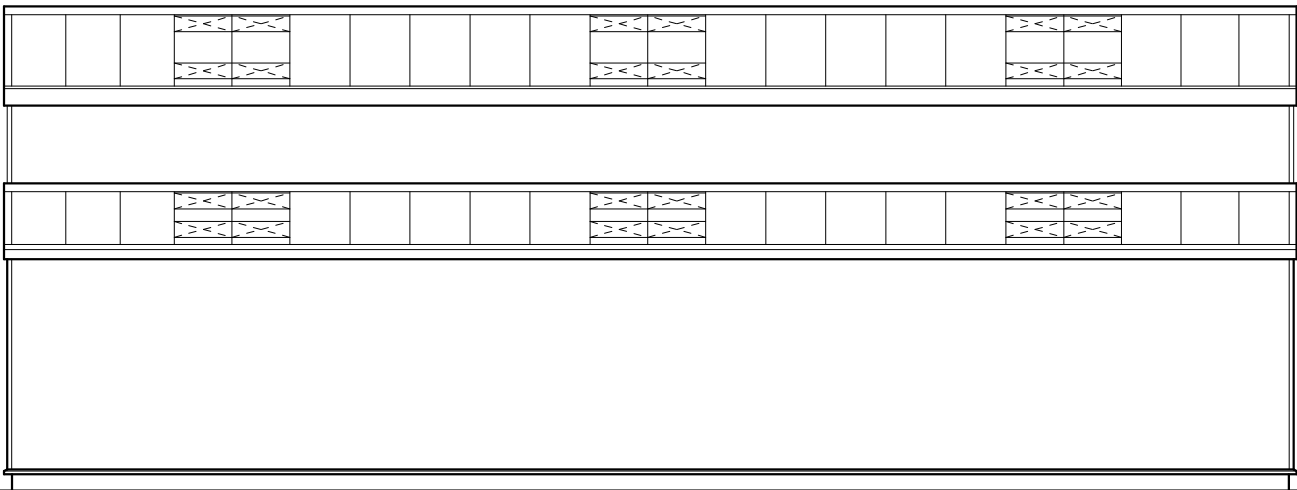

elevation to paddock

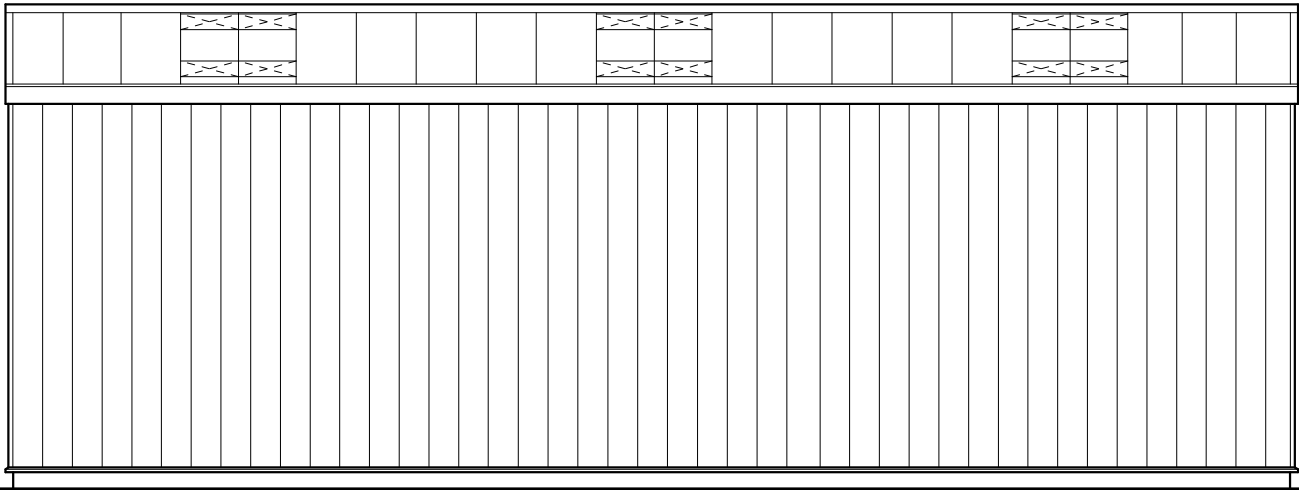

elevation to Bosworth Road



PROJECT PROPOSED NEW BARN Mr Mrs P Phillips Lake House - Bosworth Road Market Bosworth	DATE December 2023	CHAPMAN ARCHITECTURAL & ASSOCIATES Mount Pleasant Farm West Haddon Road Crick Northants NN6 7SQ Tel/Fax(01788) 823819
	CODE 23 14 04A	
	SCALE 1 : 100	
DRAWING Proposed Elevations		