




Proposed Dog Kennels
North Elevation

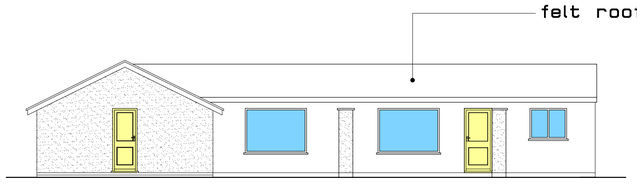


Proposed Dog Kennels East Elevation

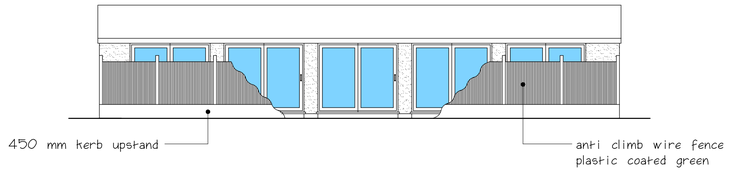

Proposed Dog Kennels West Elevation

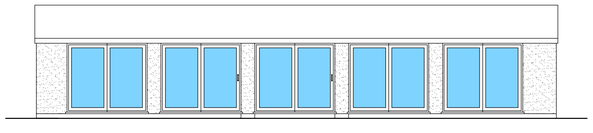


Proposed Dog Kennels West Elevation
With Fence Removed For Clarity

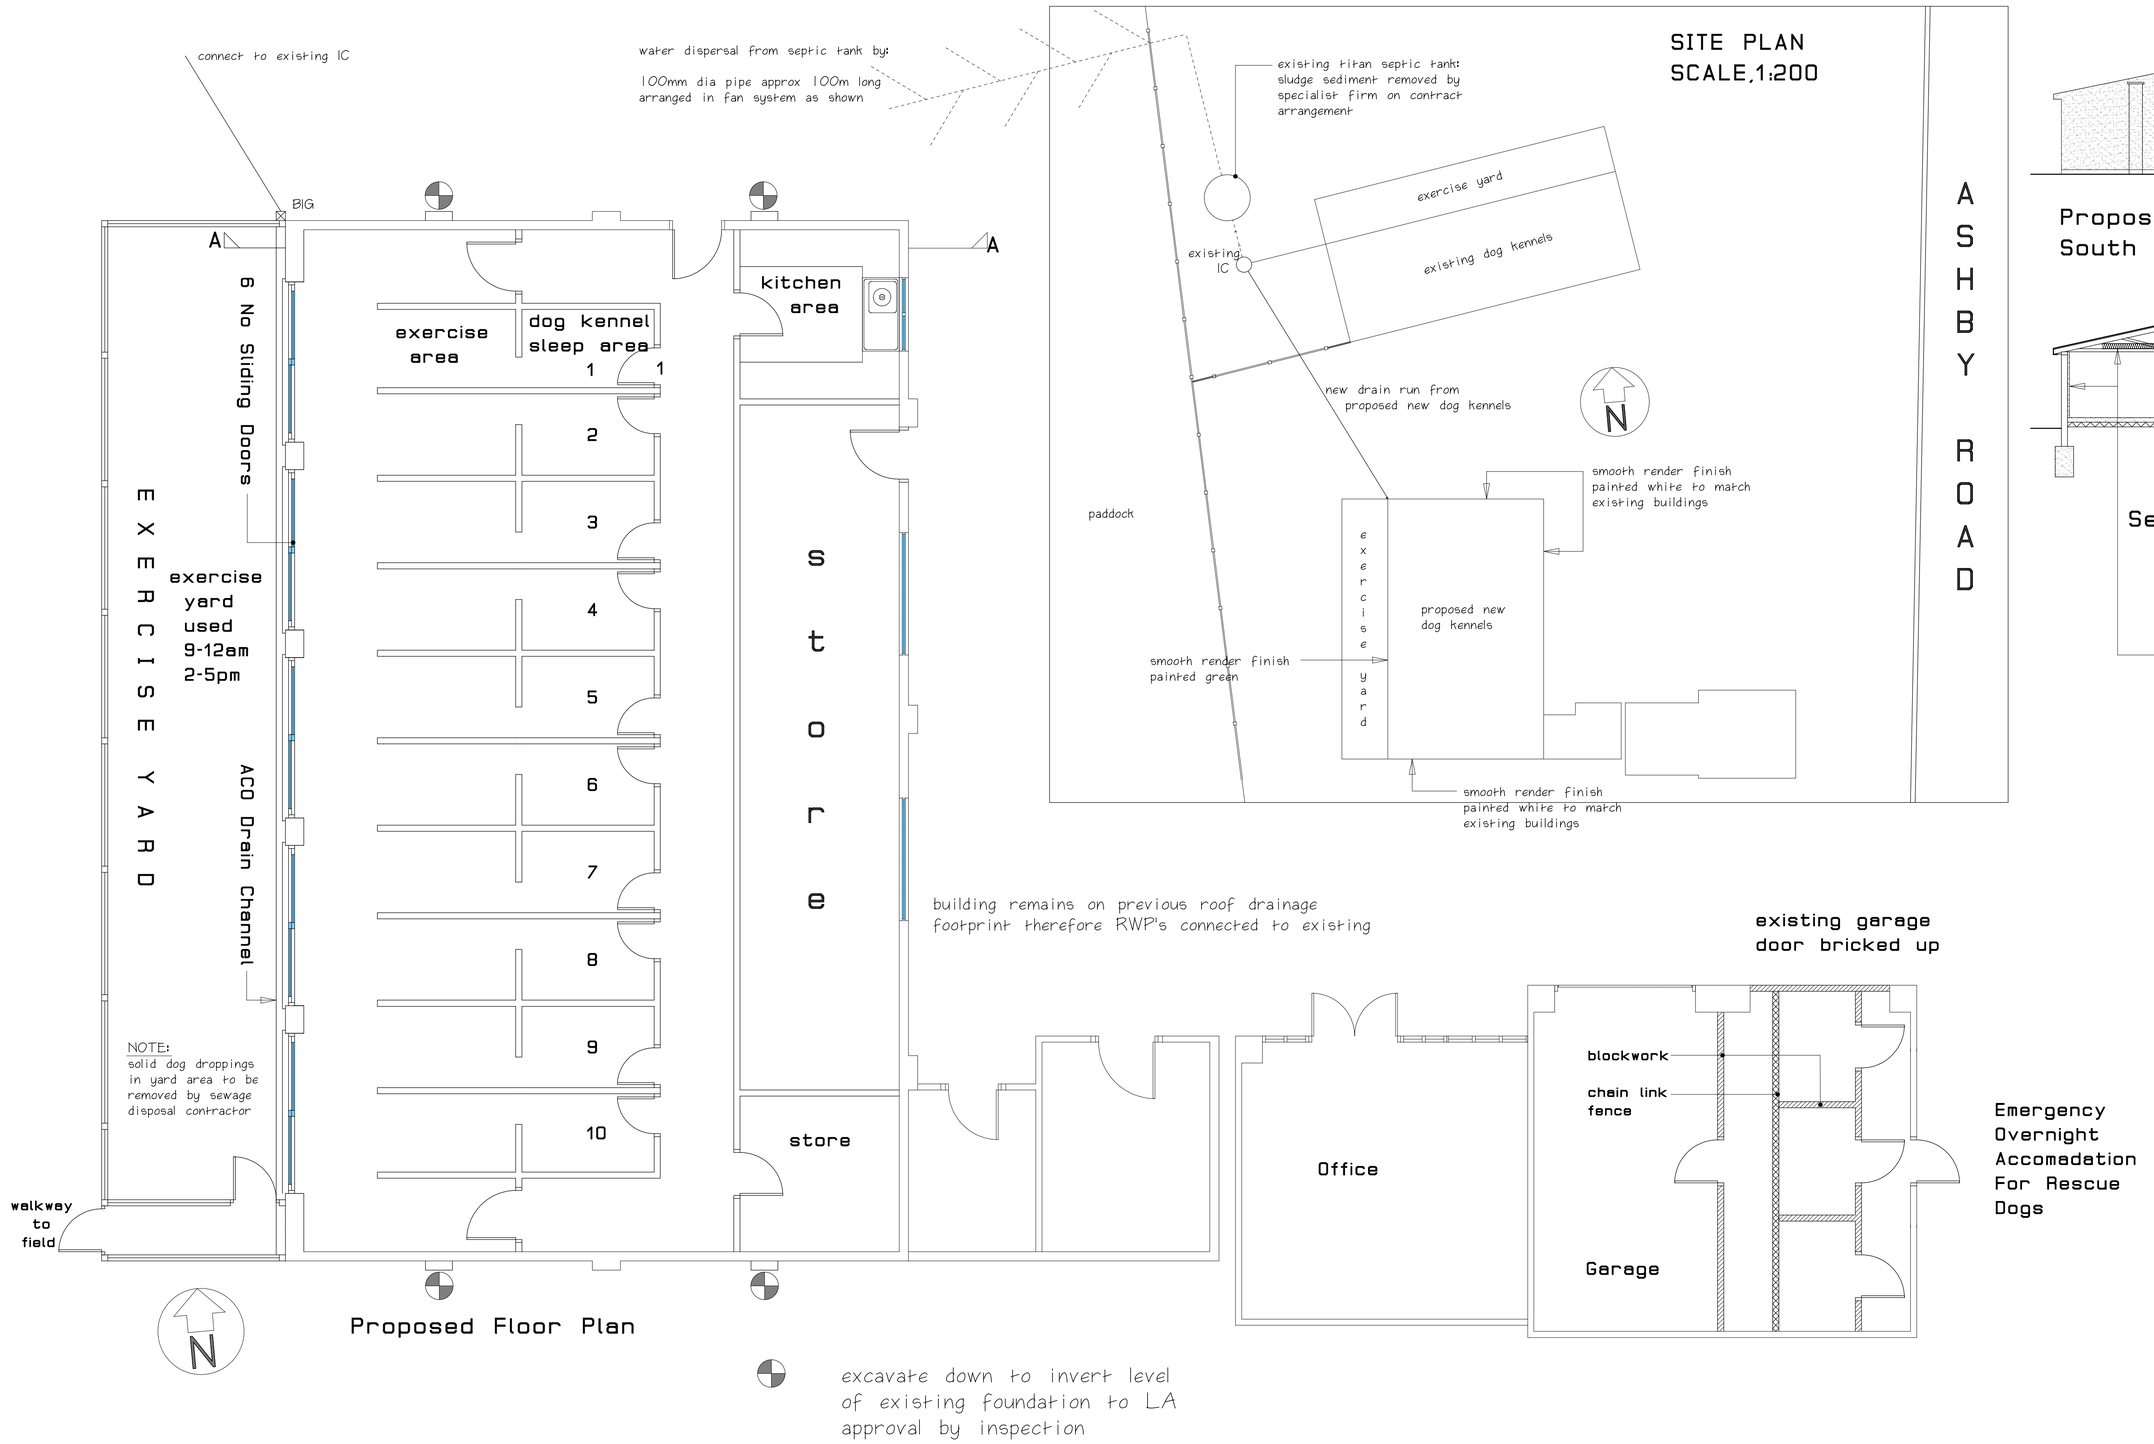


Proposed Floor Plan

SITE PLAN
SCALE,1:200

excavate down to invert level
of existing foundation to LA
approval by inspection

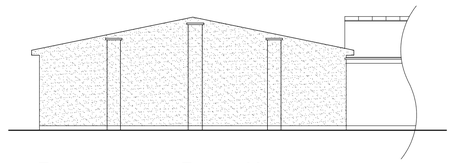

Proposed Dog Kennels
South Elevation

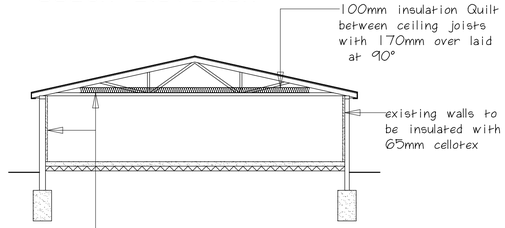

Section AA

Planning Ammendment:
insulation added

accommodation,
10 dogs in kennel block
exercise area used
9-12am
2-5pm

CLIENT
Mrs A Mitchelson

JOB TITLE
Rose Cottage
Ashby Road
Stapleton
LE9 8JF

DRAWING TITLE
Proposed Conversion
Of Existing Cattery
To Dog Kennels And
Alterations To Garage

SCALE	DATE	DRAWN BY
1:50 & 1:100	Jan 2011	D Wilkinson A Moore

DRG NO
4256 - 0166