


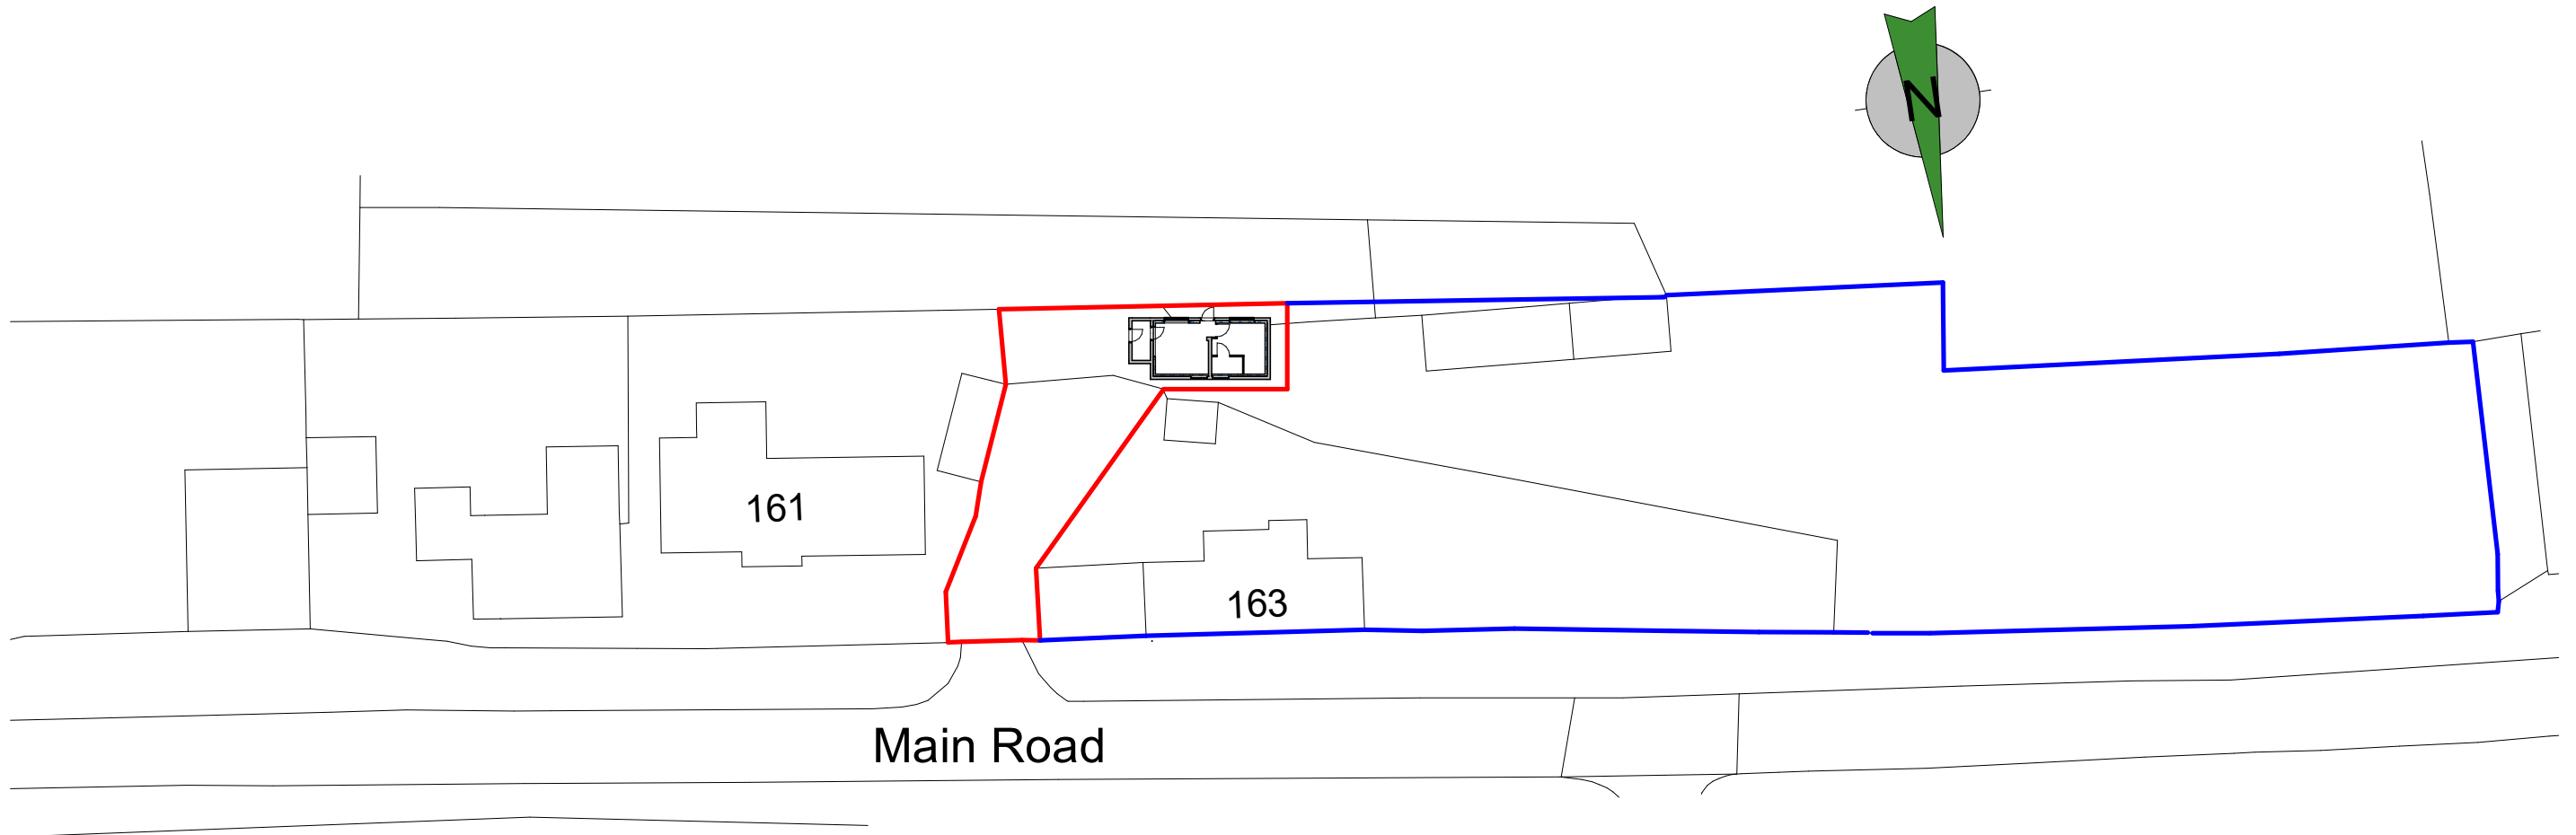


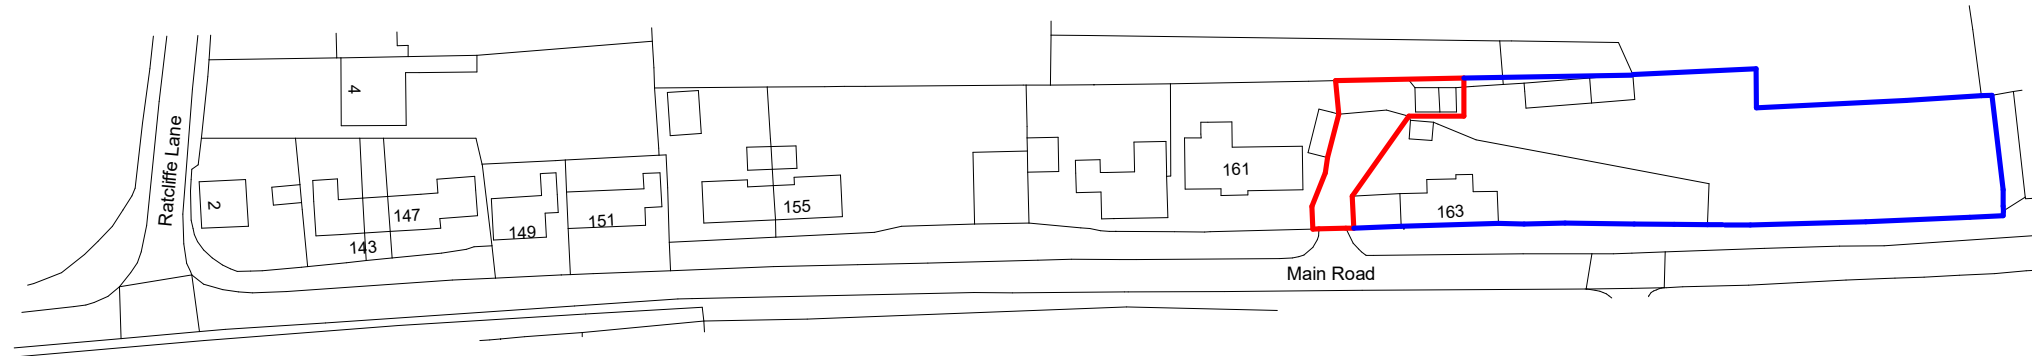

Block Plan
1:500

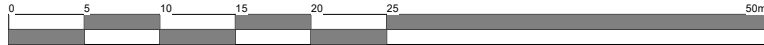

Location Plan
1:1250

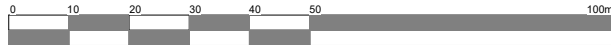

Client Allen			
Project Proposed Annex Blue Brick Farm Sheepy Magna	Scale na	Sheet A3	Job No. 24/42
	Date August 2024		
Drawing Block & Location Plan	Author MO	Checked by ZM	Drawing No. 06
THE COPYRIGHT OF THIS DRAWING IS VESTED IN HAYWARD ARCHITECTS LTD. REPRODUCTION IN ANY FORM, EITHER IN WHOLE OR IN PART IS FORBIDDEN WITHOUT THE PRIOR WRITTEN PERMISSION OF THE COPYRIGHT HOLDER. DO NOT SCALE FROM DRAWING AND ONLY FIGURED DIMENSIONS ARE TO BE USED			Drawing Status Planning

hayward
ARCHITECTS LTD
19 Station Road
Hinckley
Leicestershire
LE10 1AW
Tel: 01455 635 665
Fax: 01455 618 971
www.hayward-architects.co.uk