


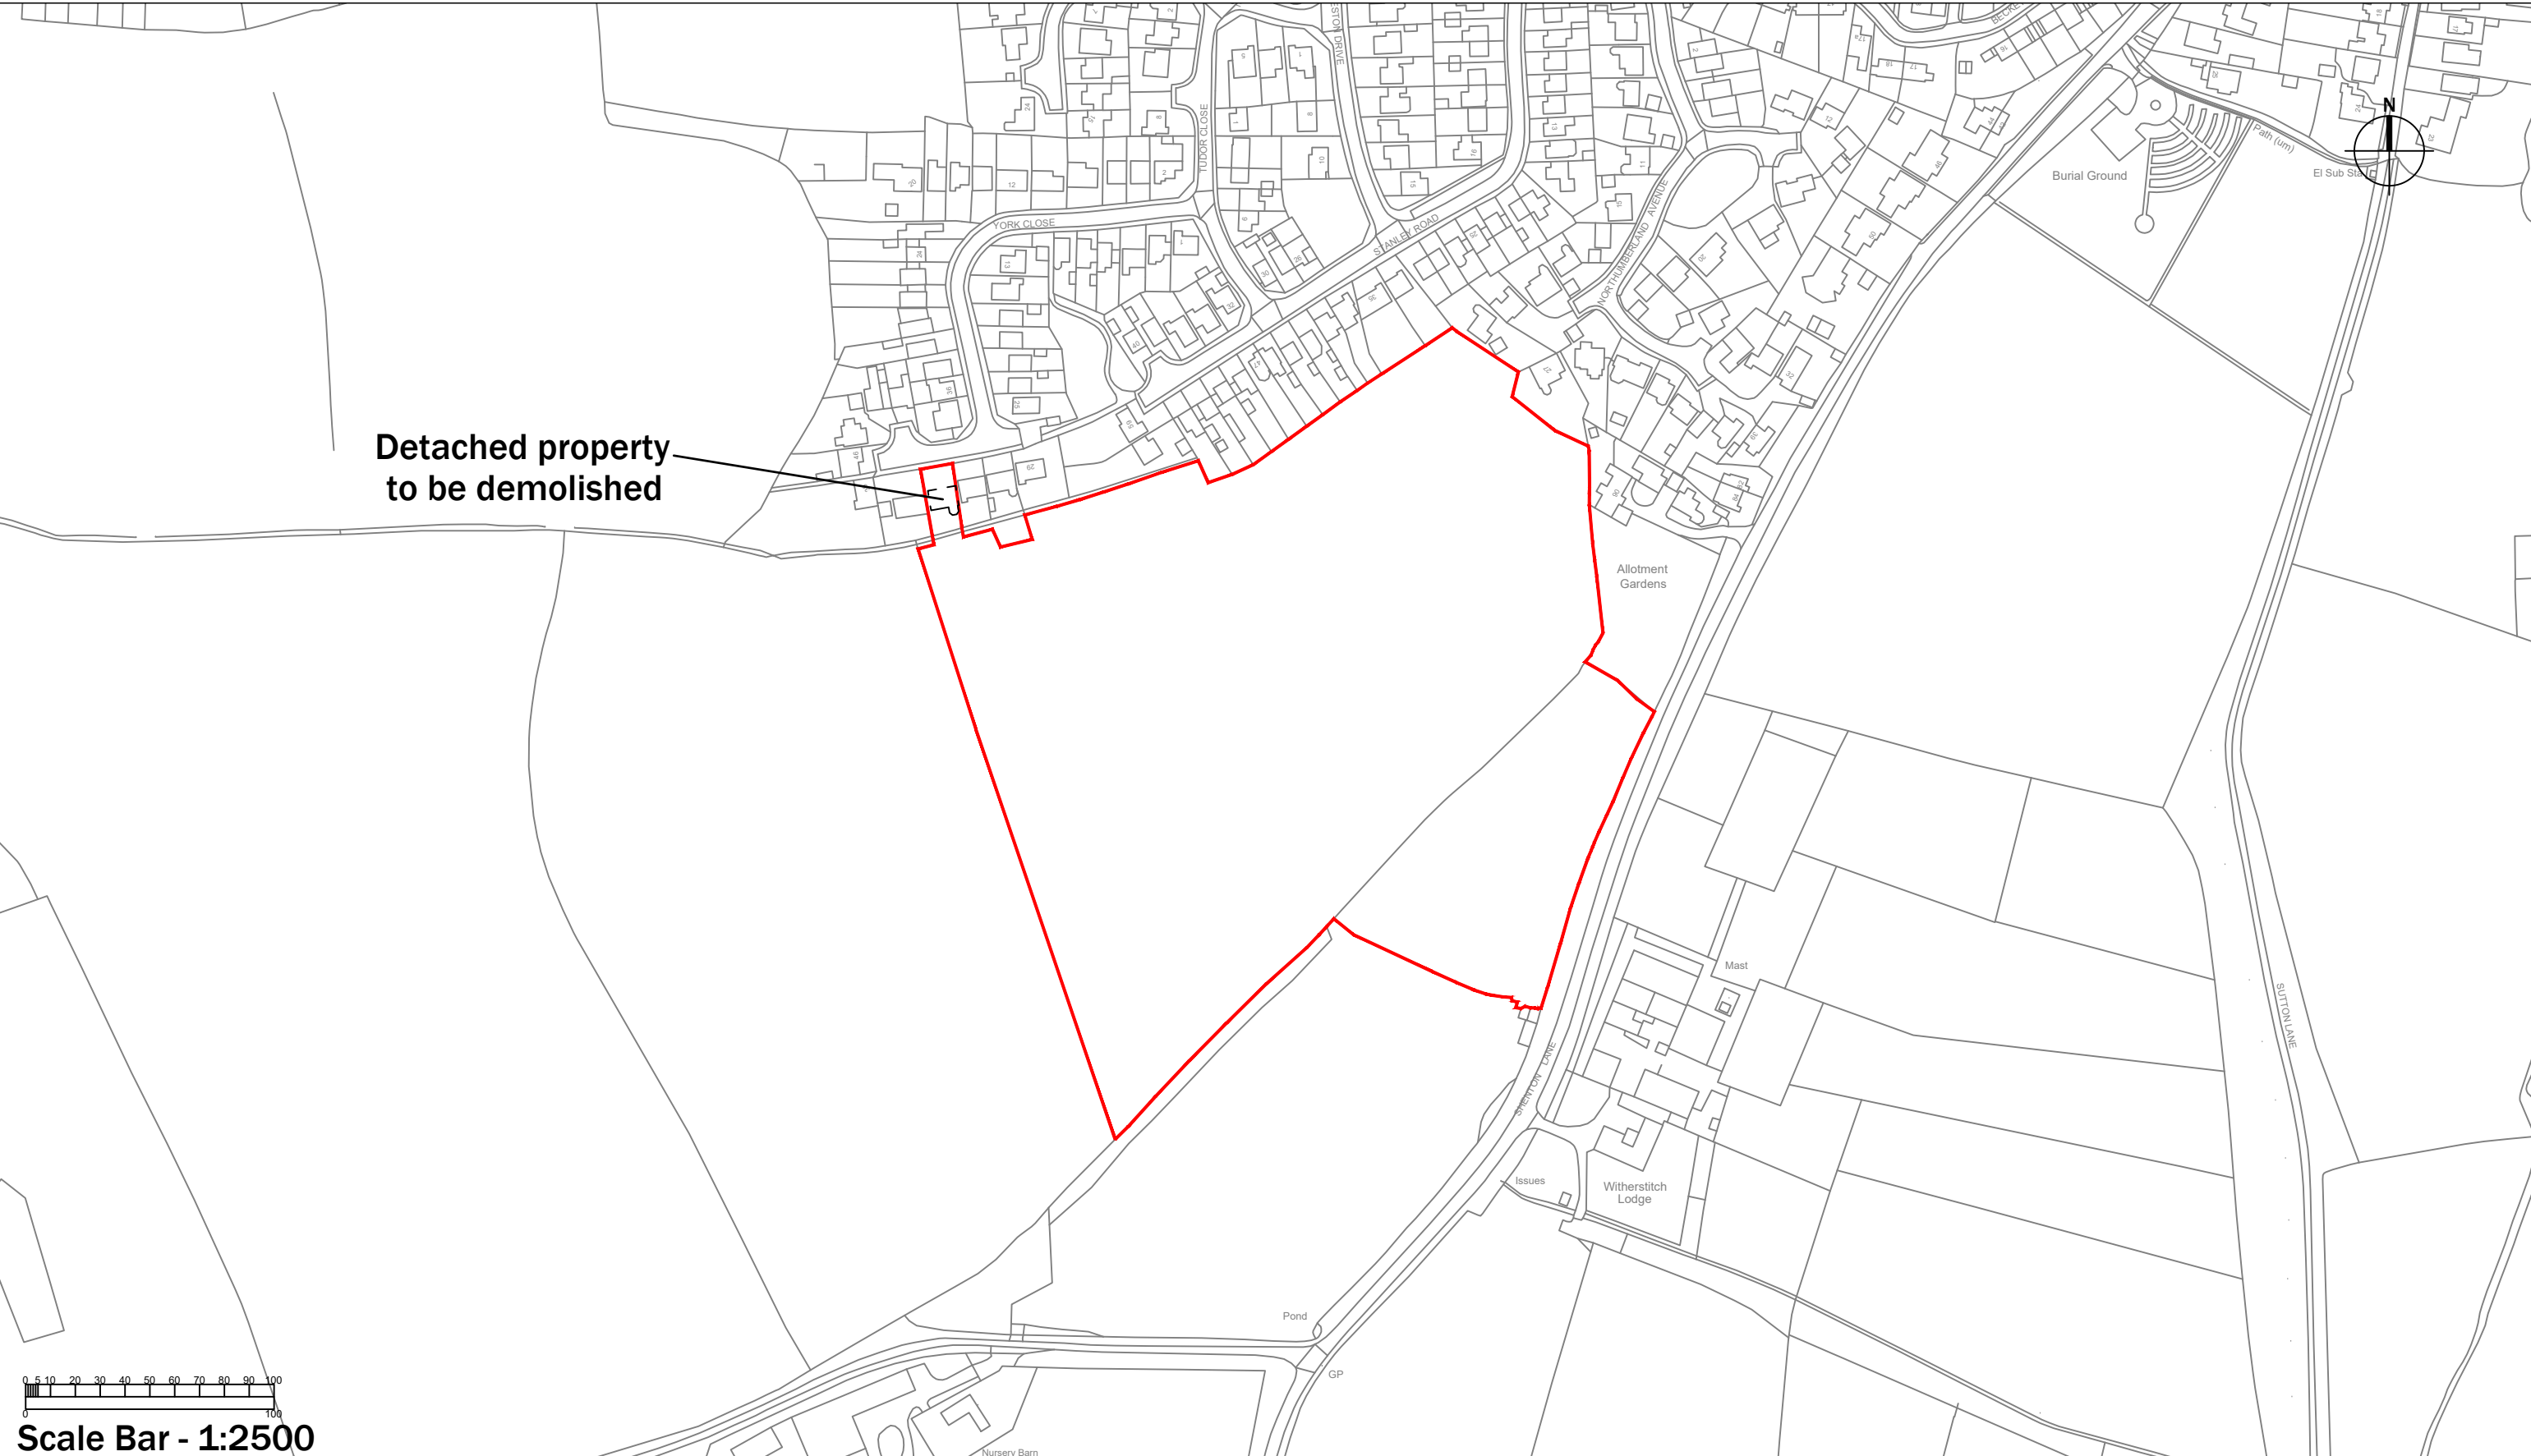

 GLADMAN Gladman House, Alexandria Way Congleton Business Park Congleton, Cheshire CW12 1LB Tel: 01260 288800 Fax: 01260 288801 www.gladman.co.uk					Project		Drawn by SB	Issue date 21.05.2020					
	*	*	*	*	York Close, Market Bosworth	Title checked by SB	Title checked date 21.05.2020	Highways checked by PR	Highways checked date 17.04.2024				
	Rev	Date	By	Revision notes									
	Status									Title	Demolition Plan	Scale(s) 1:2500 @ A3	
	Planning											Drawing No 2020-030/301	