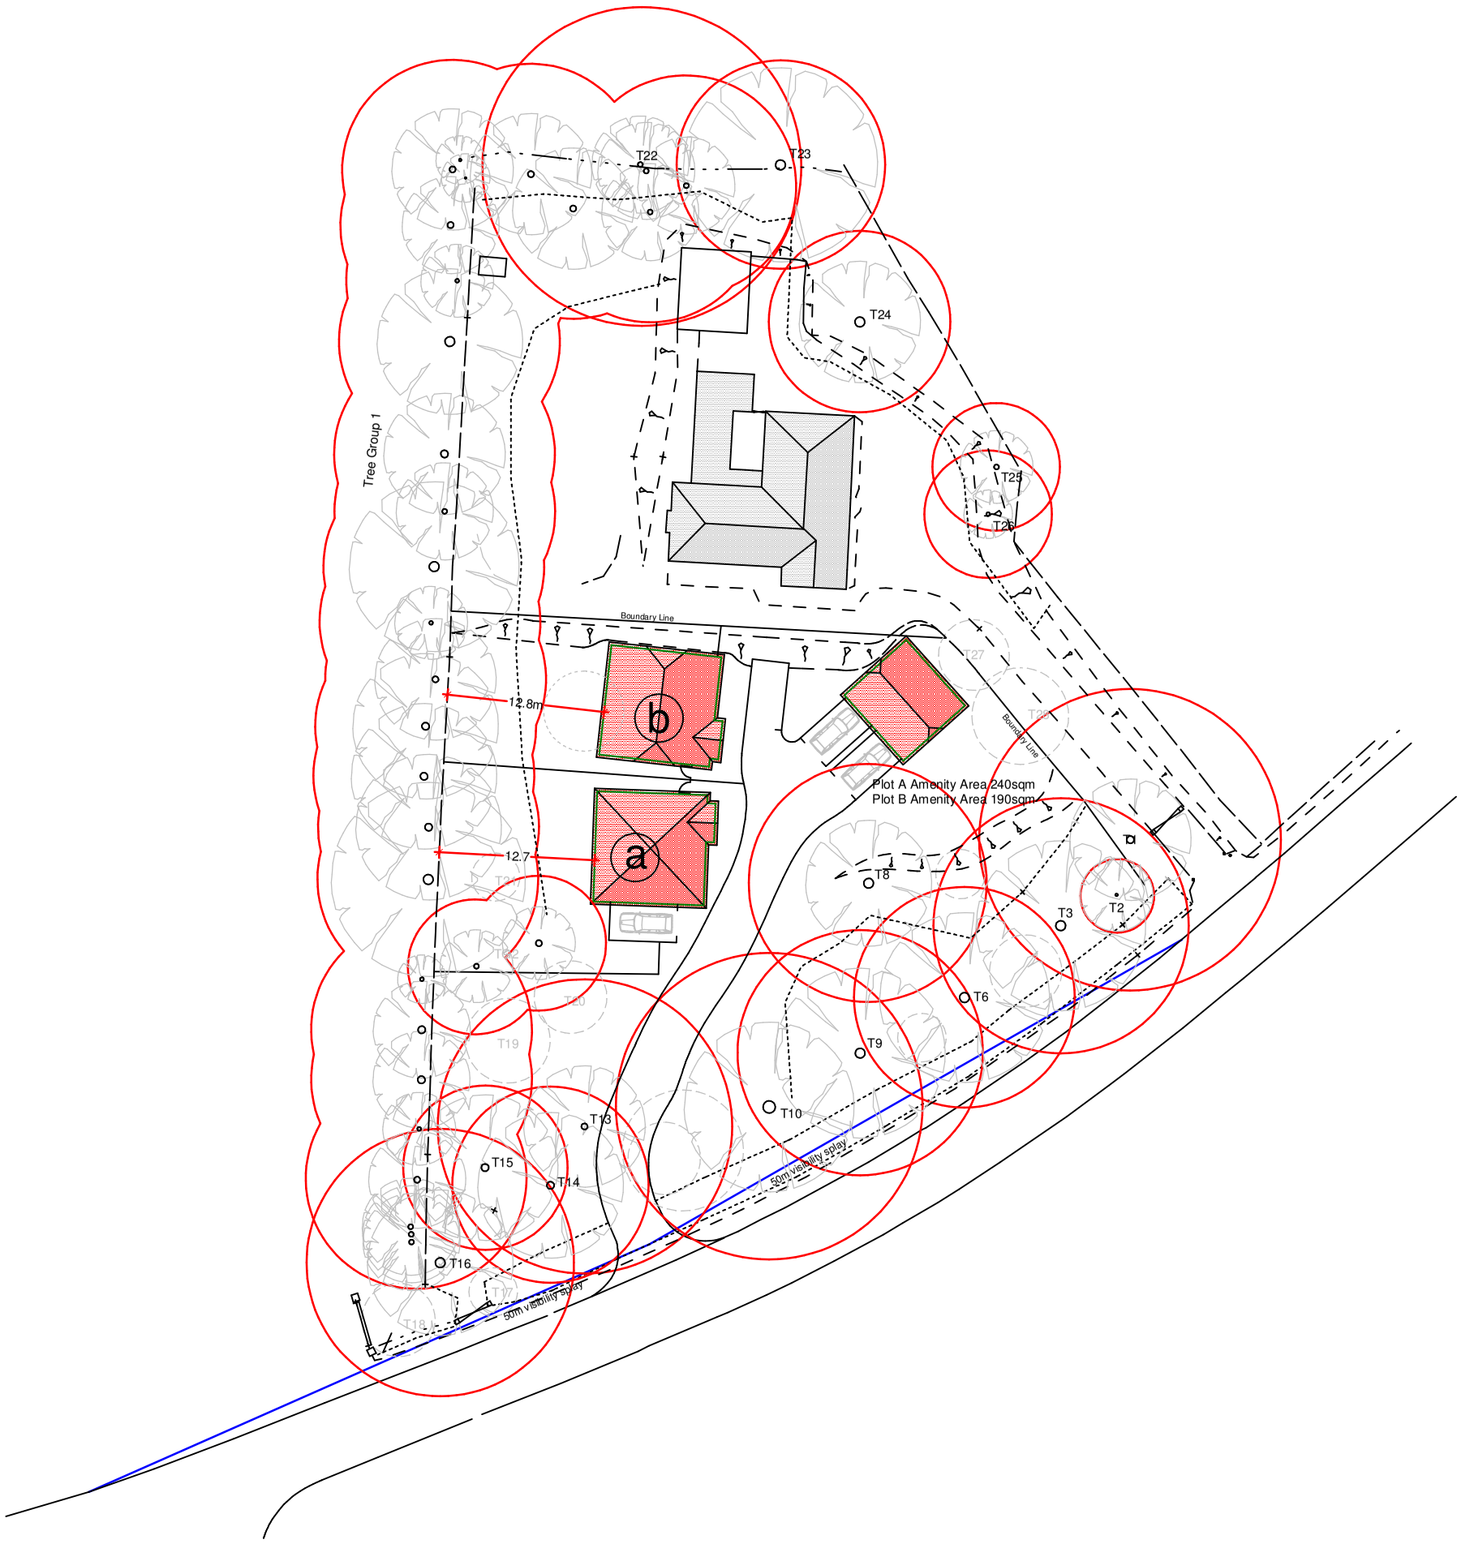


CHARTERED SURVEYORS
2 HIGH STREET LOUGHBOROUGH
LEICESTERSHIRE LE11 2PY
Tel: 01509 243720 Fax: 01509 266811
www.andrewgranger.co.uk

ANDREW GRANGER & CO

Job Title:-

The Vicarage Main Street Ratby LE6 0LJ

Scale:- 1:500 **Date:-** February 2010

Drawing Title:-	Drawing No.	Plan Size.
Proposed Site Plan	1723-05d-A3	A3

DO NOT SCALE FROM THIS DRAWING.
COPYRIGHT REMAINS PROPERTY OF ANDREW GRANGER & Co.
NO COPIES OF DRAWING TO BE TAKEN WITHOUT PERMISSION.