




Front Elevation
Scale 1:100

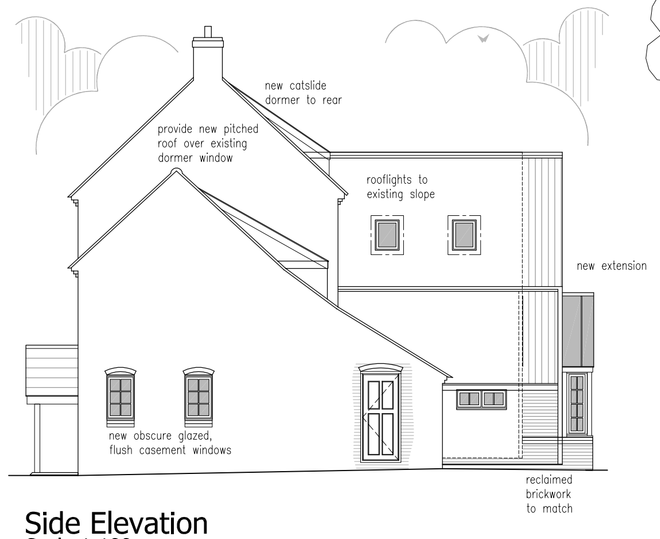

Side Elevation
Scale 1:100

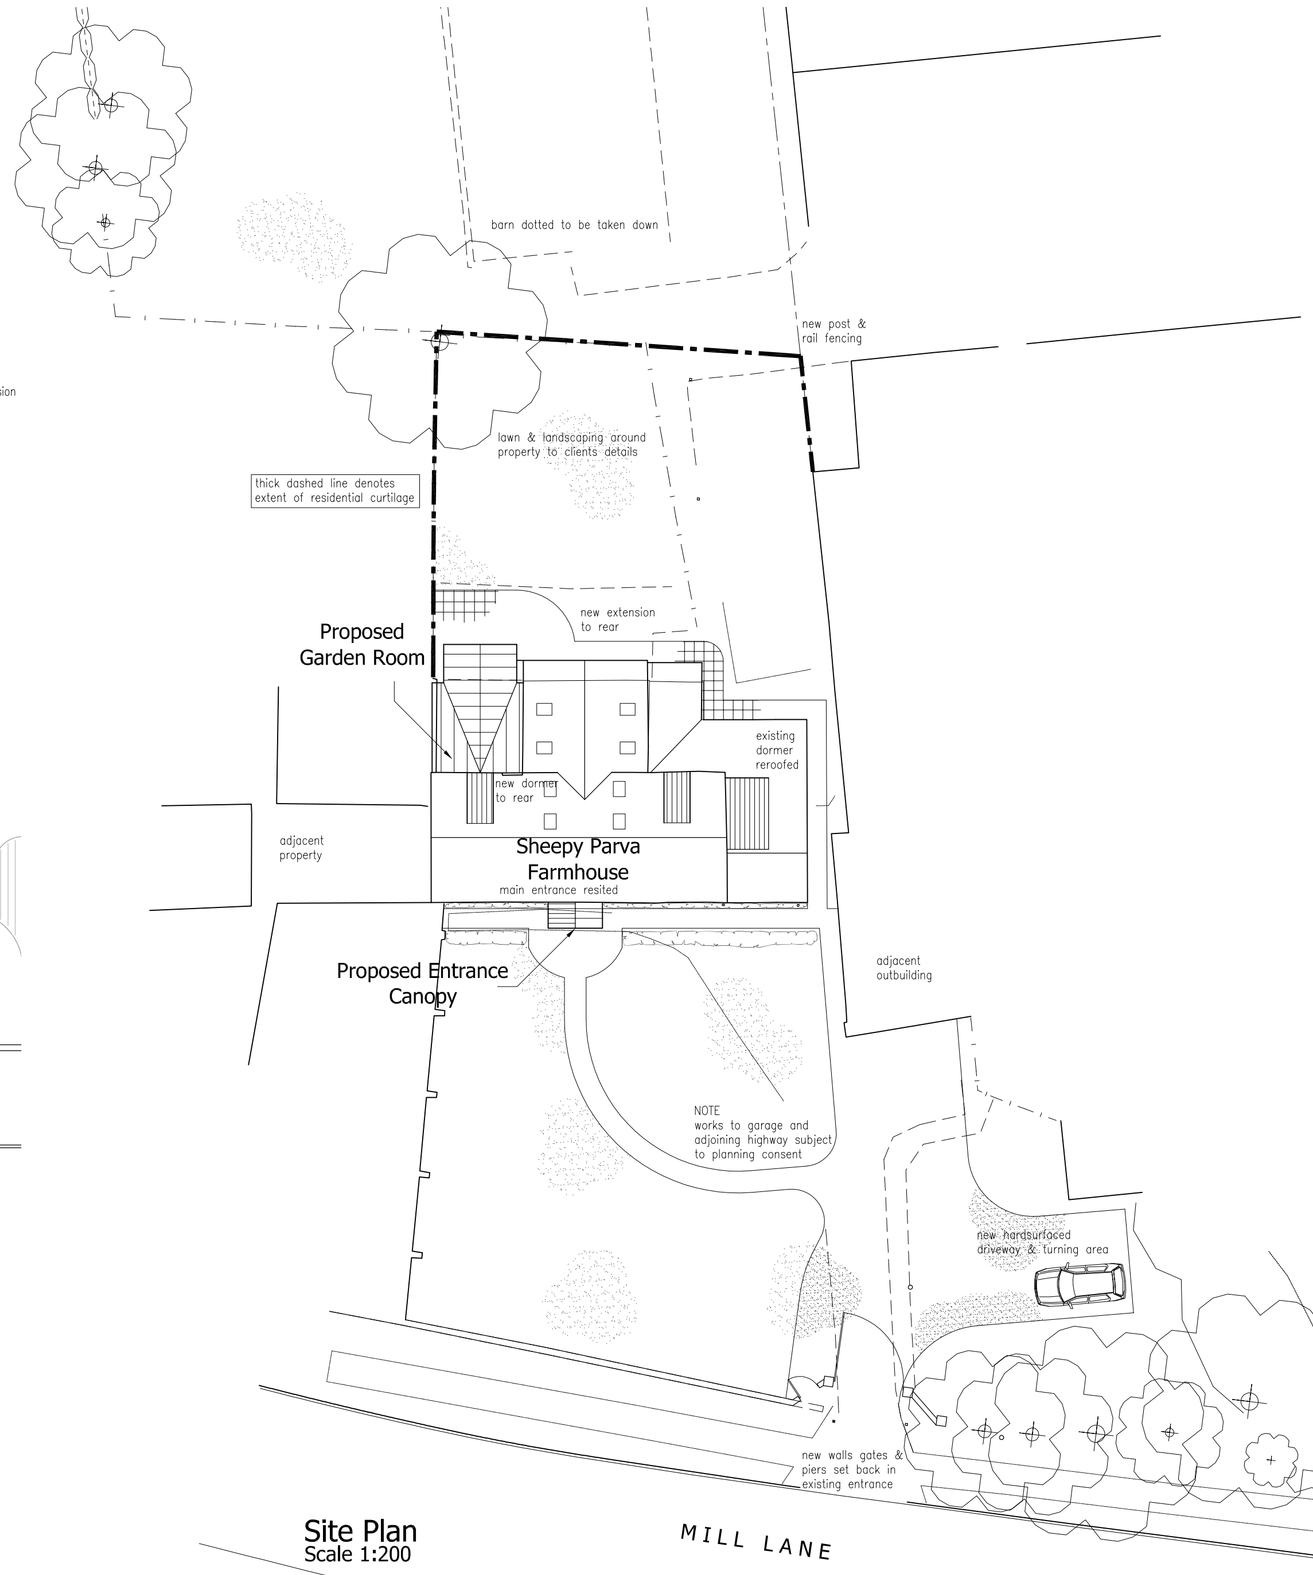


Site Plan
Scale 1:200

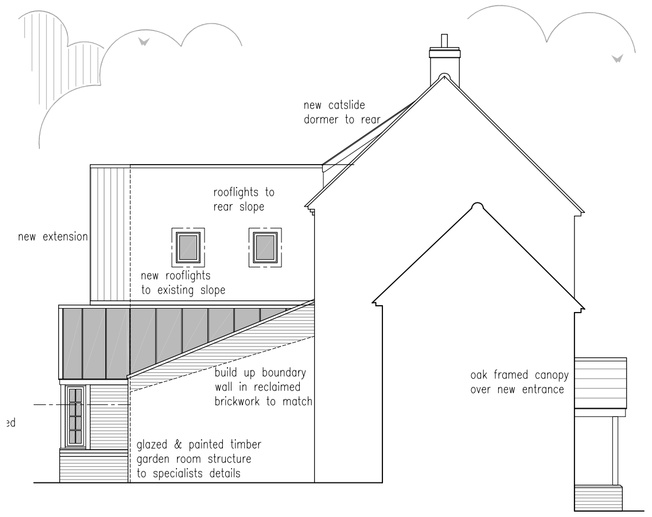


Side Elevation
Scale 1:100




Rear Elevation
Scale 1:100

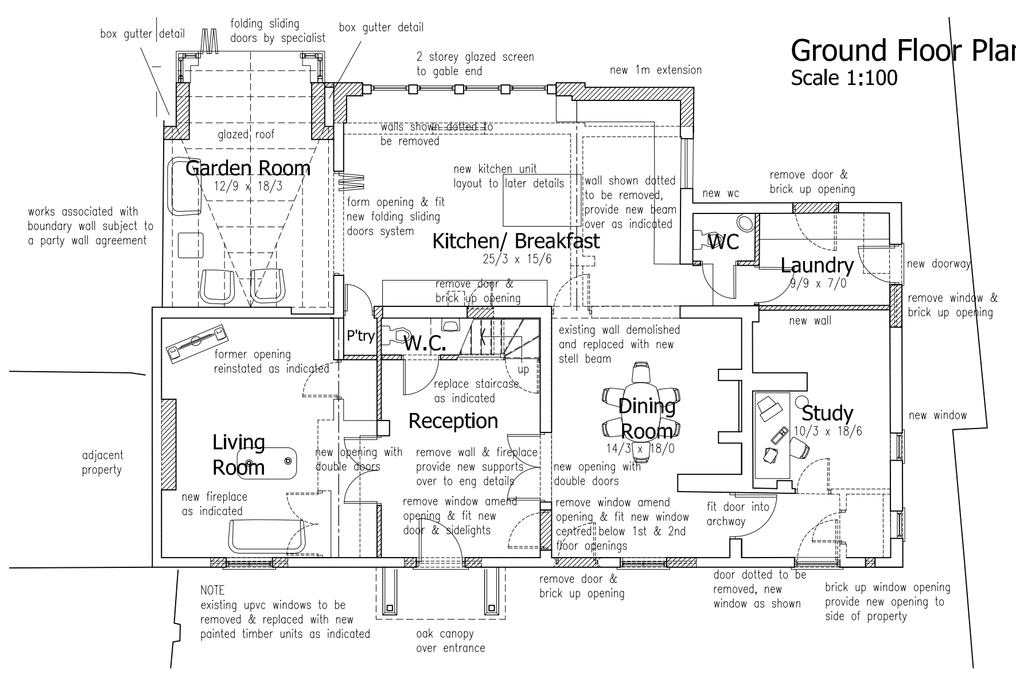

Ground Floor Plan
Scale 1:100

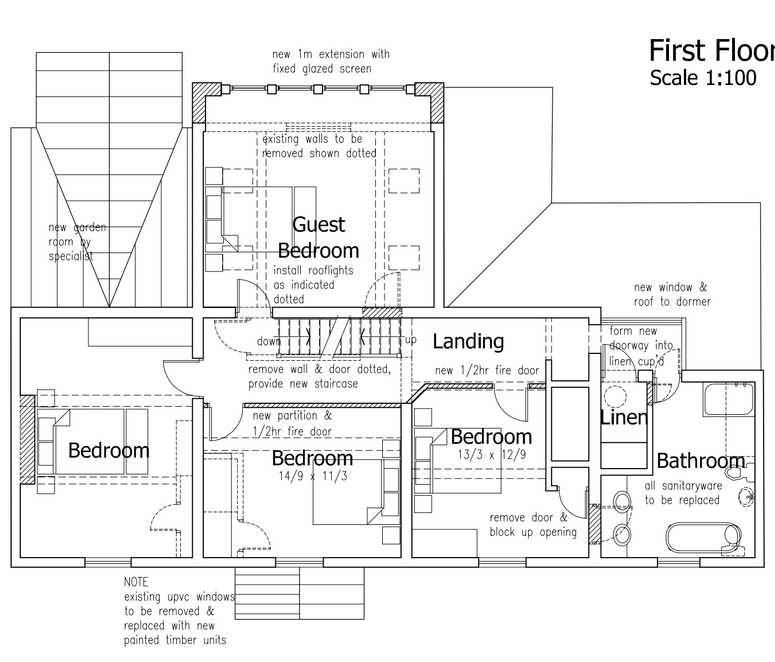

First Floor Plan
Scale 1:100

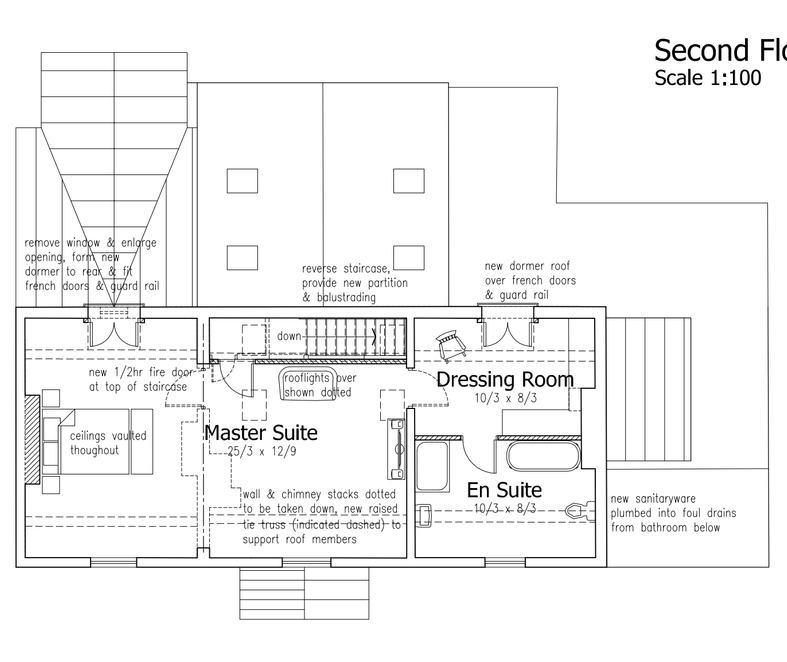

Second Floor Plan
Scale 1:100

This drawing is to be read in conjunction with Drawing No.'s 08.2300.01-04 'Existing Details' & 08.2300.06 'Topographical Survey'

D	General Amendments	July 09
C	Planner's Amendments	June 09
B	General Amendments	May 09
A	Amendments to clients comments	Jan 09

Revisions :

Figured dimensions must be taken in preference to scaled dimensions and any discrepancies are to be referred to David Granger Architectural Design Limited. Contractors, subcontractors and suppliers must verify all dimensions on site before commencing any work or making any workshop drawings. All drawings are copyright of David Granger Architectural Design Limited.

DAVID GRANGER
Architectural Design Limited

Project
Proposed Alterations to
Sheepy Parva Farmhouse,
Sheepy Parva,
Leicestershire.

Drawing Title
Planning Drawing

Client
Mr C. Miller & Ms. S. Price

Drawing No.
07.2300.11 D

Date	Scale
November 2008	As shown
Drawn by	Checked by
DH	

The Old Dairy, Mill St., Packington,
Ashby-de-la-Zouch, Leics. LE65 1WN
Tel: 01530 560939 Fax: 01530 560115
www.davidgrangerdesign.com
Company Reg. No. 5068912