
Figure 4

Fence Elevations – Proposed Tennis Court at Rye Hills Farm


South side fence elevation

Side height 2.75 metres reducing to 0.9 metres along middle section
Side length 34 metres

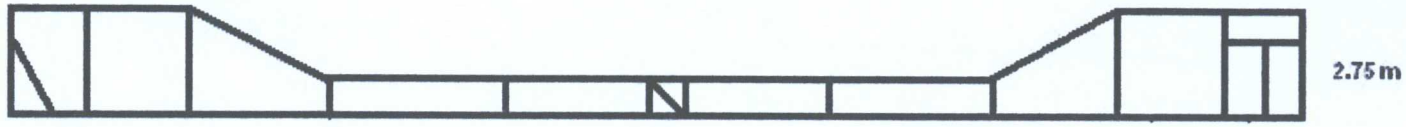


North side fence elevation

Side height 2.75 metres and side length 34 metres

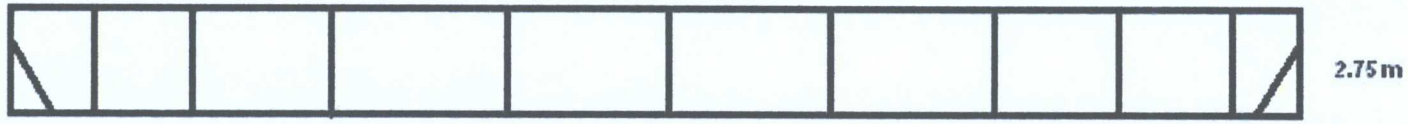

East and west end fence elevation

End height 2.75 metres and end length 17 metres

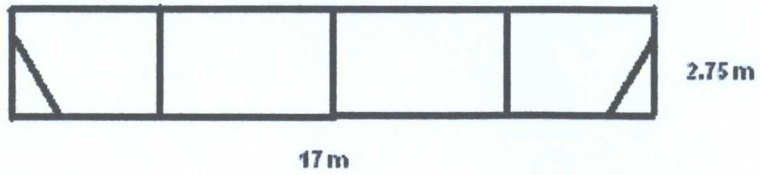

Scale 1: 200