
Figure 7

End Elevation Cross Section – Site Levels



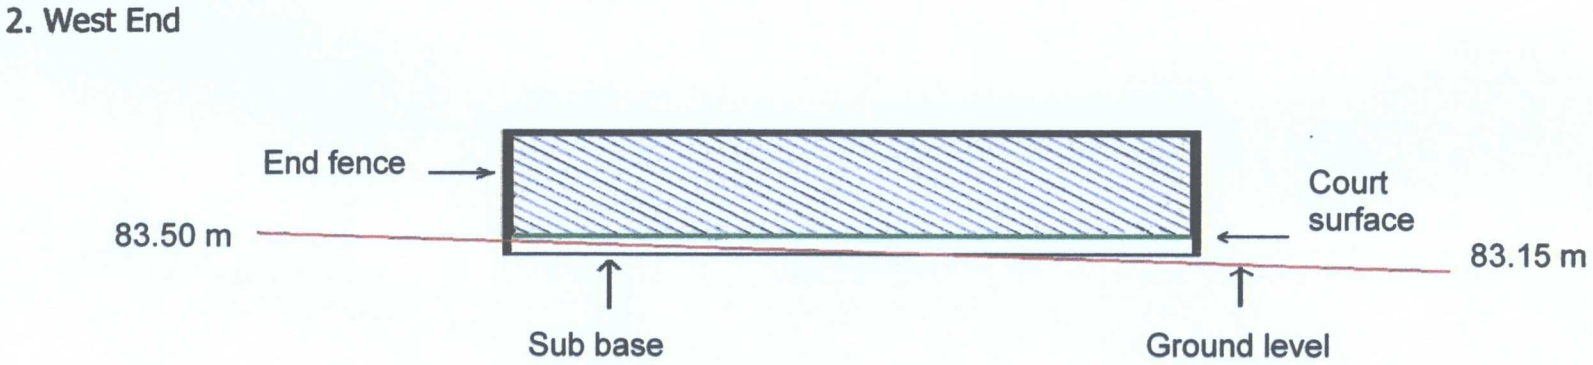

Scale 1:200