
Rye Hills Farmhouse – Landscaping Scheme

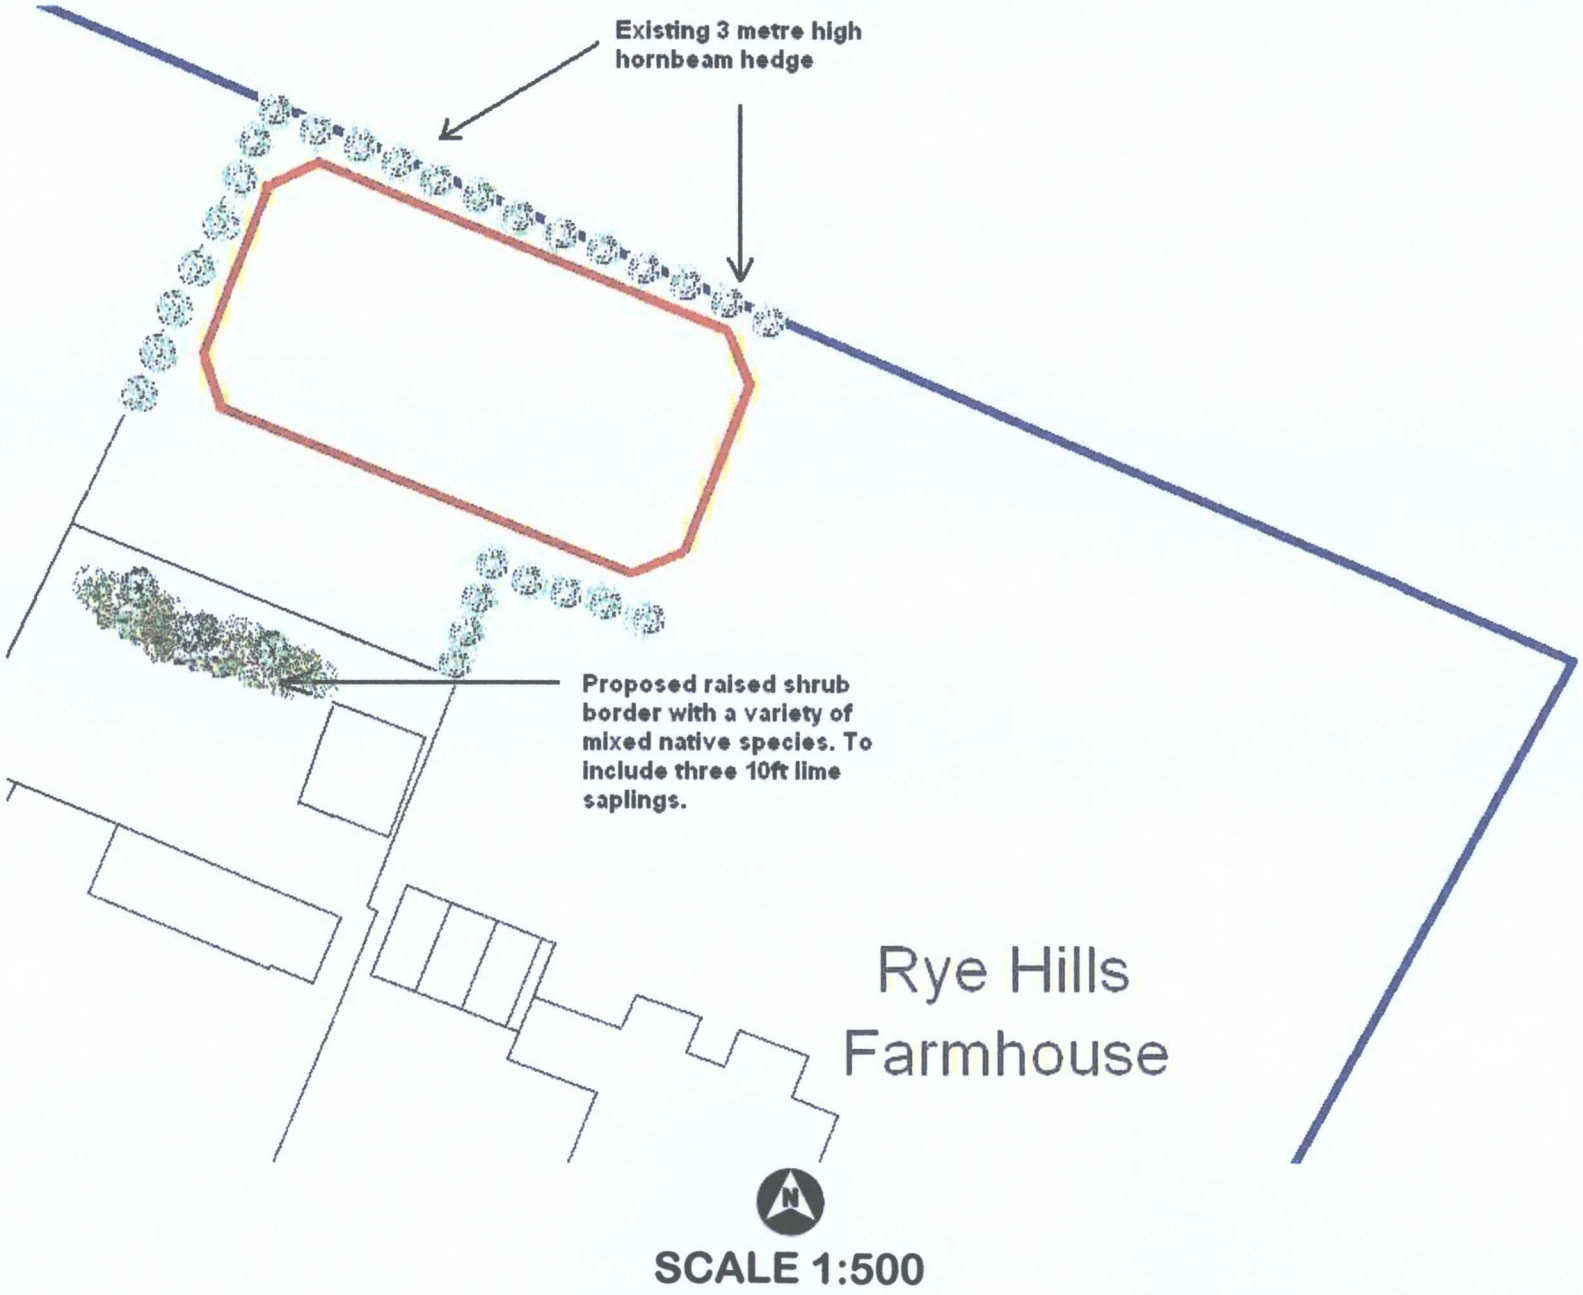

SCALE 1:500