This drawing is the copyright of the architects and must not be reproduced in any form without express permission. Figured dimensions are to be taken in preference to scaled dimensions and any discrepancies are to be reported to the architects.

Revisions

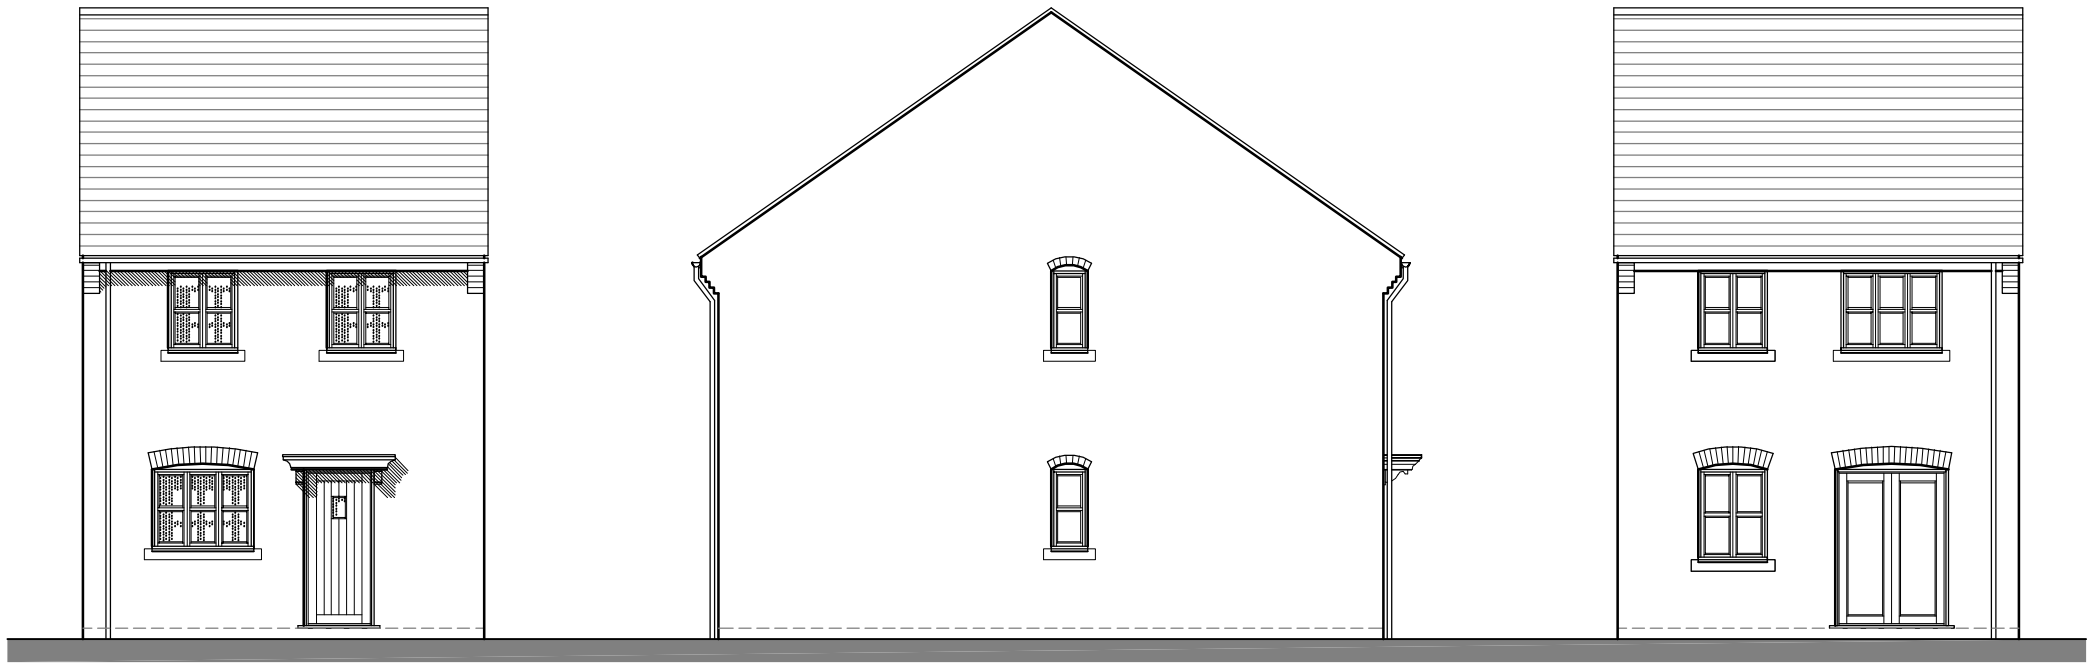

Front Elevation

Side Elevation

Rear Elevation

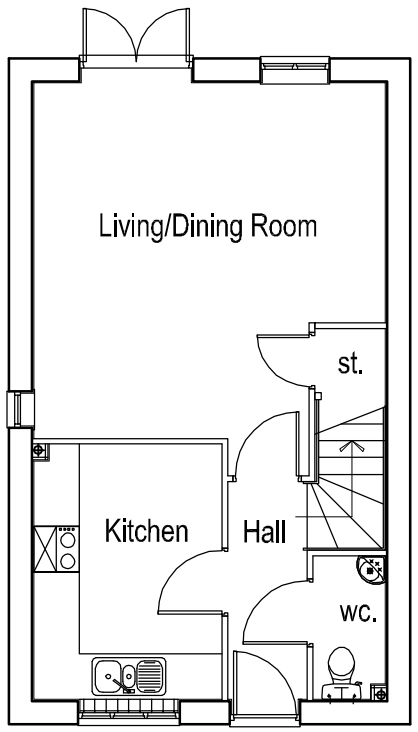

Ground Floor Plan

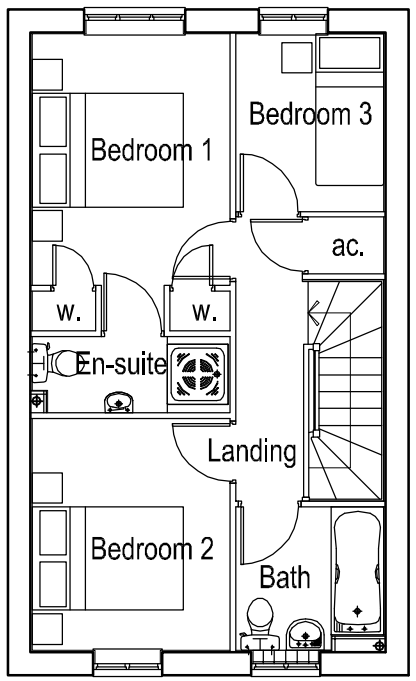

First Floor Plan

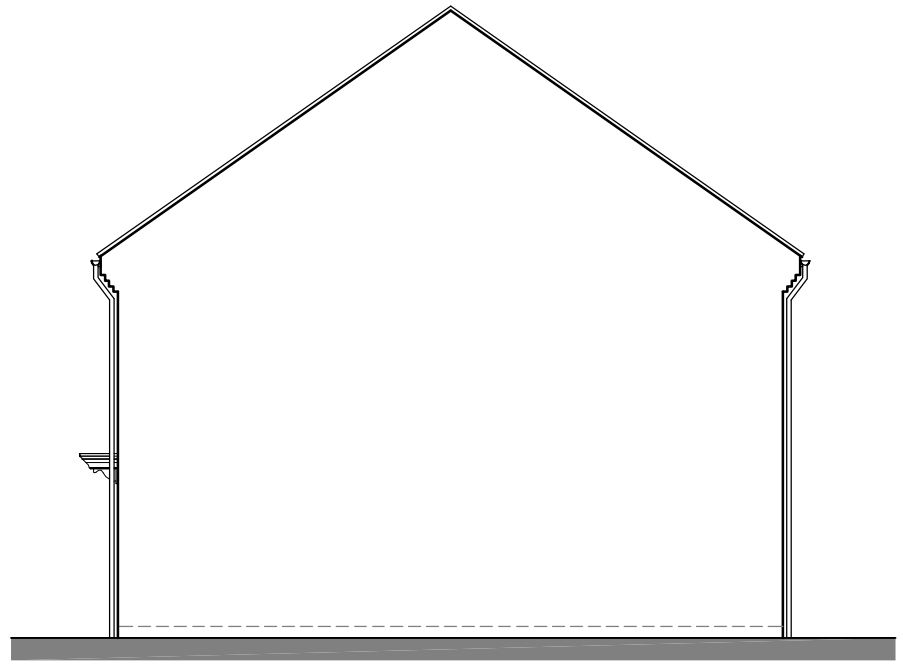

Side Elevation

Housetype	3202	Variation	
Bedrooms	3	Persons	5
Sq.ft	829	Sq.m	77.02

TETLOW KING ARCHITECTS & URBAN DESIGNERS

Lone Barn Studios, Stanbridge Lane, Romsey, Hampshire SO51 0HE Tel: (01794) 517333 Fax: (01794) 515517 Email: mail@tetlowking.co.uk

Project
Breach Farm
Earl Shilton
Bloor Homes Measham

Title
Plot 86
Floor Plans & Elevations

Scale	Date	Drawn	Checked	Job No.	Drawing. No.	Revision
1:100	04/08	RDP		PL060110	P.86.pe	