

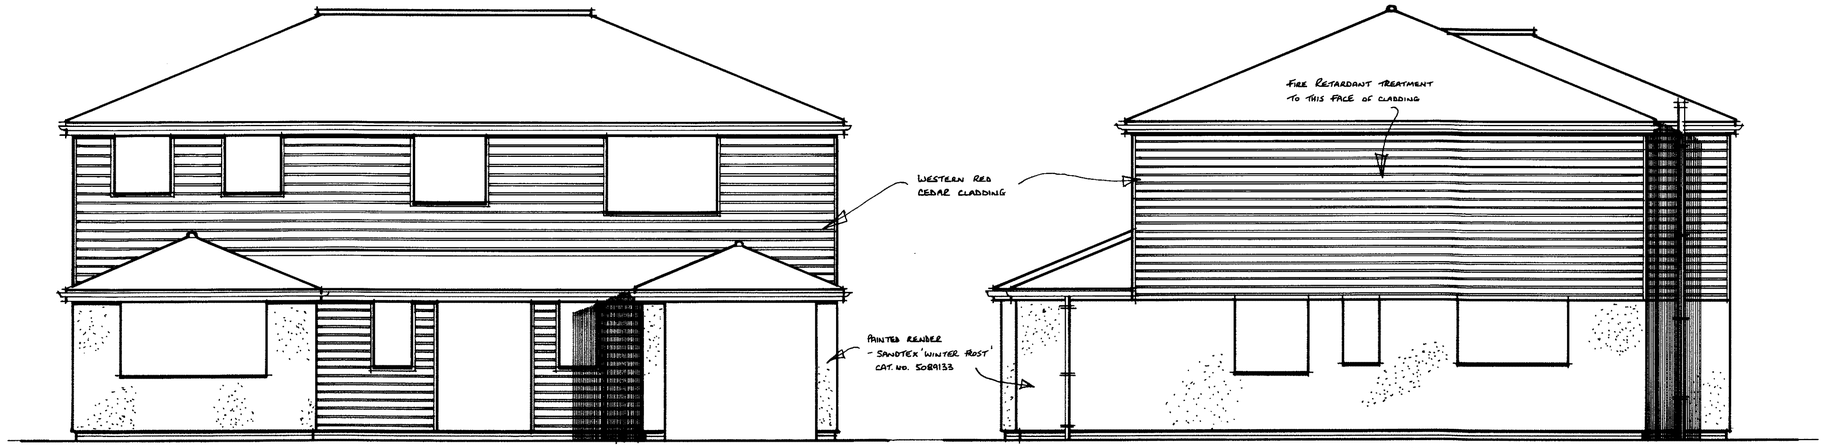


Front Elevation

Side Elevation

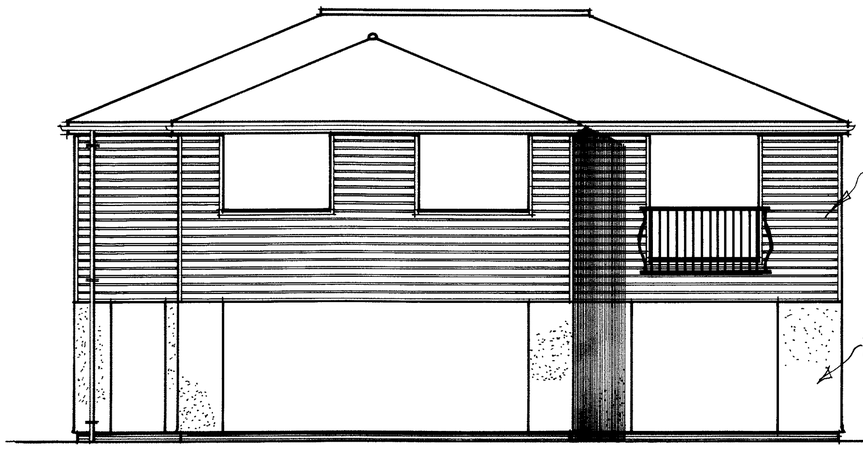

Rear Elevation

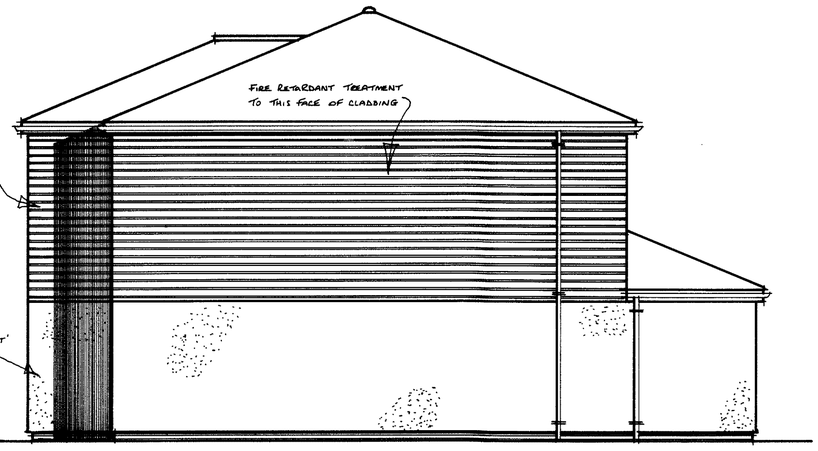

Side Elevation

SITE ADDRESS

Extension And Alterations
18 Fox's Covert
Fenny Drayton CV13 6BG

DRAWING PURPOSE

- ☑ PLANNING APPLICATION
- ☐ BUILDING REGULATIONS SUBMISSION
- ☐ OTHER STATUTORY REQUIREMENTS

6	Date JANUARY 2013	Client
	Scales 1 TO 50	DAVID MCGEAGH

MICHAEL CARROLL MRICS
Building Surveyor
4 Owen Street
Atherstone CV9 1DG
Tel: 01827 713 627 • Mobile: 07890 411 387

This is not a working drawing. It has been prepared solely for the purpose or fulfilling statutory obligations under The Town and Country Planning Act and The Building Regulations. All dimensions, levels and other relevant details must be checked and verified by the contractor prior to construction.

Do not scale

Copyright reserved