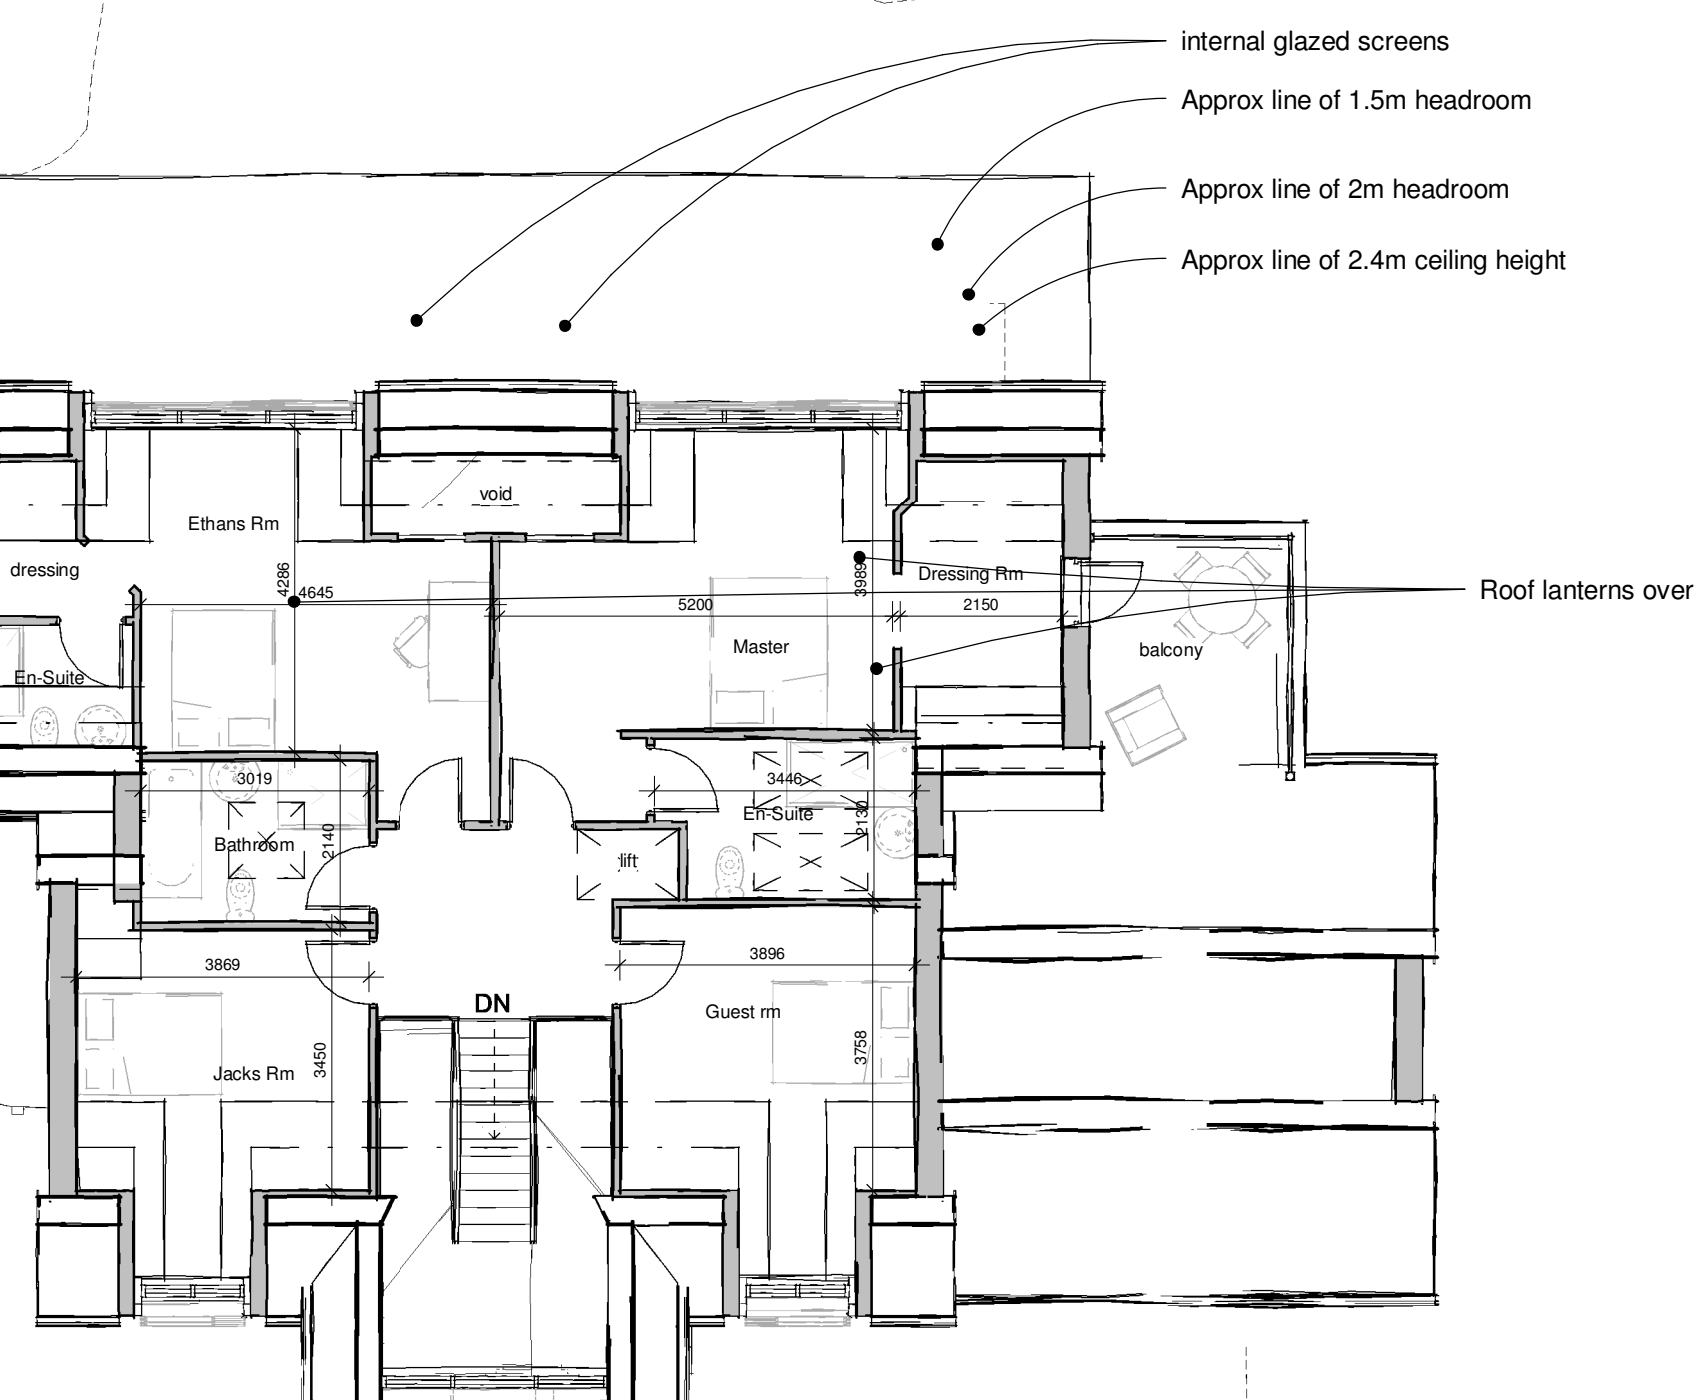
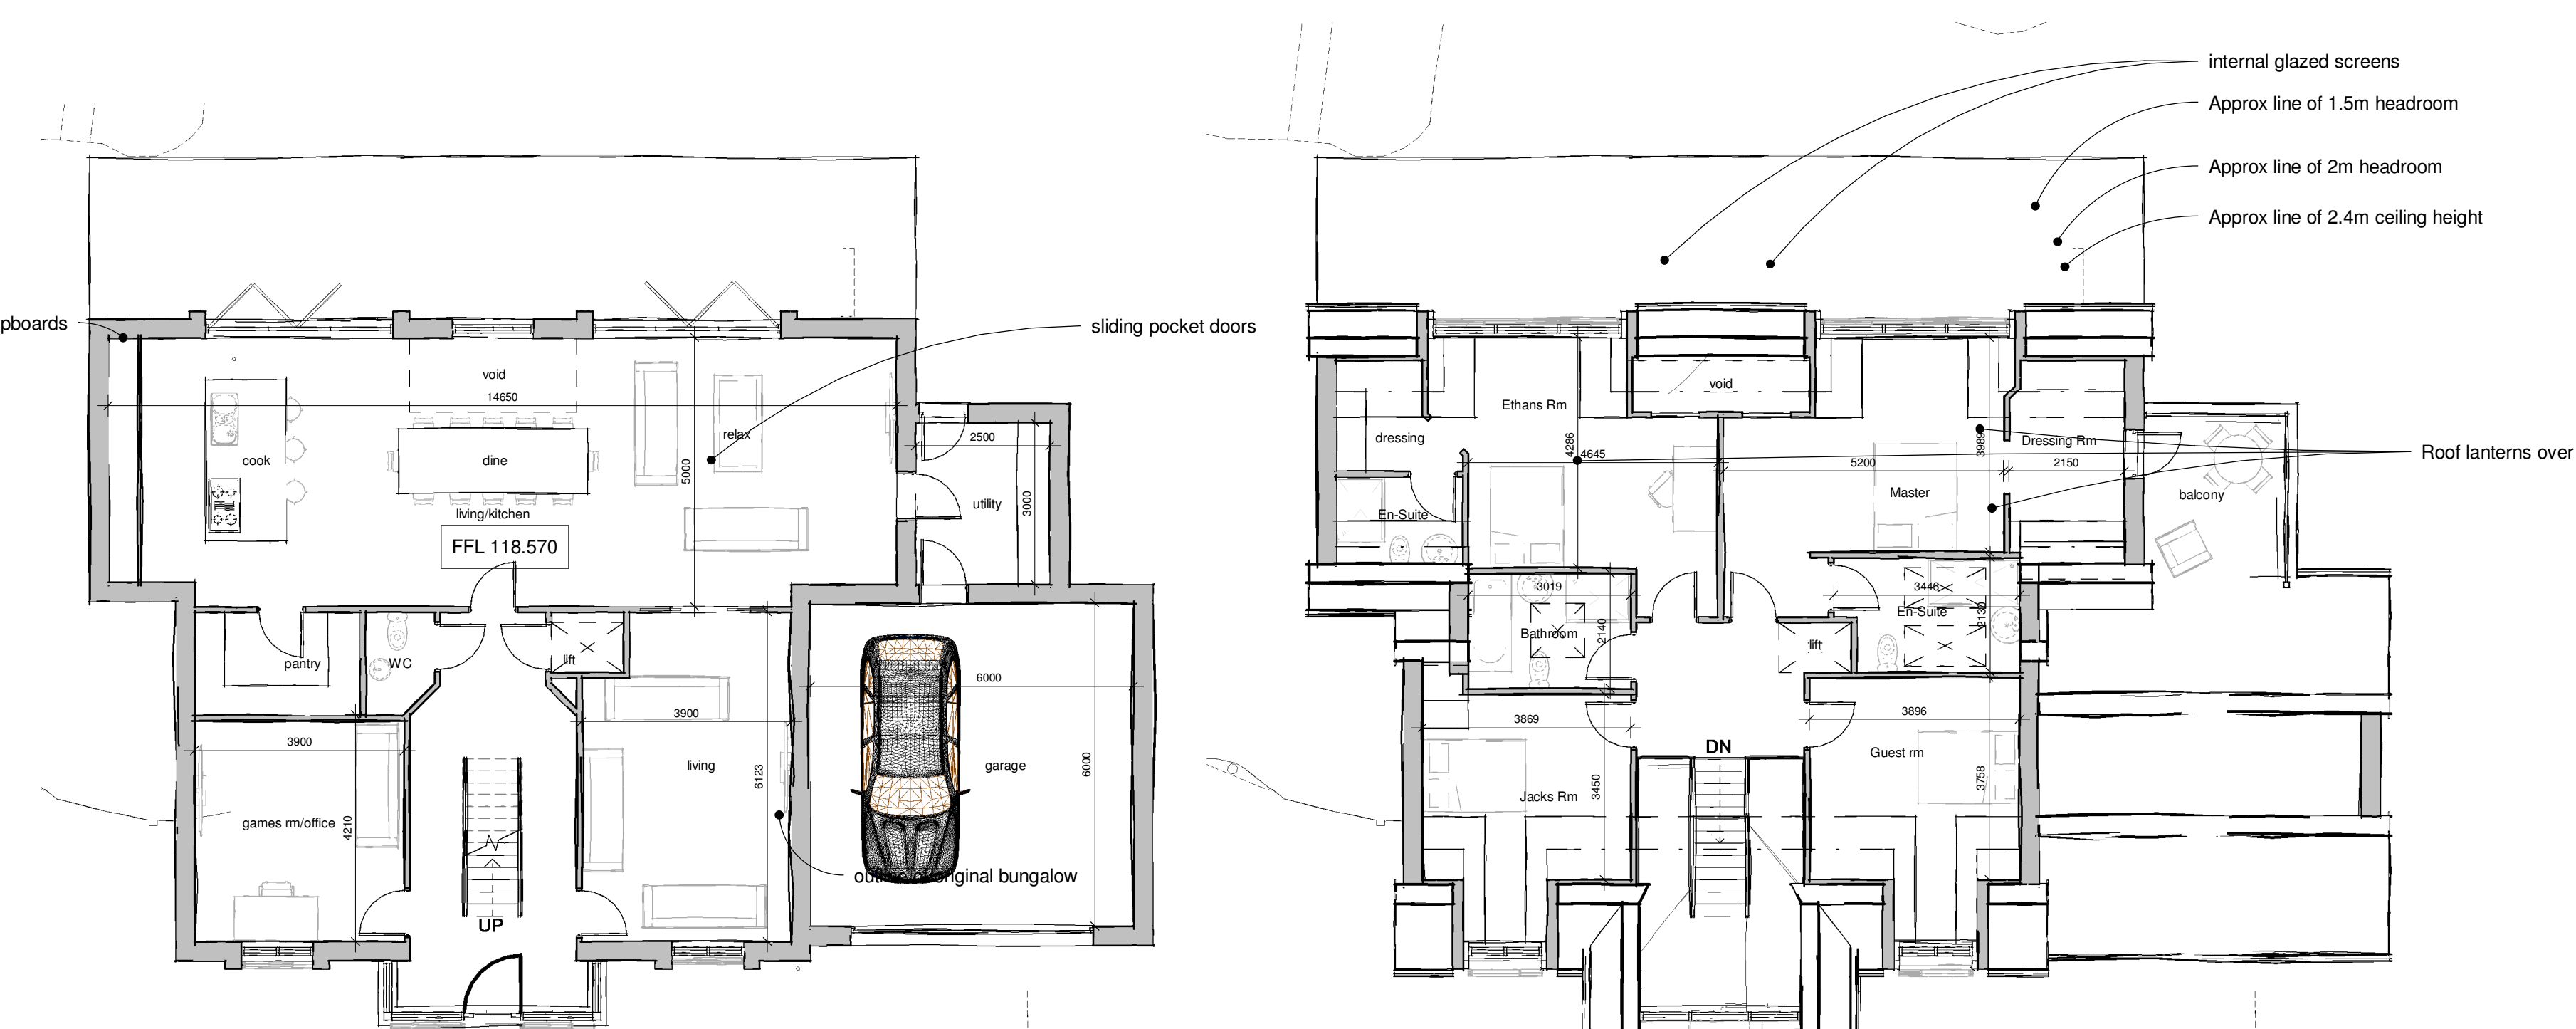
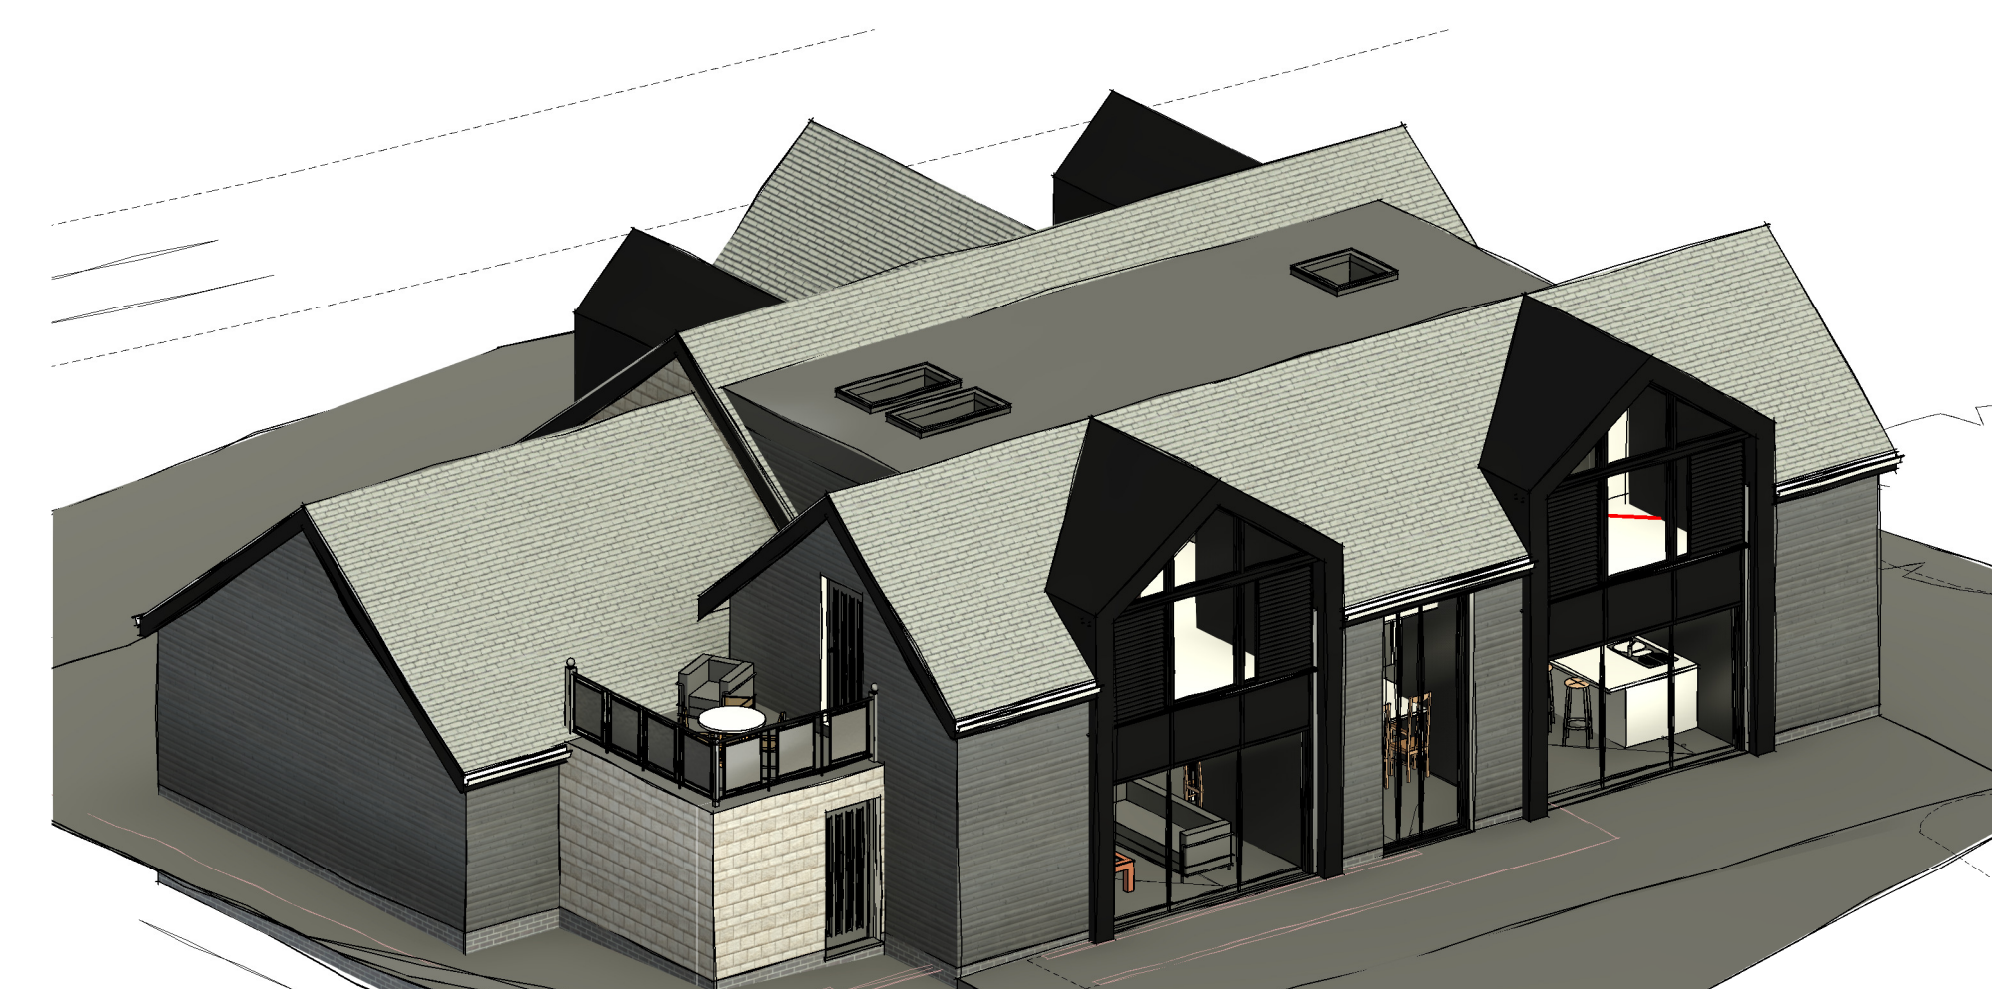
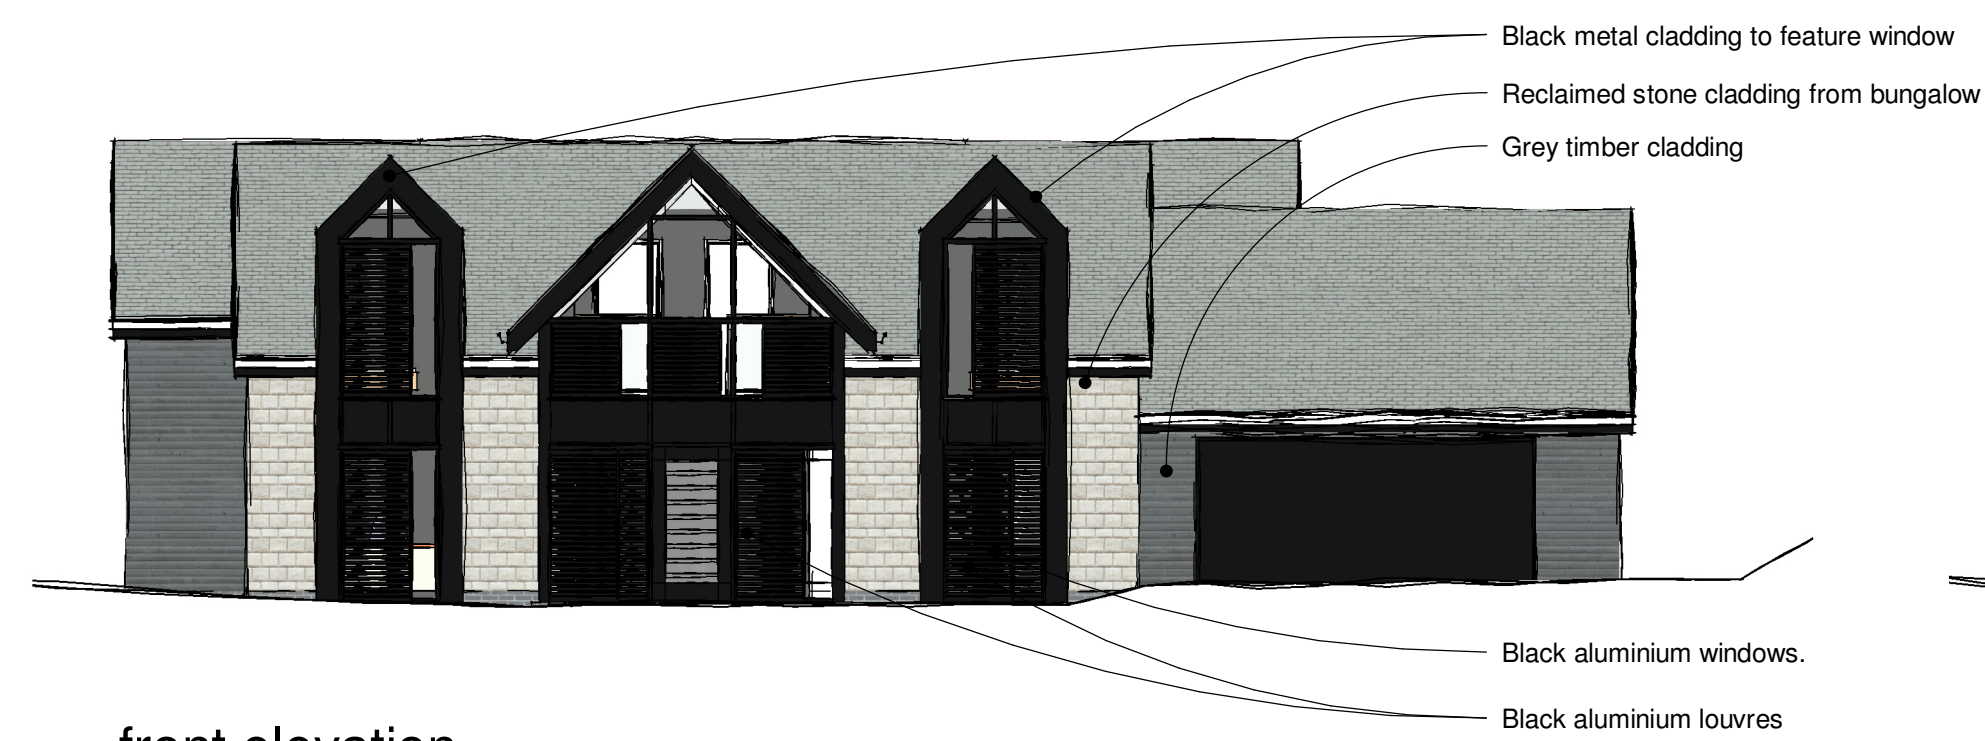


Client		Talbot and Cockerill			
Project Title		Replacement Dwelling Bosworth Road Osbaston		19 Station Road Hinckley Leicestershire LE10 1AW Tel: 01455 635... Fax: 01455 618... www.hayward-architects.co.uk	
Drawing Title		Initial Scheme		Job No. Drawing No.	
Scale	1:100	Date	Nov 23	Sheet	A1 23/85 01B
Author	LJW	Checked by			
THE COPYRIGHT IN THIS DRAWING IS RESERVED BY HAYWARD ARCHITECTS LTD. REPRODUCTION IN ANY FORM, EITHER BY HAND OR BY MACHINE, WITHOUT THE PRIOR WRITTEN PERMISSION OF THE COPYRIGHT HOLDER, IS STRICTLY PROHIBITED AND IS A CRIMINAL OFFENCE UNDER THE LAW.				Status SCHEME	