



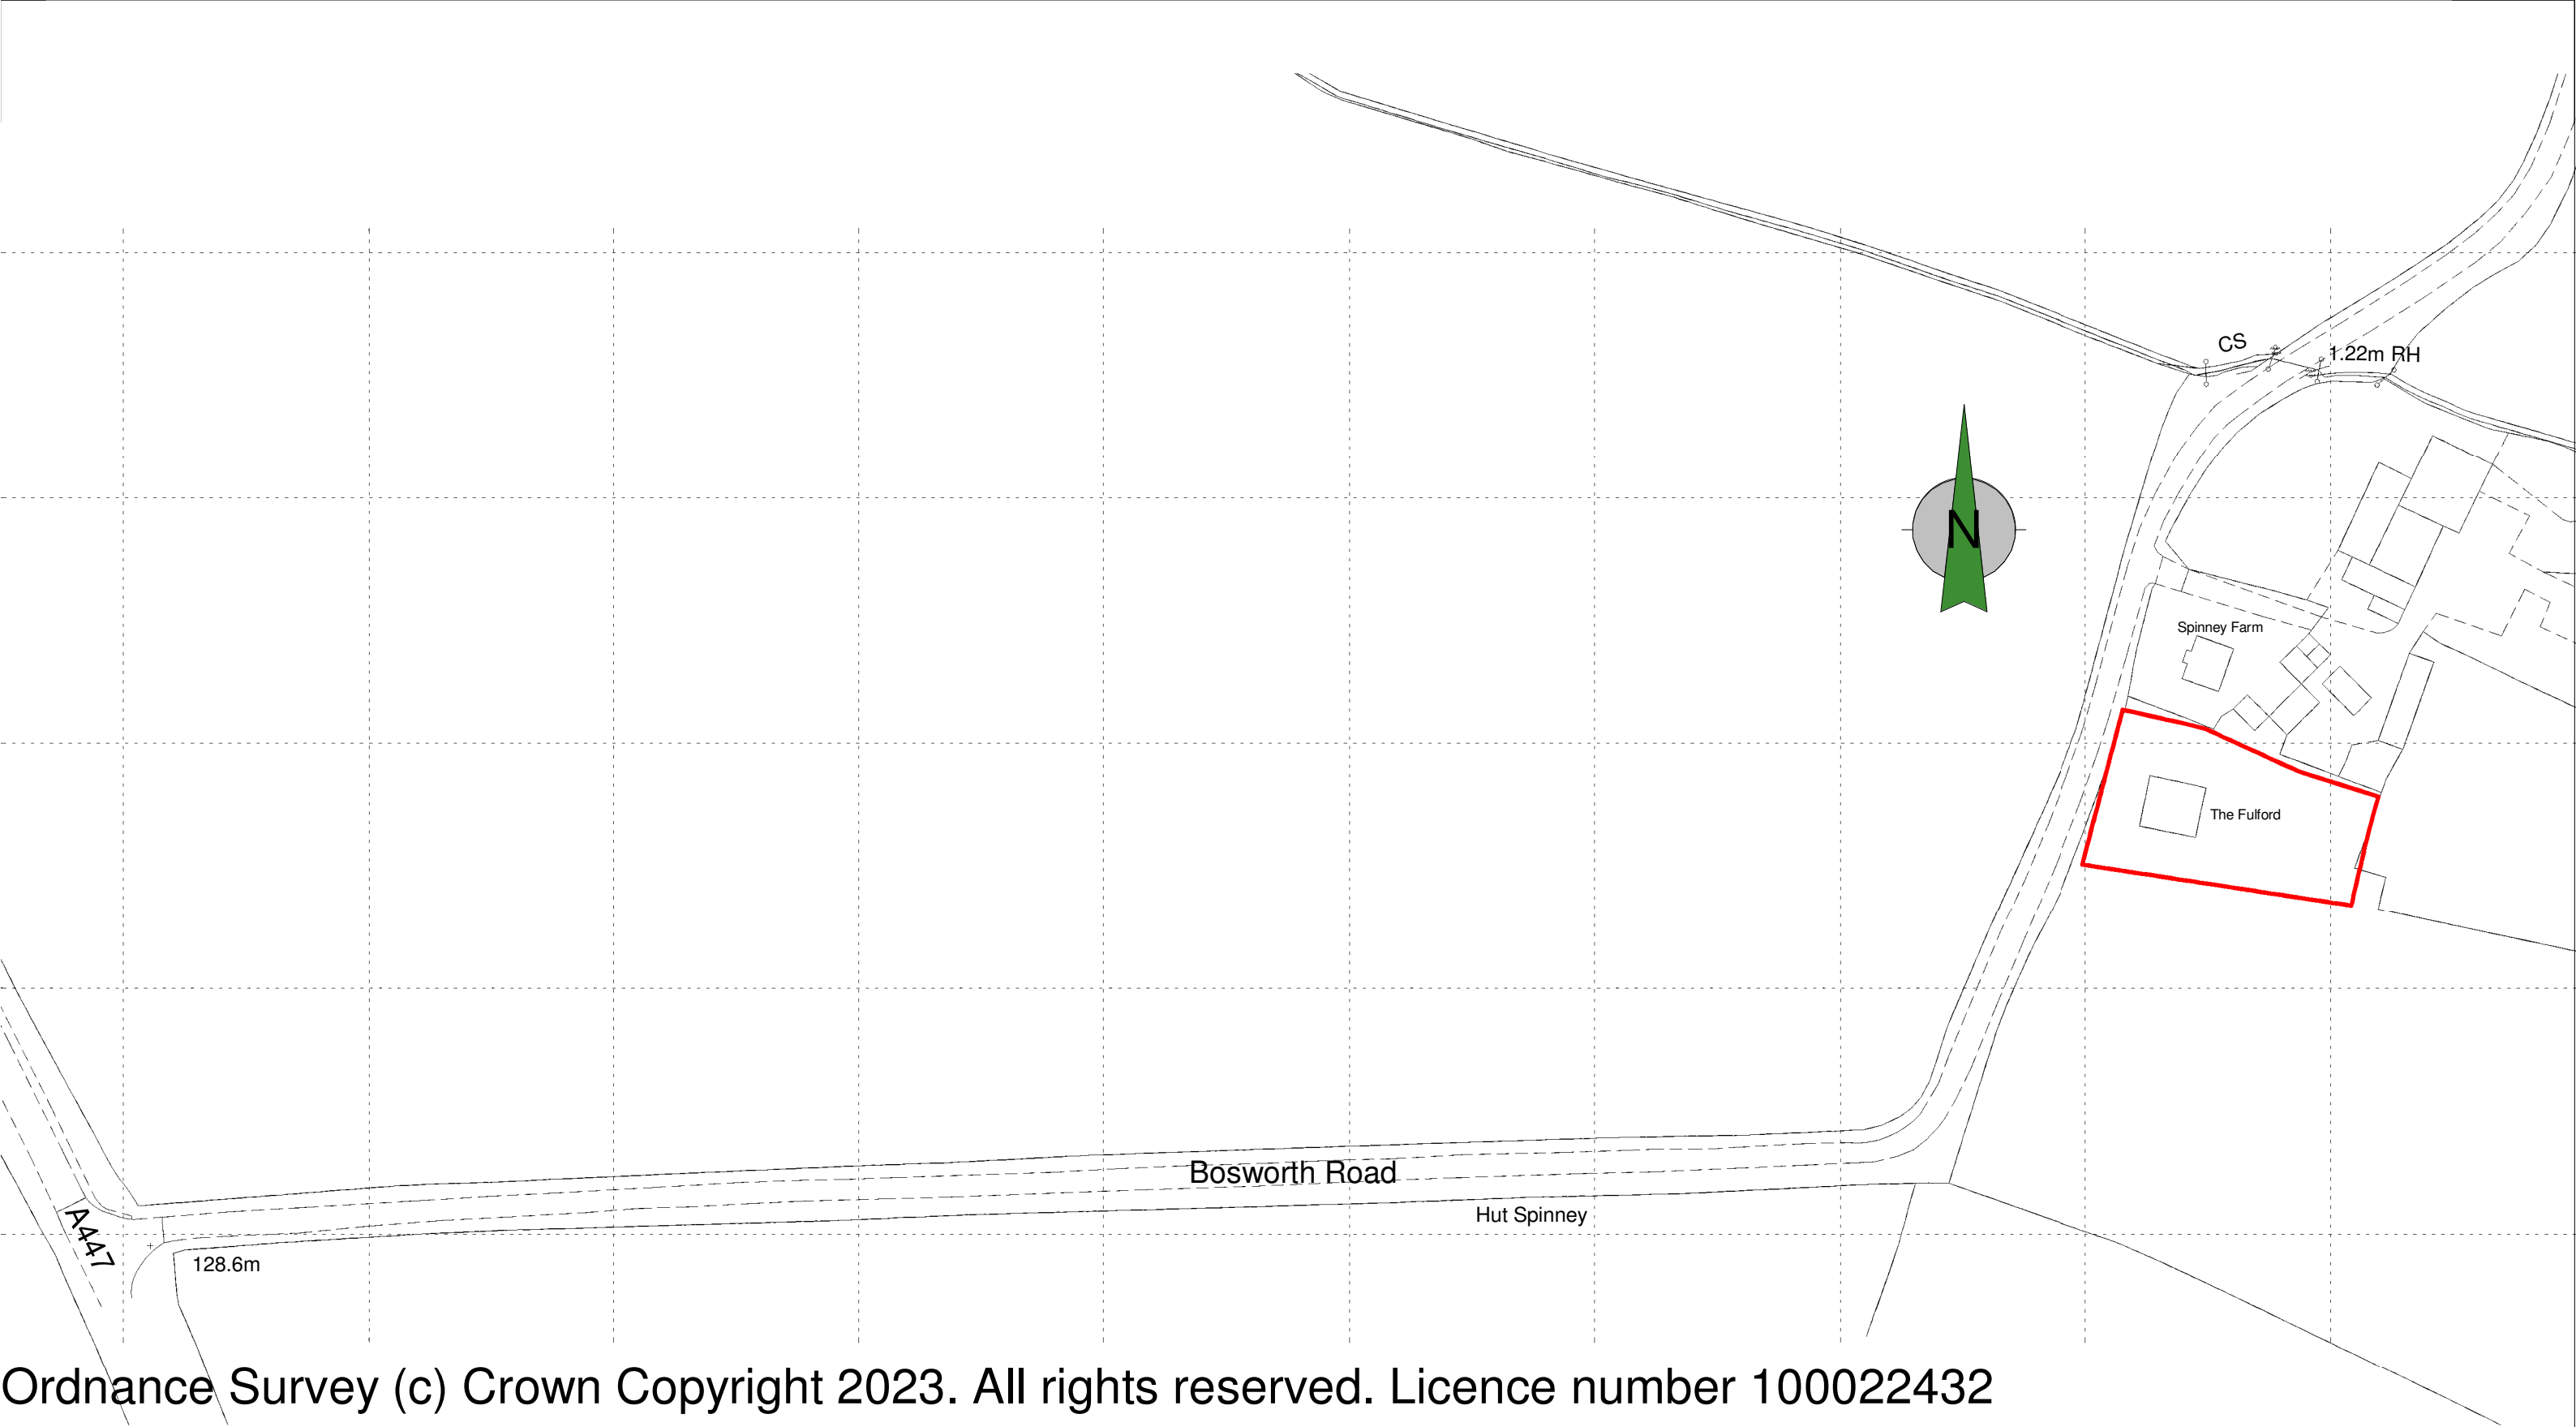

Ordnance Survey (c) Crown Copyright 2023. All rights reserved. Licence number 100022432

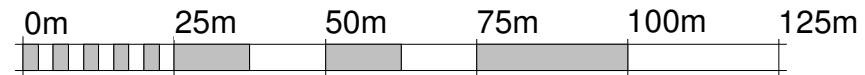

SCALE 1:1250 @ A3

Client Talbot and Cockerill				hayward ARCHITECTS LTD	
Project Replacement Dwelling Bosworth Road Osbaston	Scale 1:1250	Sheet A3	Job No. 23/85	19 Station Road Hinckley Leicestershire LE10 1AW Tel: 01455 635 665 Fax: 01455 618 971 www.hayward-architects.co.uk	
	Date Jan 24				
Drawing Location Plan	Author LJW	Checked by -	Drawing No. 03B	Drawing Status SCHEME	
THE COPYRIGHT OF THIS DRAWING IS VESTED IN HAYWARD ARCHITECTS LTD. REPRODUCTION IN ANY FORM, EITHER IN WHOLE OR IN PART IS FORBIDDEN WITHOUT THE PRIOR WRITTEN PERMISSION OF THE COPYRIGHT HOLDER. DO NOT SCALE FROM DRAWING AND ONLY FIGURED DIMENSIONS ARE TO BE USED					