Existing Roof Layout
Rowden Cottage
10/00188/CLU

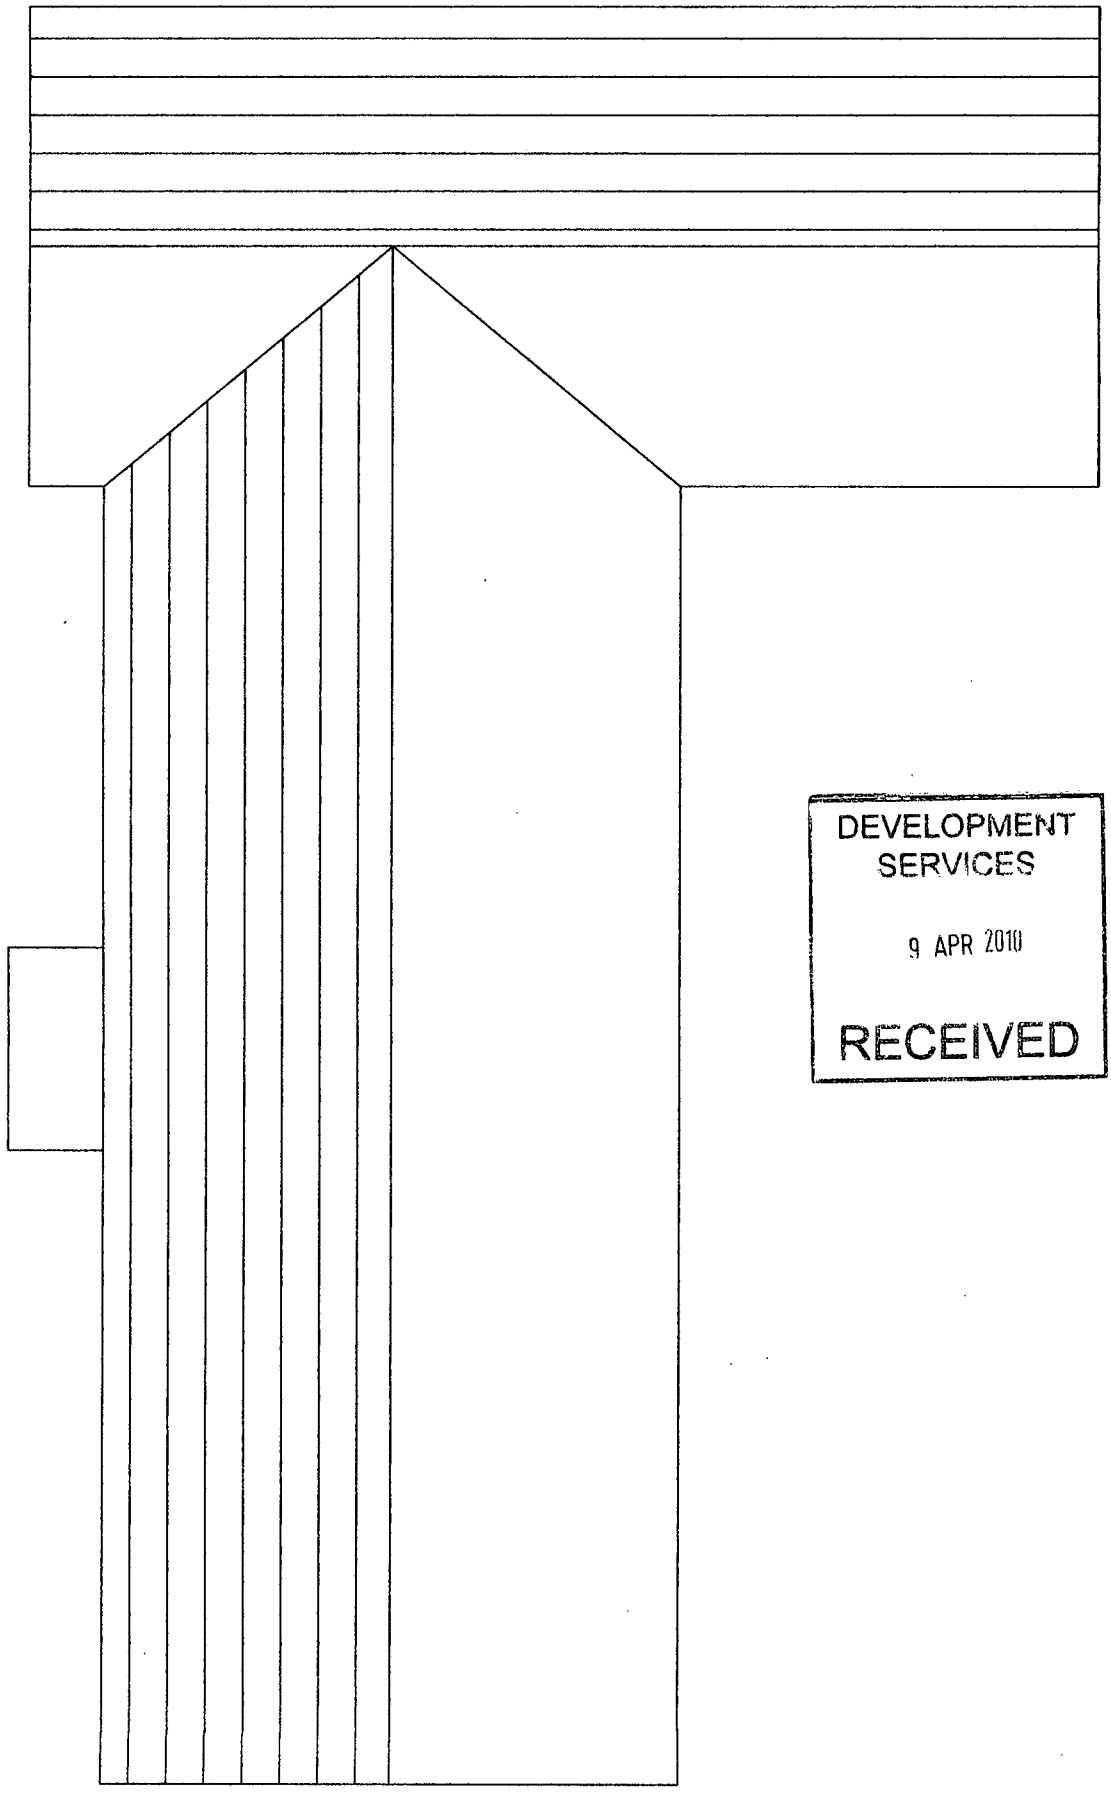

DEVELOPMENT
SERVICES

9 APR 2010

RECEIVED

scale 1:100