
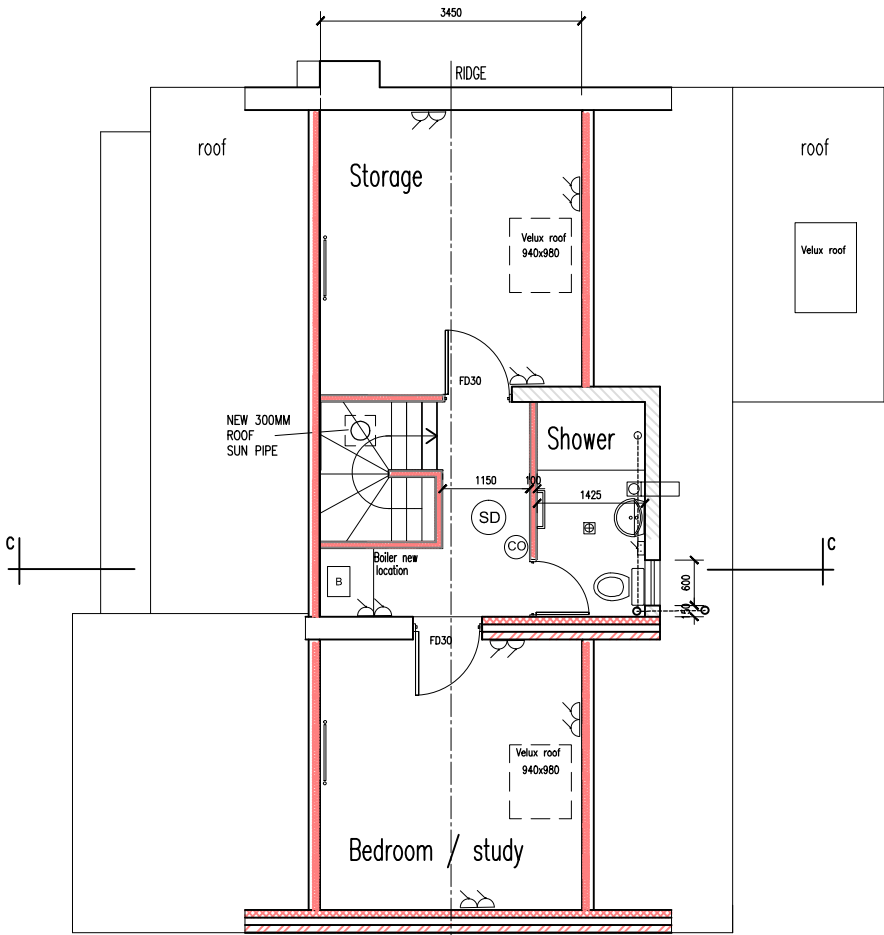
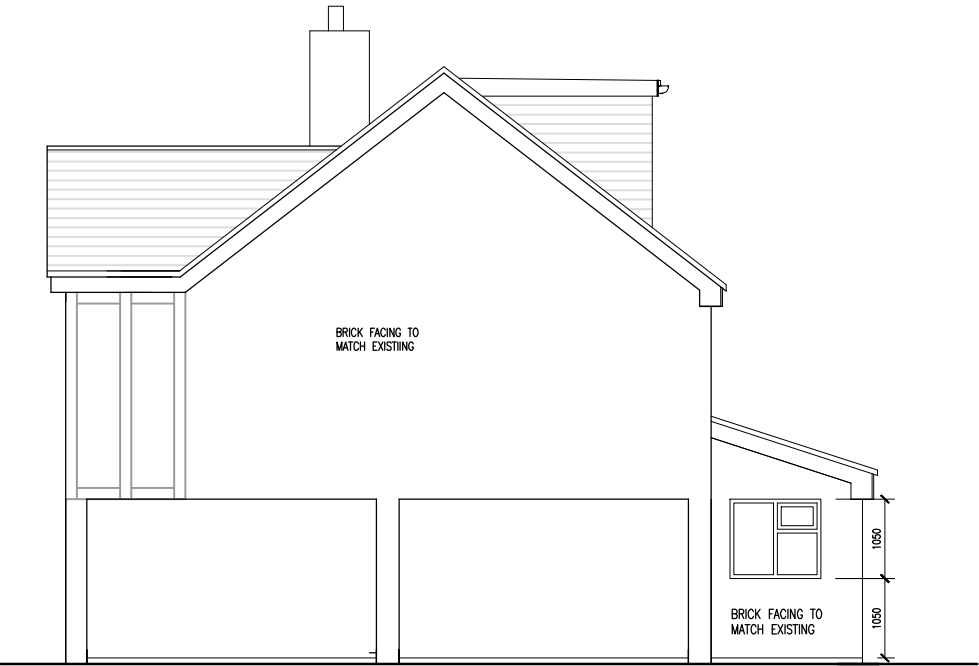
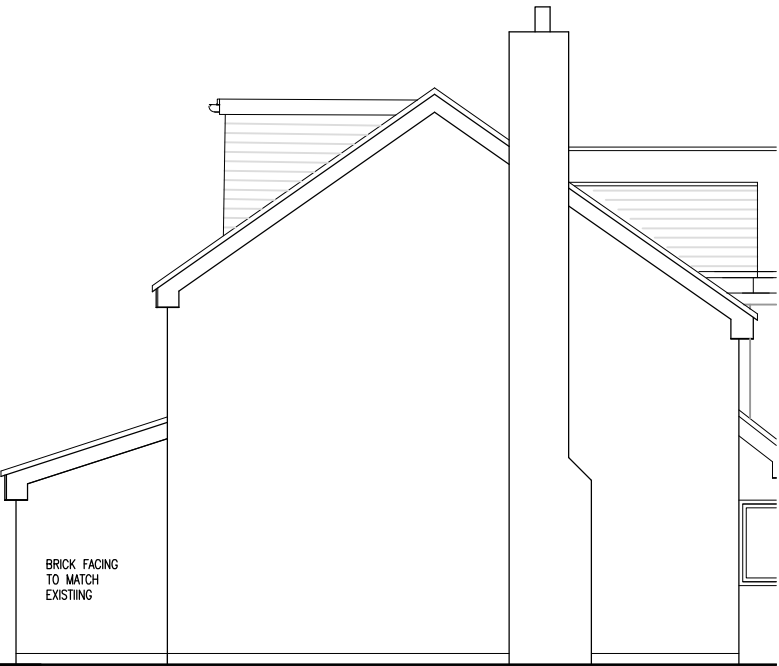
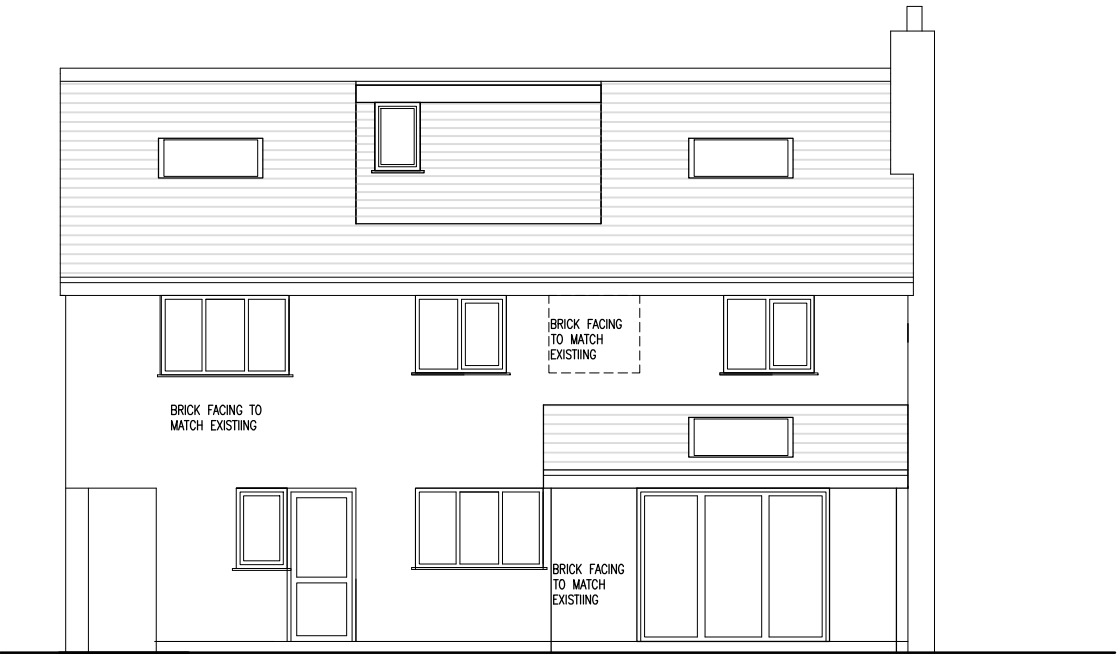


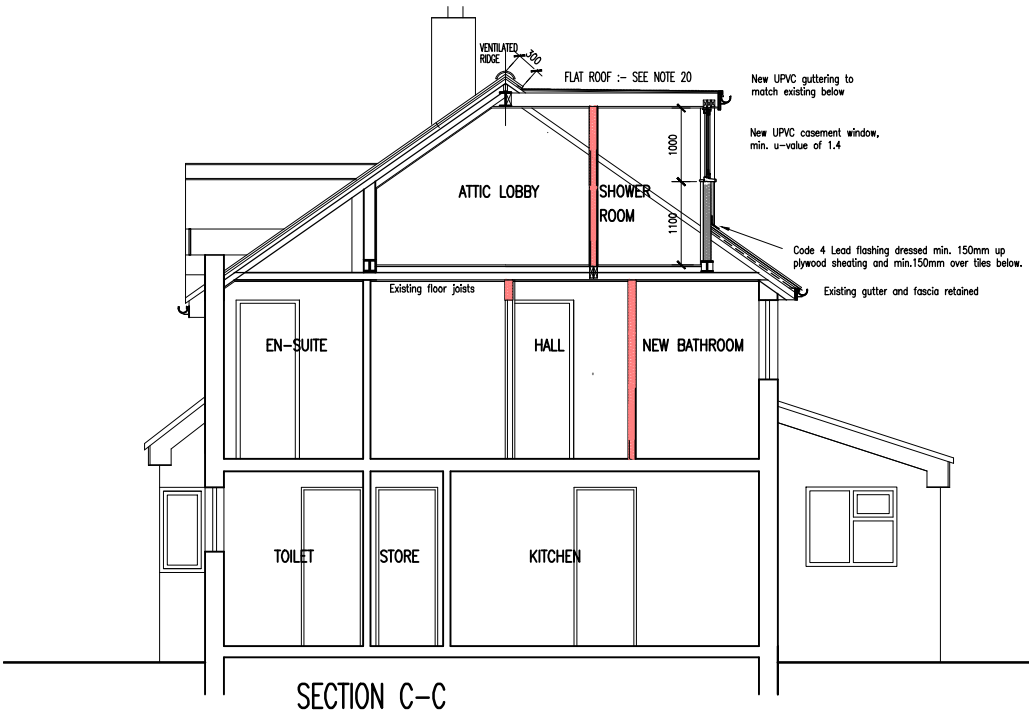

- MATERIALS
- ROOF: CONCRETE ROOF TILES TO MATCH EXISTING
- WALLS: FACING BRICKS TO MATCH EXISTING & MOCK TUDOR RENDER.
- WINDOWS: UPVC WINDOWS TO MATCH EXISTING

REV.

mosarch group - architects

18 BEDFORD DRIVE, GROBY, LEICESTER LE6 0YB
07922 194058 mail@mosarkgroup.com

PROJECT MR & MRS DOCHERTY ATTIC CONVERSION AT 19 BEDFORD DRIVE, LEICESTER PROPOSED PLANS AND ELEVATIONS	SCALE 1:100, @ A3	DRAWN SM	CHECKED
	DATE 01.03.2023	STATUS PLANNING	
	DRAWING No. 22105 / PL03		REVISION -