

NO DIMENSIONS TO BE SCALED FROM THIS DRAWING. ALL DIMENSIONS TO BE CHECKED ON SITE. ANY DISCREPANCIES WITH THE DRAWINGS TO BE REPORTED AND CLARIFIED PRIOR TO COMMENCING WORKS ON SITE. IF IN DOUBT - ASK.
THIS DRAWING IS COPYRIGHT.

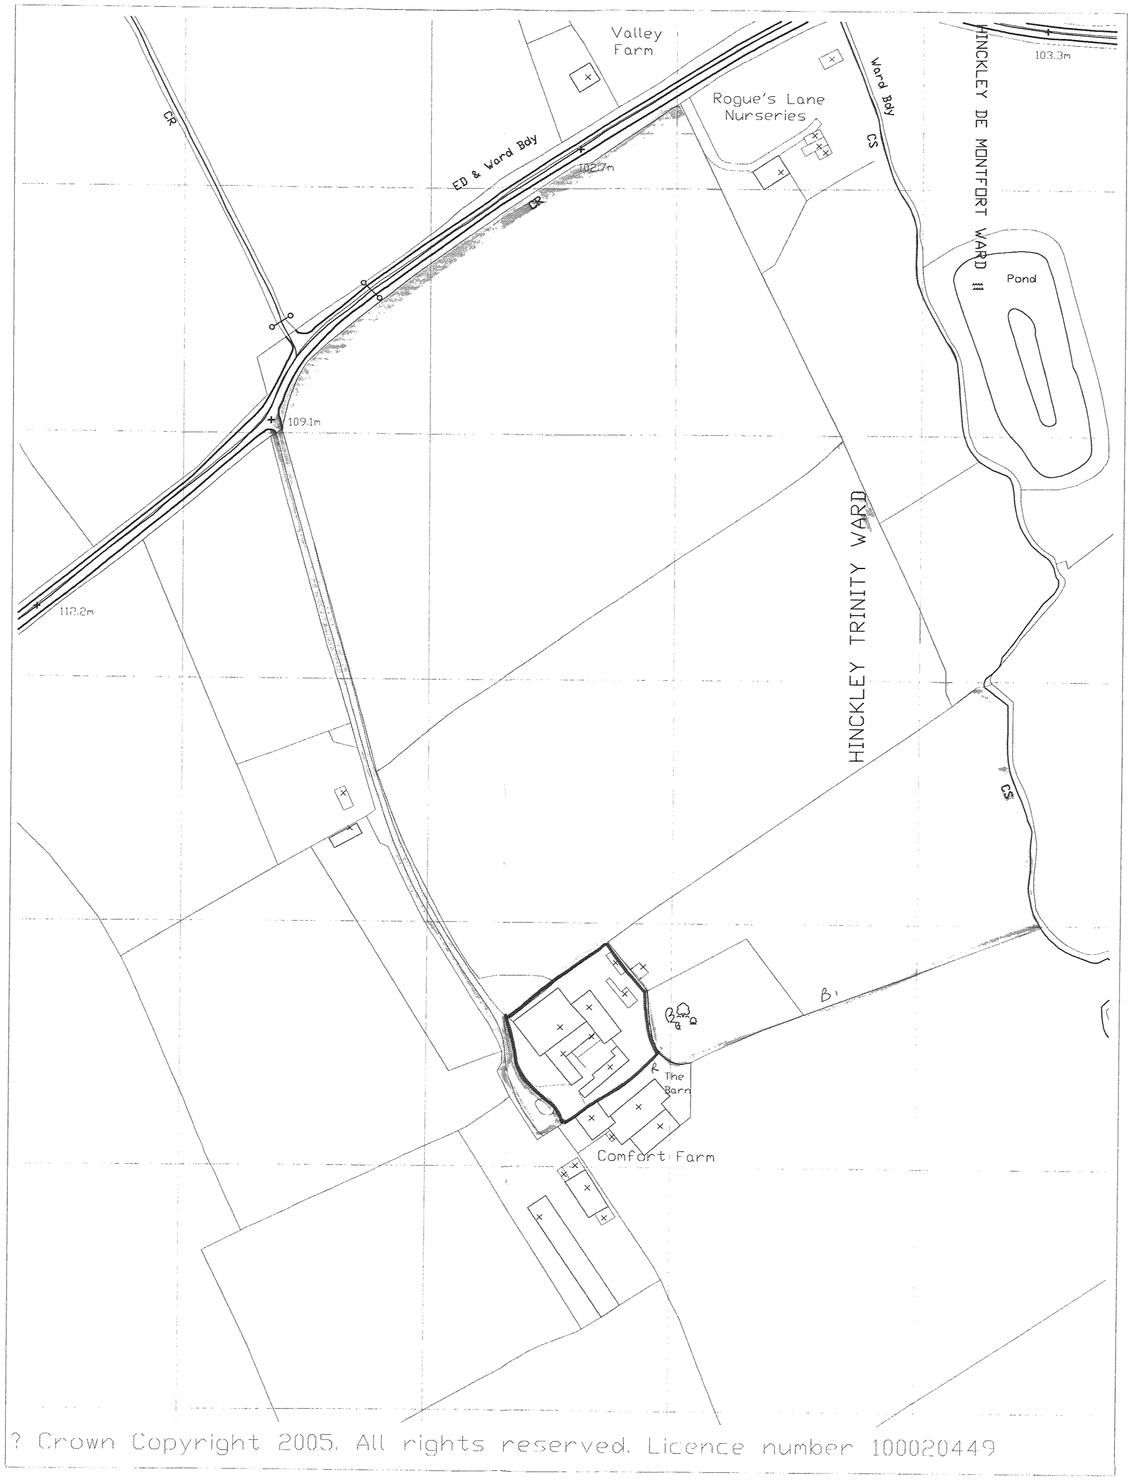

? Crown Copyright 2005. All rights reserved. Licence number 100020449

LOCATION PLAN 1:1250

0 10 20 30 40 50
Scale (m)

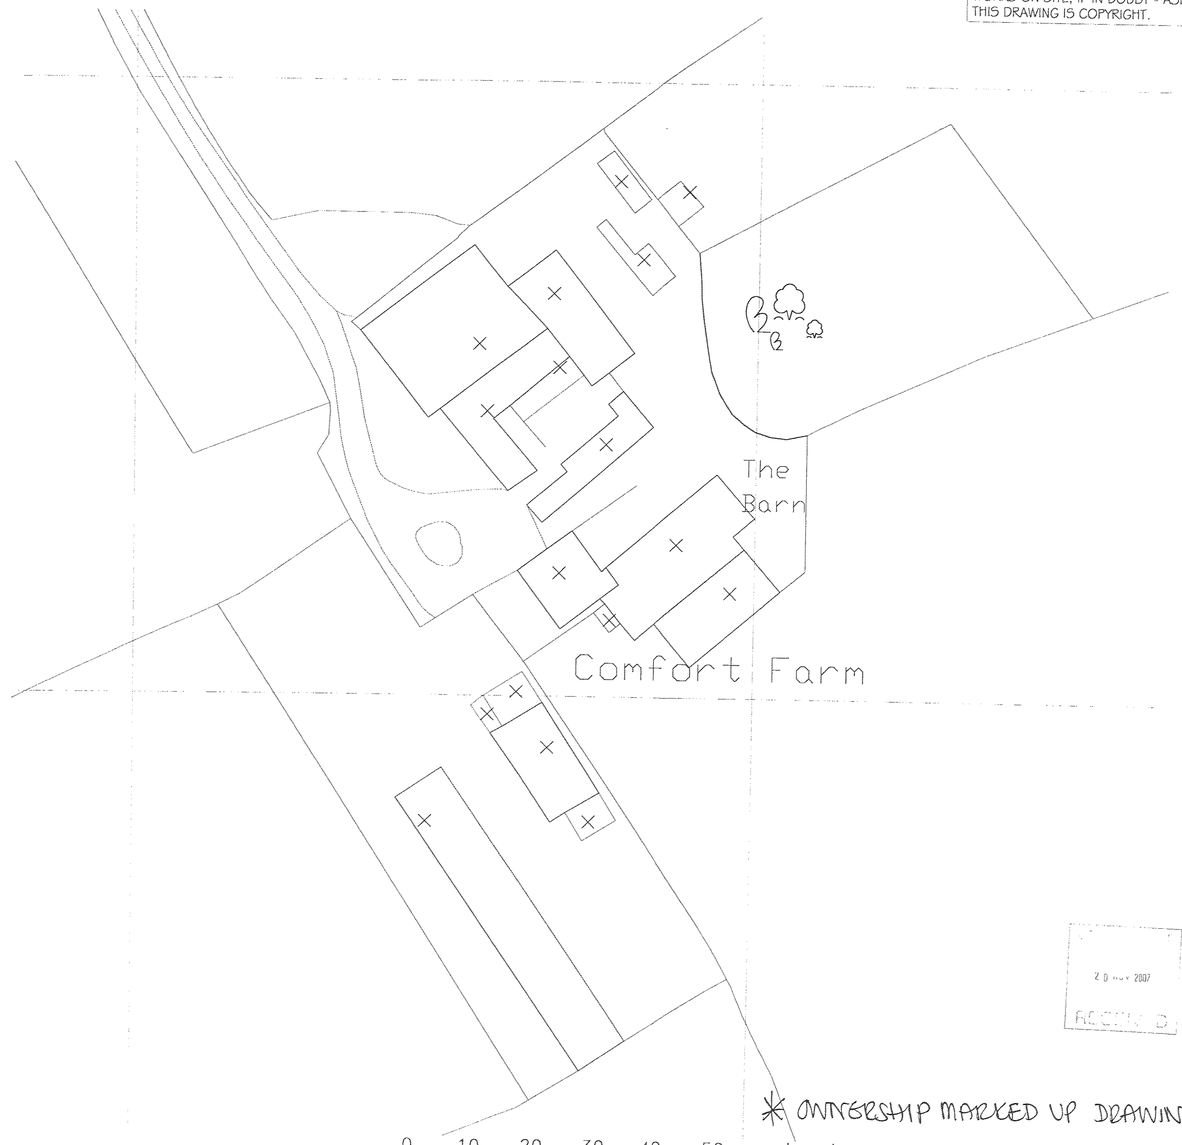

SITE PLAN 1:500

0 10 20 30 40 50
Scale (m)

N

* OWNERSHIP MARKED UP DRAWING

20 NOV 2007
RECEIVED

REV REF.	REVISION DESCRIPTION:	DATE:	BY:
Created by:	Checked by:	Date checked:	

CLIENT
CHRIS & SEAN MCMANUS
COLD COMFORT FARM
ROGUE'S LANE
BARWELL
LEICS

TITLE
Proposed Alterations, Extensions & Refurbishment of Extg Farmhouse & Ancillary Storage Buildings to form Two Combined Dwellings

LOCATION PLAN
1:500 & 1:1250

DATE: DECEMBER 2005
SCALE: VAR
DRAWING NO.: 2551/RM/05/001
ISSUE NO.: A

CORPORATE ARCHITECTURE LIMITED
CHARTERED ARCHITECTS
35 Leicester Road Blaby Leicester LE8 4 GR
Tel: 0116 278 9257 Fax: 0116 2780259

NO DIMENSIONS TO BE SCALED FROM THIS DRAWING. ALL DIMENSIONS TO BE CHECKED ON SITE. ANY DISCREPANCIES WITH THE DRAWING TO BE REPORTED AND CLARIFIED PRIOR TO COMMENCING WORKS ON SITE. IF IN DOUBT - ASK. THIS INFORMATION IS COPYRIGHT.

THIS DRAWING HAS BEEN CREATED IN AutoCAD - IF IN DOUBT ASK.

DEFINED SCALE SET @ A1 ONLY