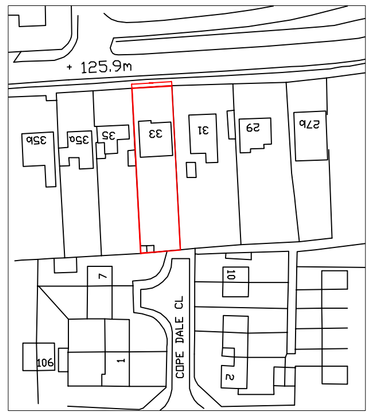


1:1250 Ordinance Survey




1:500 Block Plan

## Building materials and design

The main reason as to why the building has been designed the way it has been is to accomadate the needs of the client. The client(s) sometimes have to work from home and we are rtying to encourage this as per government targets to reduce C02 emmisions etc.

The building will be classed as an ancillary building and non commercial use and tied into the dwelling. I.e. dependant on the dweeling and by no means will the building be turned into a dwelling at any stage as a condition.

The bricks are to match the property as close as possible and the windows are to to be white UPVC as drawn.

The building has also been designed to have the least amount of impact with emissions on the environment and meets current building regulations.

Existing R/H side elevation

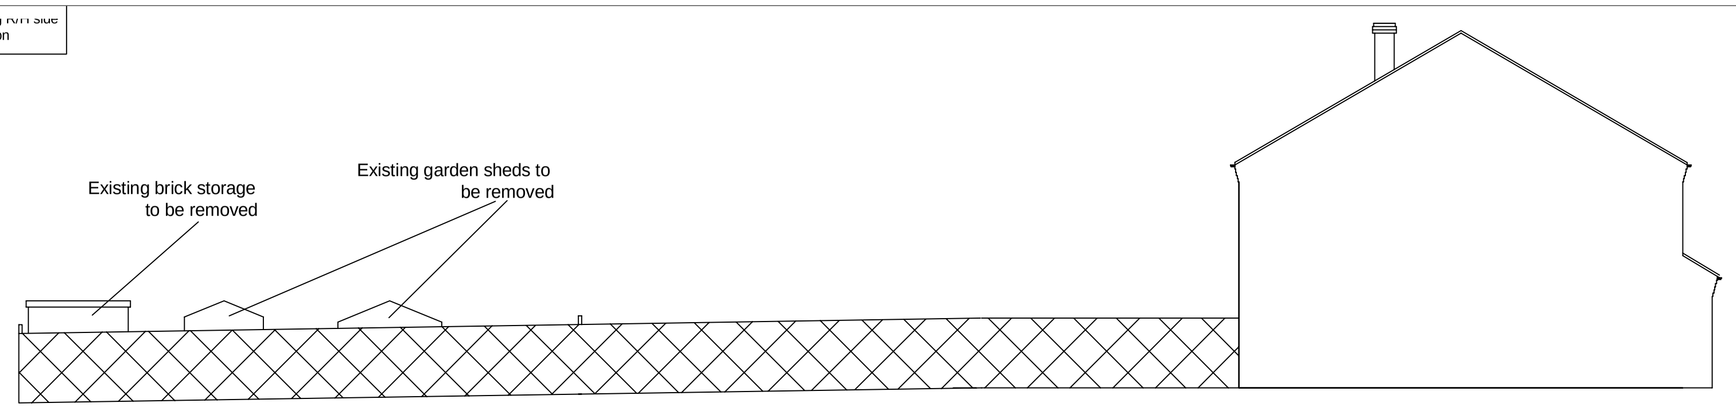


Proposed R/H side elevation

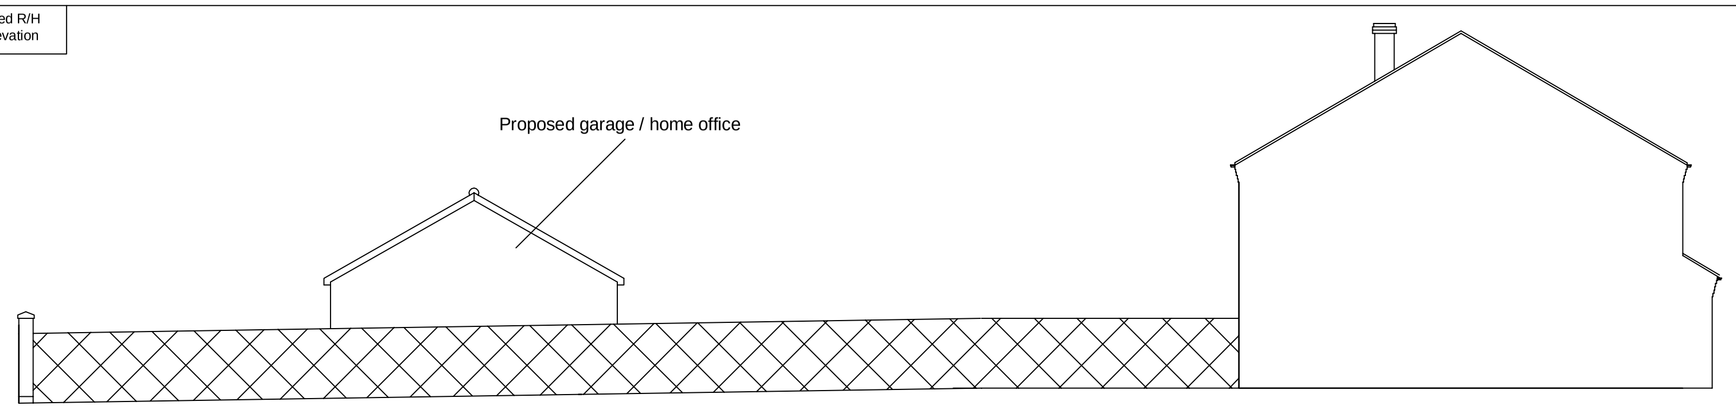


Overall Scheme Design

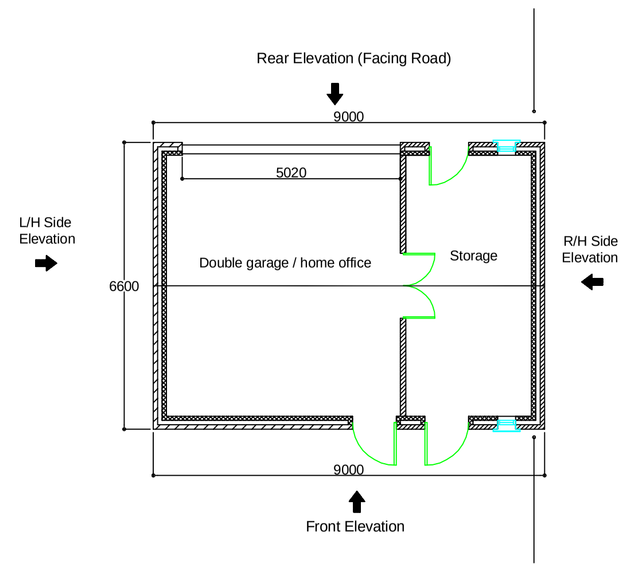


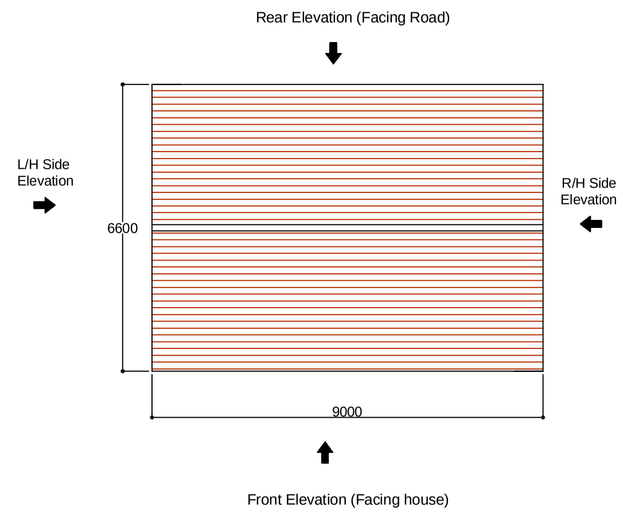


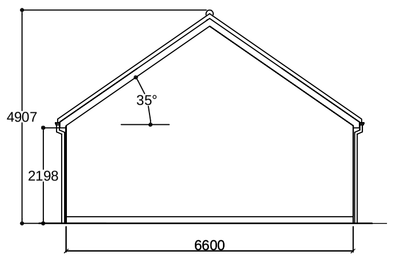


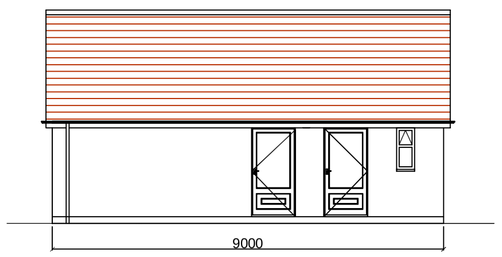


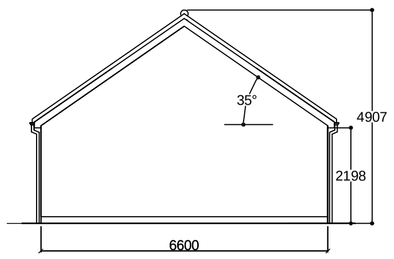


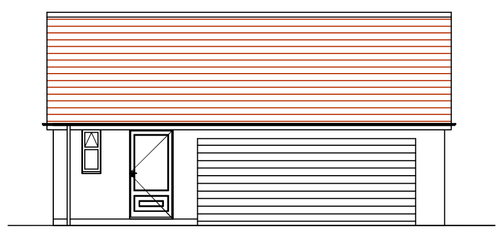

**Additional works - Amendments**

Date:-

Amendment:-

Person who made changes:-

Other comments:-

Key
Dimensions with symbol ( ) = they may change due to site conditions.

Dimensions with this symbol * mean this measurement must be no less than stated.

All bricks to match existing where possible.

All the dimensions must be checked prior to the contractor starting on site. Please note that the dimensions on the drawing may change due to the manufacturing processes and suppliers.

Dimensions may change when old structures are removed.

Windows to be UPVC White , to match existing where possible, supplier at clients discretion.

This drawing is for planning purposes only. All sizes should be finalised on site by the nominated contractor at the clients discretion.

No guttering, eaves or any any part of the building is to overhang past the neighbouring property at the boundary fence. The building is to be solely independant of any other dwelling. If the building is built different to what is designed then we must be informed so not to be in breach of any planning approval as to what building has been approved and changed/amended as to what is on record with the Local Authority.

No building work should commence until the planning permission has been been granted. This drawing is copy right and should not be used for tender without the consent of the client and A R I DESIGN Ltd.

Notes

Legal Covenants and any restrictions on development are the responsibilty of the owner.Please note that ARI Design Ltd does not accept any liability for breach of covenant or Party Wall issues. And stress that no works should commence until the relevant Local Authority approvals have been obtained. Failure to comply to this rule will result in the breach of contractagreement and the client/contractor proceed at there own risk.

Any conditions laid out by the local authority must be carried out in full unless the client/contractor has a written agreement from the local authority to change the scheme. In receipt of these drawings you are entering into the copyright act and the acts implied rules. In acceptance of this drawing you are accepting the policies set out by ARI Design Ltd and agree to abide by the policies in place. ARI Design ltd have the right to change the policies in place and withdraw the drawings should the company feel the need to do so.

Your staturory rights have not been affected in entereing into the policies and agreement laid out by the company. And ARI Design Ltd are full memebers of the Data Protection Act. No copies of this drawings may be issued without the consent of the client and the company.

A R I DESIGN Ltd
17-19 Wood Street, Hinckley, Leics, LE10 1JQ.
Tel: 0845 230 5344 Fax: 0845 230 5453
E-Mail: sales@aridesign.co.uk Web: www.aridesign.co.uk

This drawing is the sole property of A R I DESIGN LTD.
It must not be copied (in whole or part), or otherwise diclosed, submitted, tendered or used for construction without written consent. Any copies of this drawing made by any method may result in further action. All copies must include a copy of this legend.
A R I DESIGN Ltd

Client Details: proposed double garage & home office for: Mr & Mrs Kendall, 33 Barton Road, Barlestone, Nr Nuneaton, Warks, CV10 0ER.

| DRAWING NO. | DATE | SCALE |
|---|---|---|
| D/1352/5/PD 1 (2) 3 4 | Sept 09 | 1:100 A1 1:1250 1:500 |
| | Drawn By A.Ibbitson | |