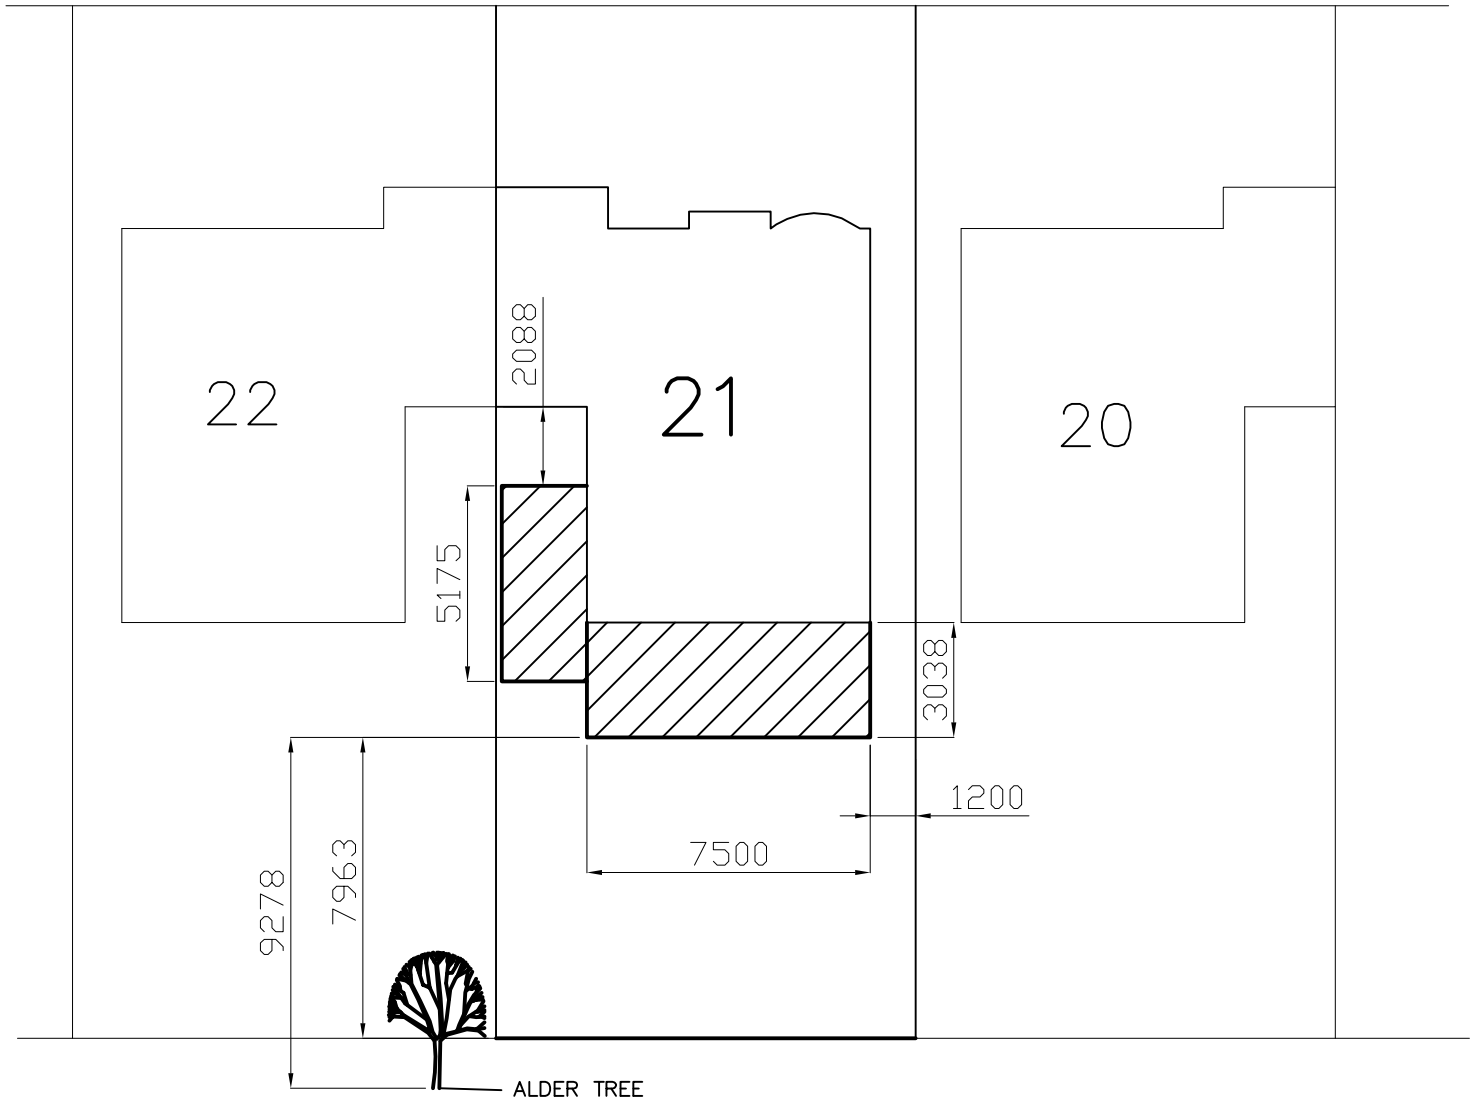

SITE PLAN
SCALE 1:200

N