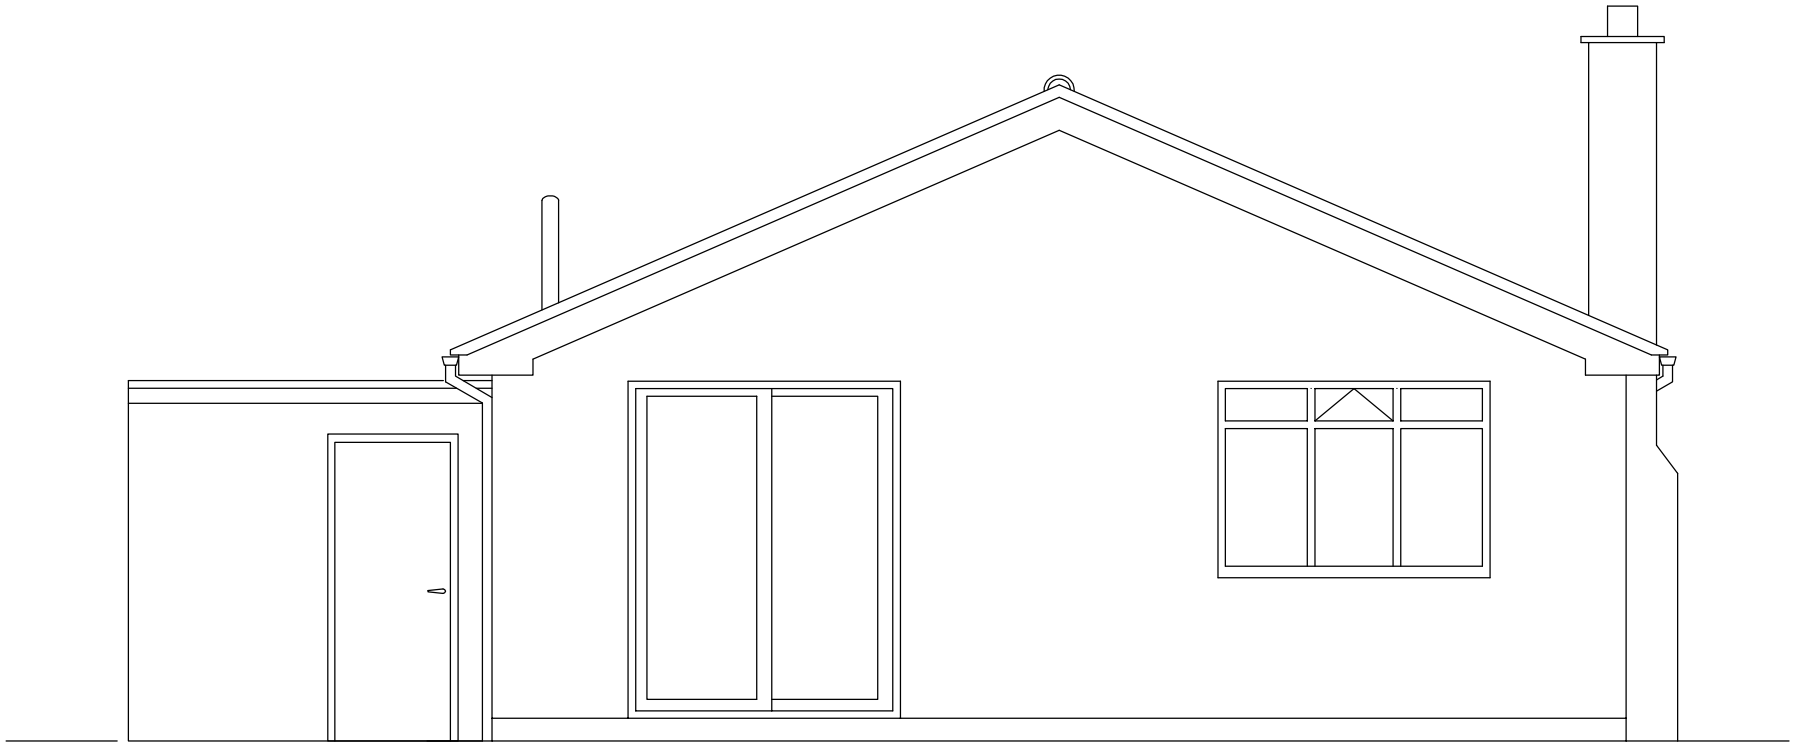

EXISTING SOUTH/WEST ELEVATION