




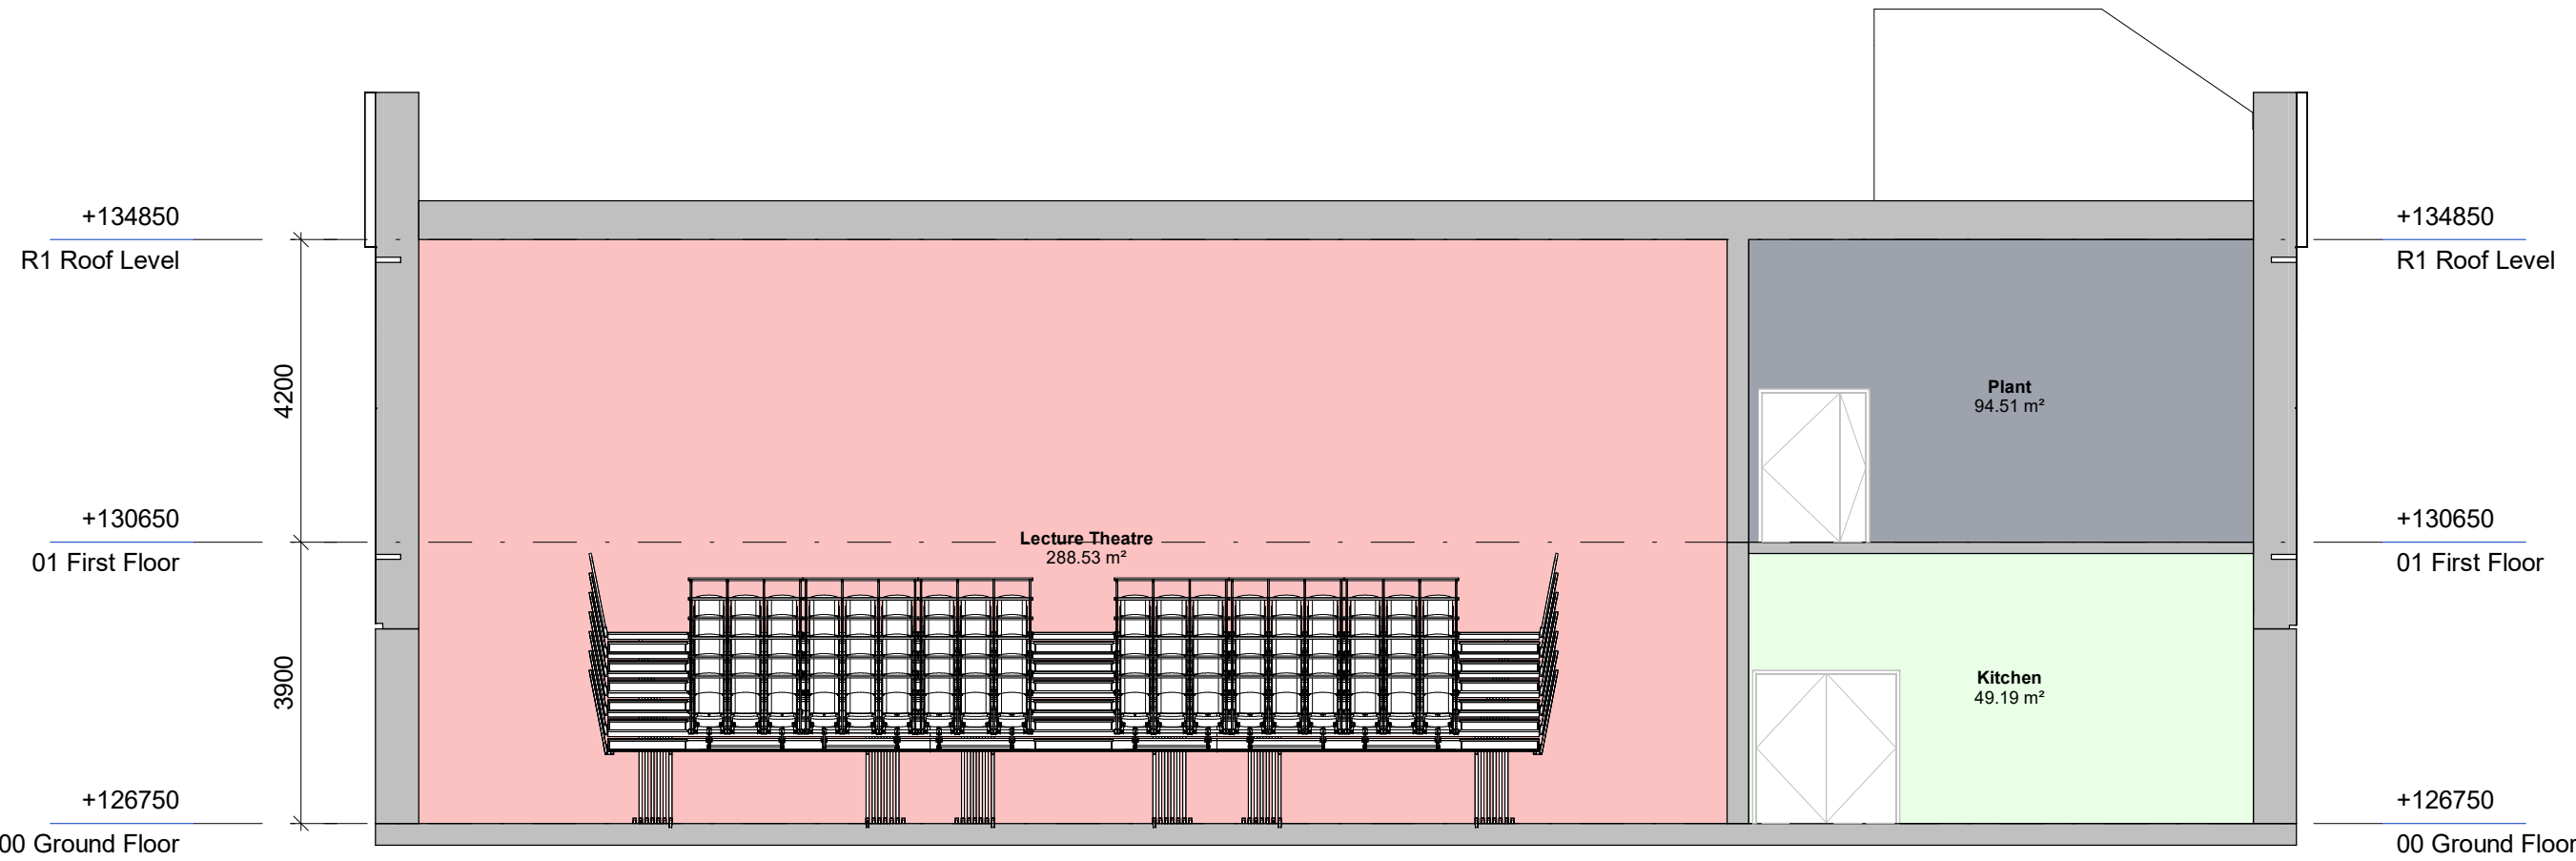


Section A
Scale: 1 : 100

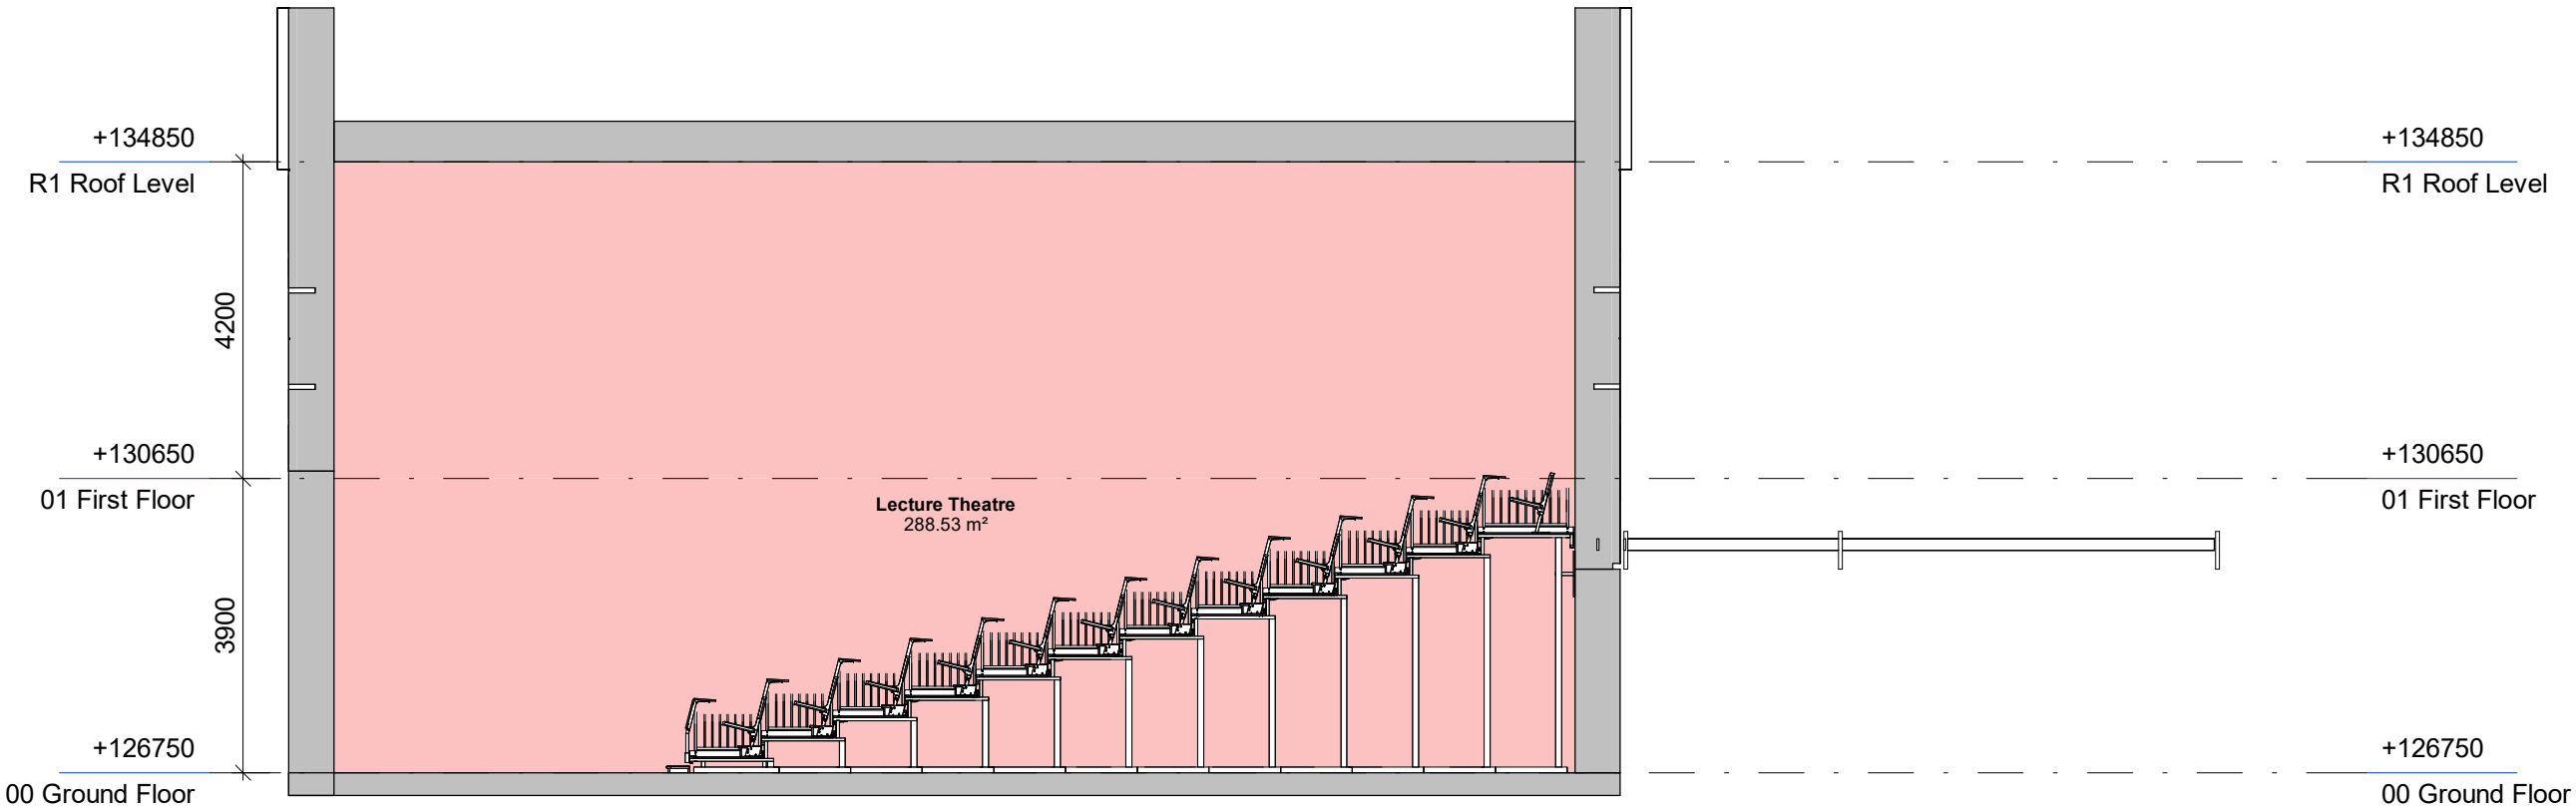

Section B
Scale: 1 : 100

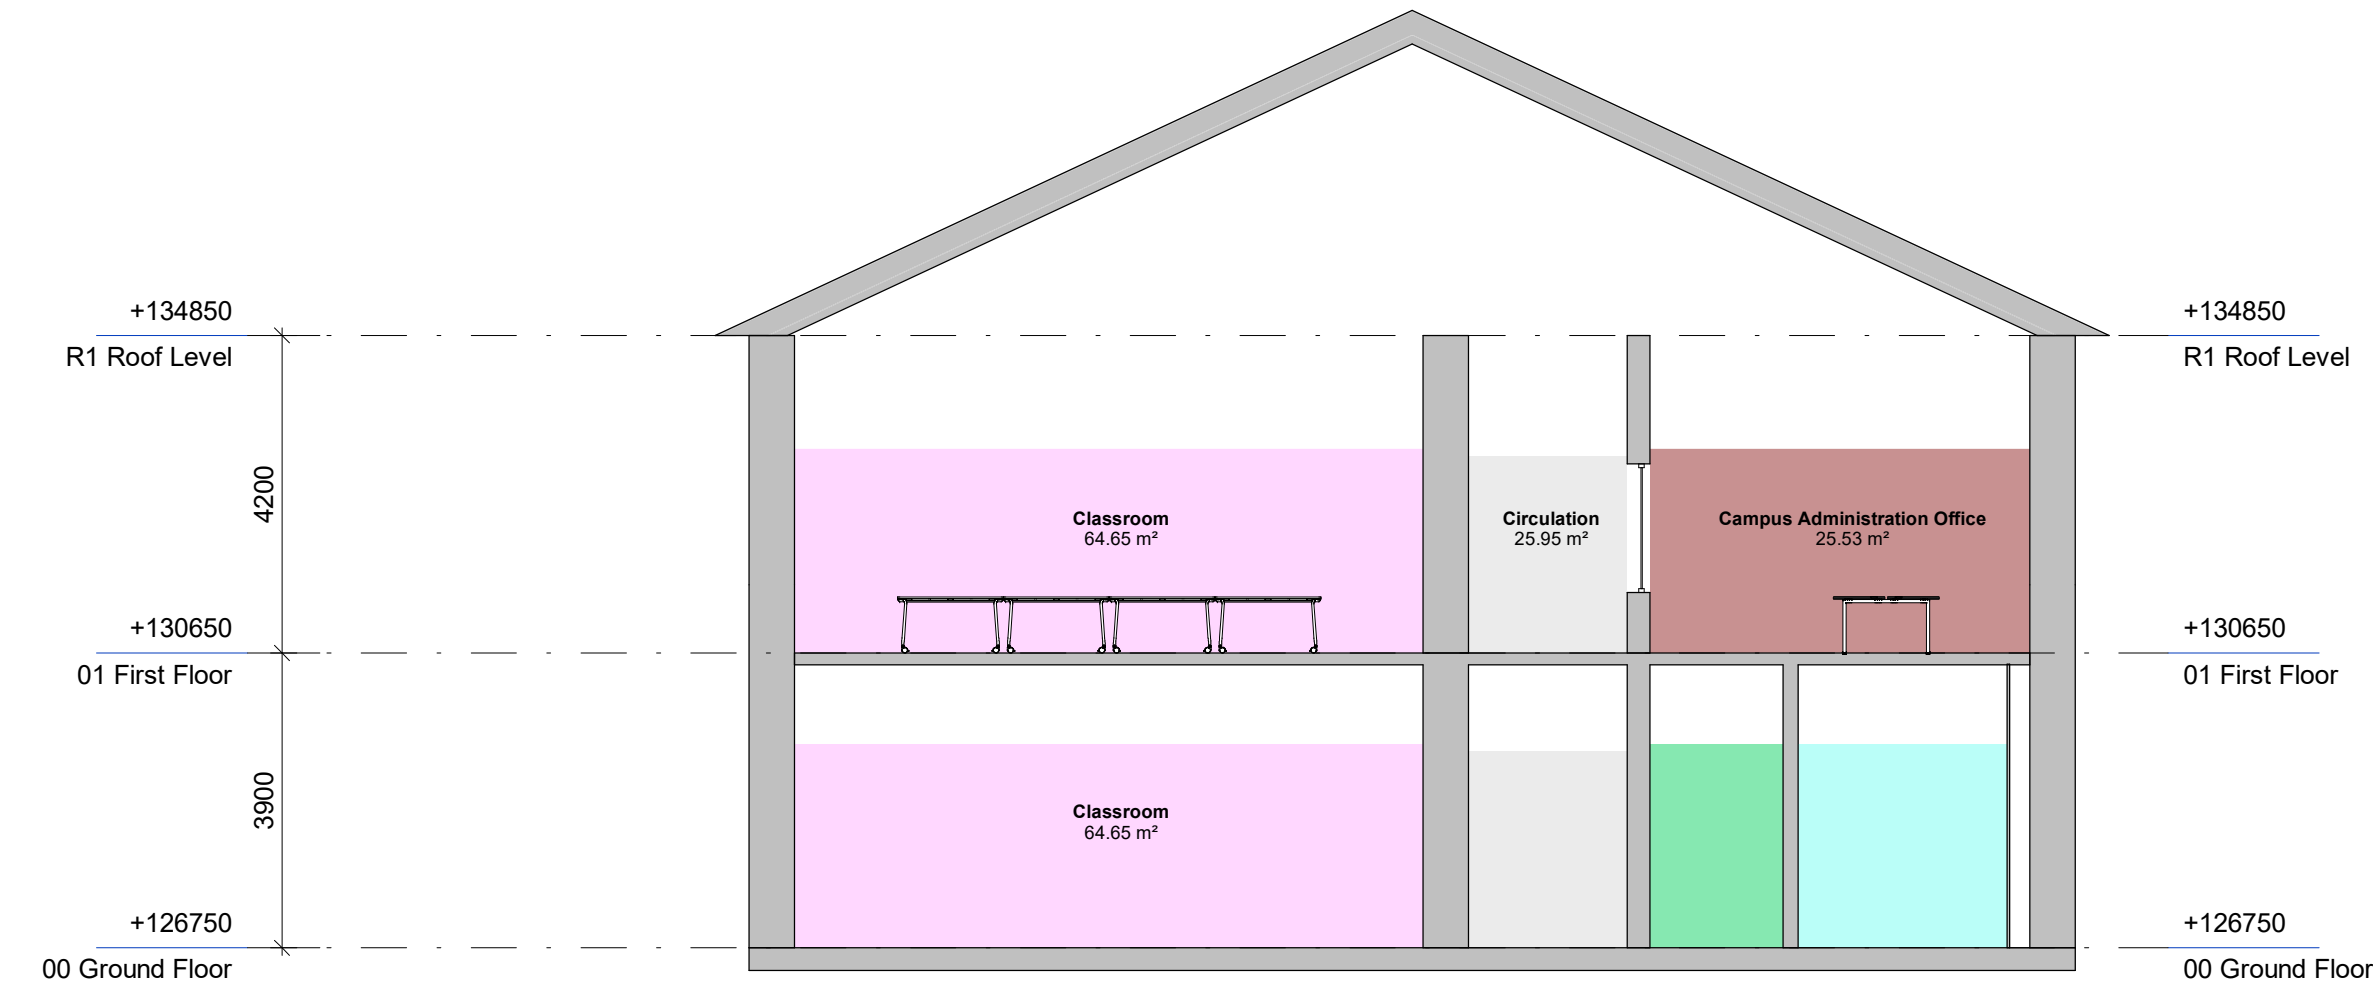


Section C
Scale: 1 : 100

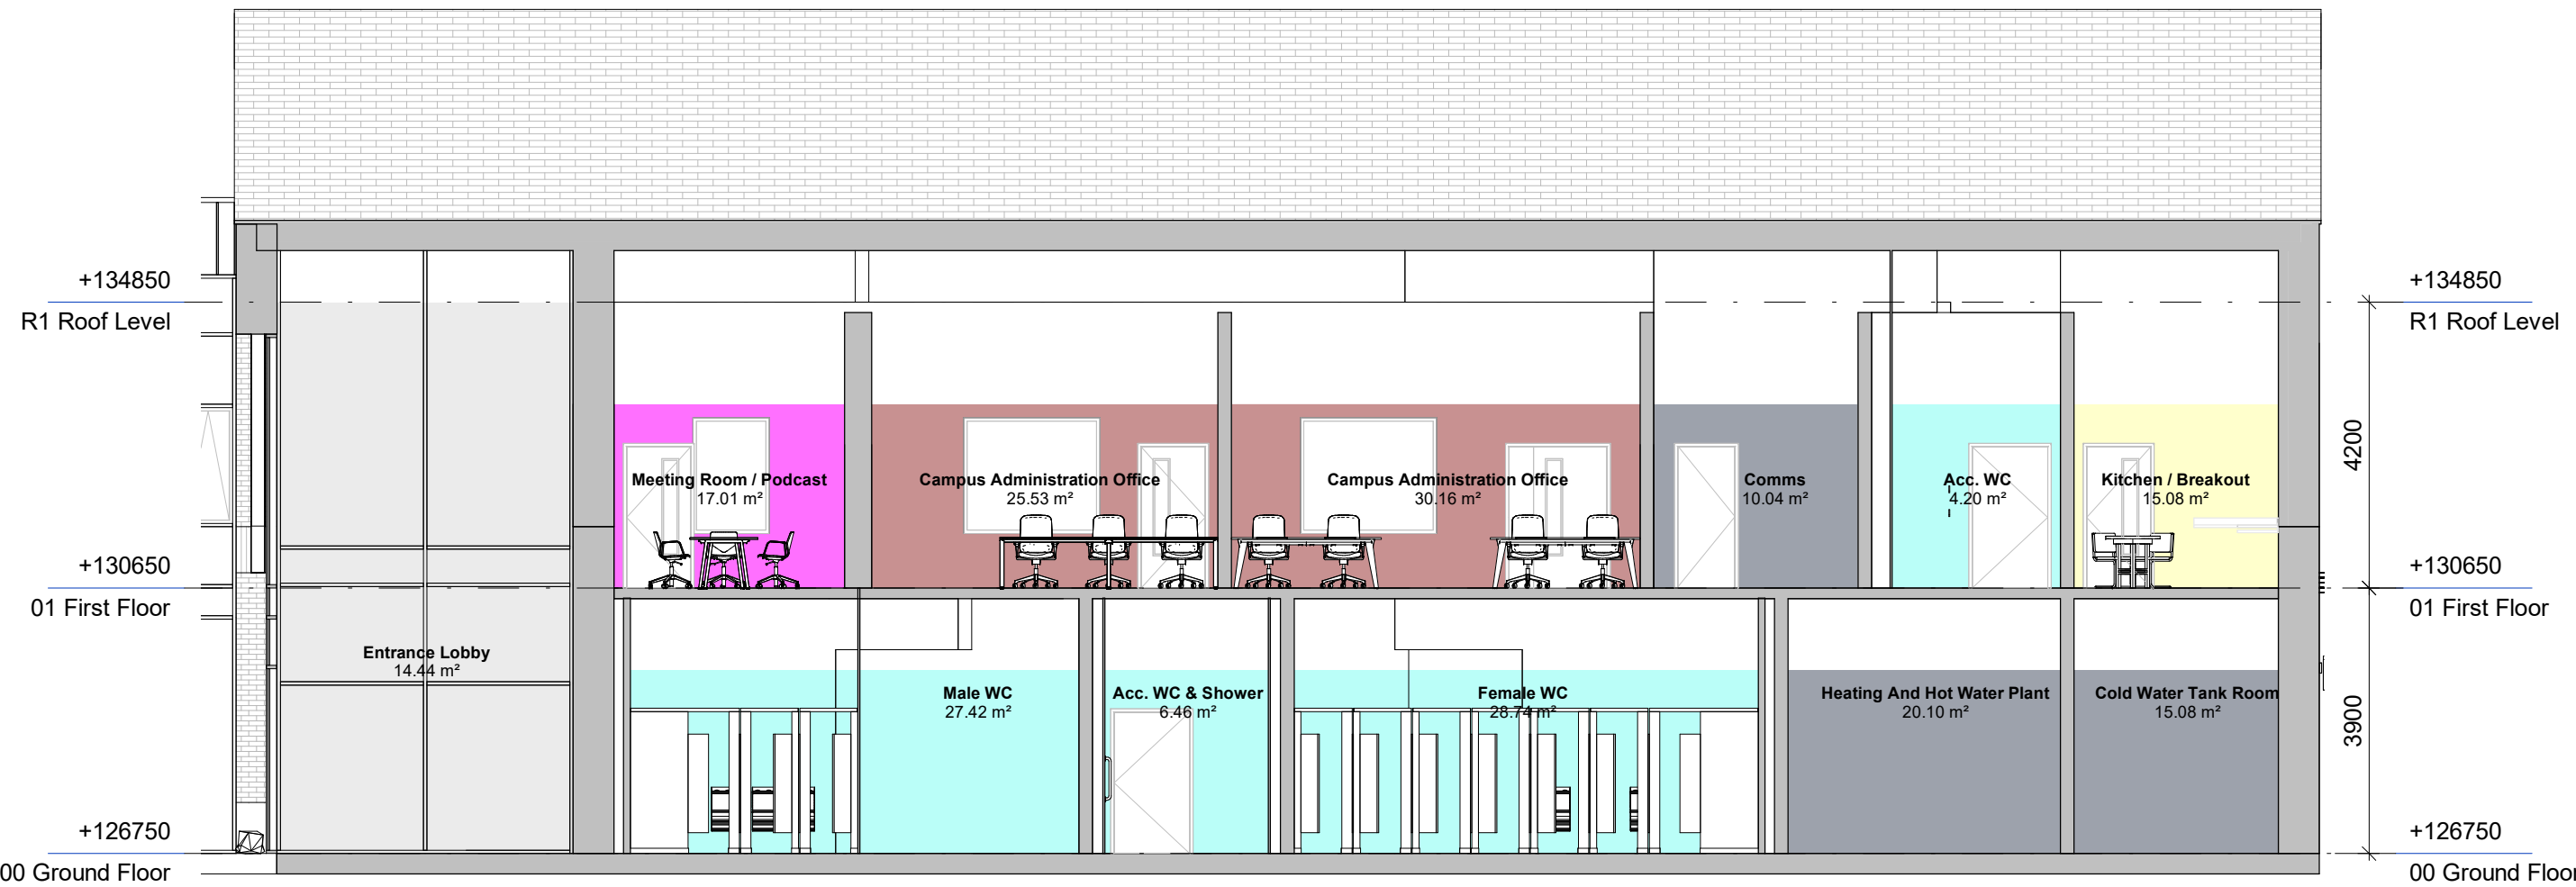

Section D
Scale: 1 : 100

Notes
Check all dimensions on site. Do not scale from this drawing
Report any discrepancies and omissions to HLM Architects
This Drawing is Copyright ©

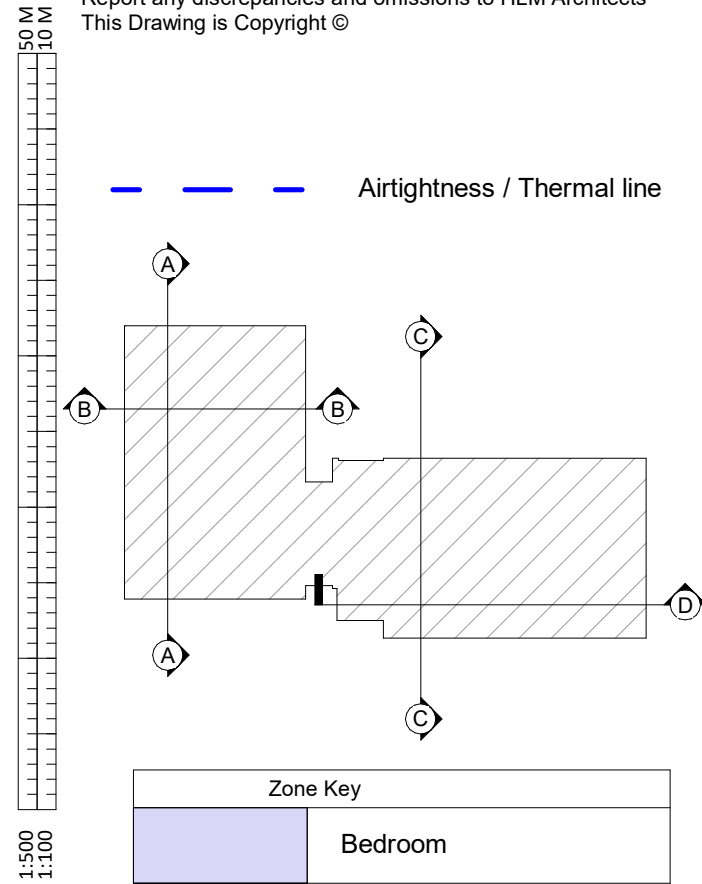

Zone Key	
	Bedroom
	Bedroom (Accessible)
	Research
	Breakout
	Campus Admissions Office
	Circulation
	Classrooms
	Kitchen
	Laundry
	Lecture Theatre
	Plant / Risers
	Reception / Site Security
	Sanitary Facilities
	Stores

P03	ISSUE FOR PLANNING APPLICATION	25.09.2023	AB	BC
P02	STAGE 2 ISSUE	09.12.2022	AB	JH
P01	ISSUE FOR TENDER	18.11.2022	AB	JH
Rev	Description	Date	By	Chk

Revisions Suitability

Project

11-1567-01 Twycross Zoo

Client

Twycross Zoo

Title

PROPOSED GA SECTIONS - SHEET 1 - NSCC

Drawing No.	Revision
TWZ-HLM-01-ZZ-DR-A-00300	P03

Scale	Drawn
1 : 100 @A1	AB
Date	Checked
18.11.2022	BC



© HLMArchitects
2nd Floor
The Ruskin Building
Tudor Square
Sheffield S1 2LA
www.hlmarchitects.com
T. +44 (0) 114 263 9600
F. +44 (0) 114 263 9650
sheffield@hlmarchitects.com

