




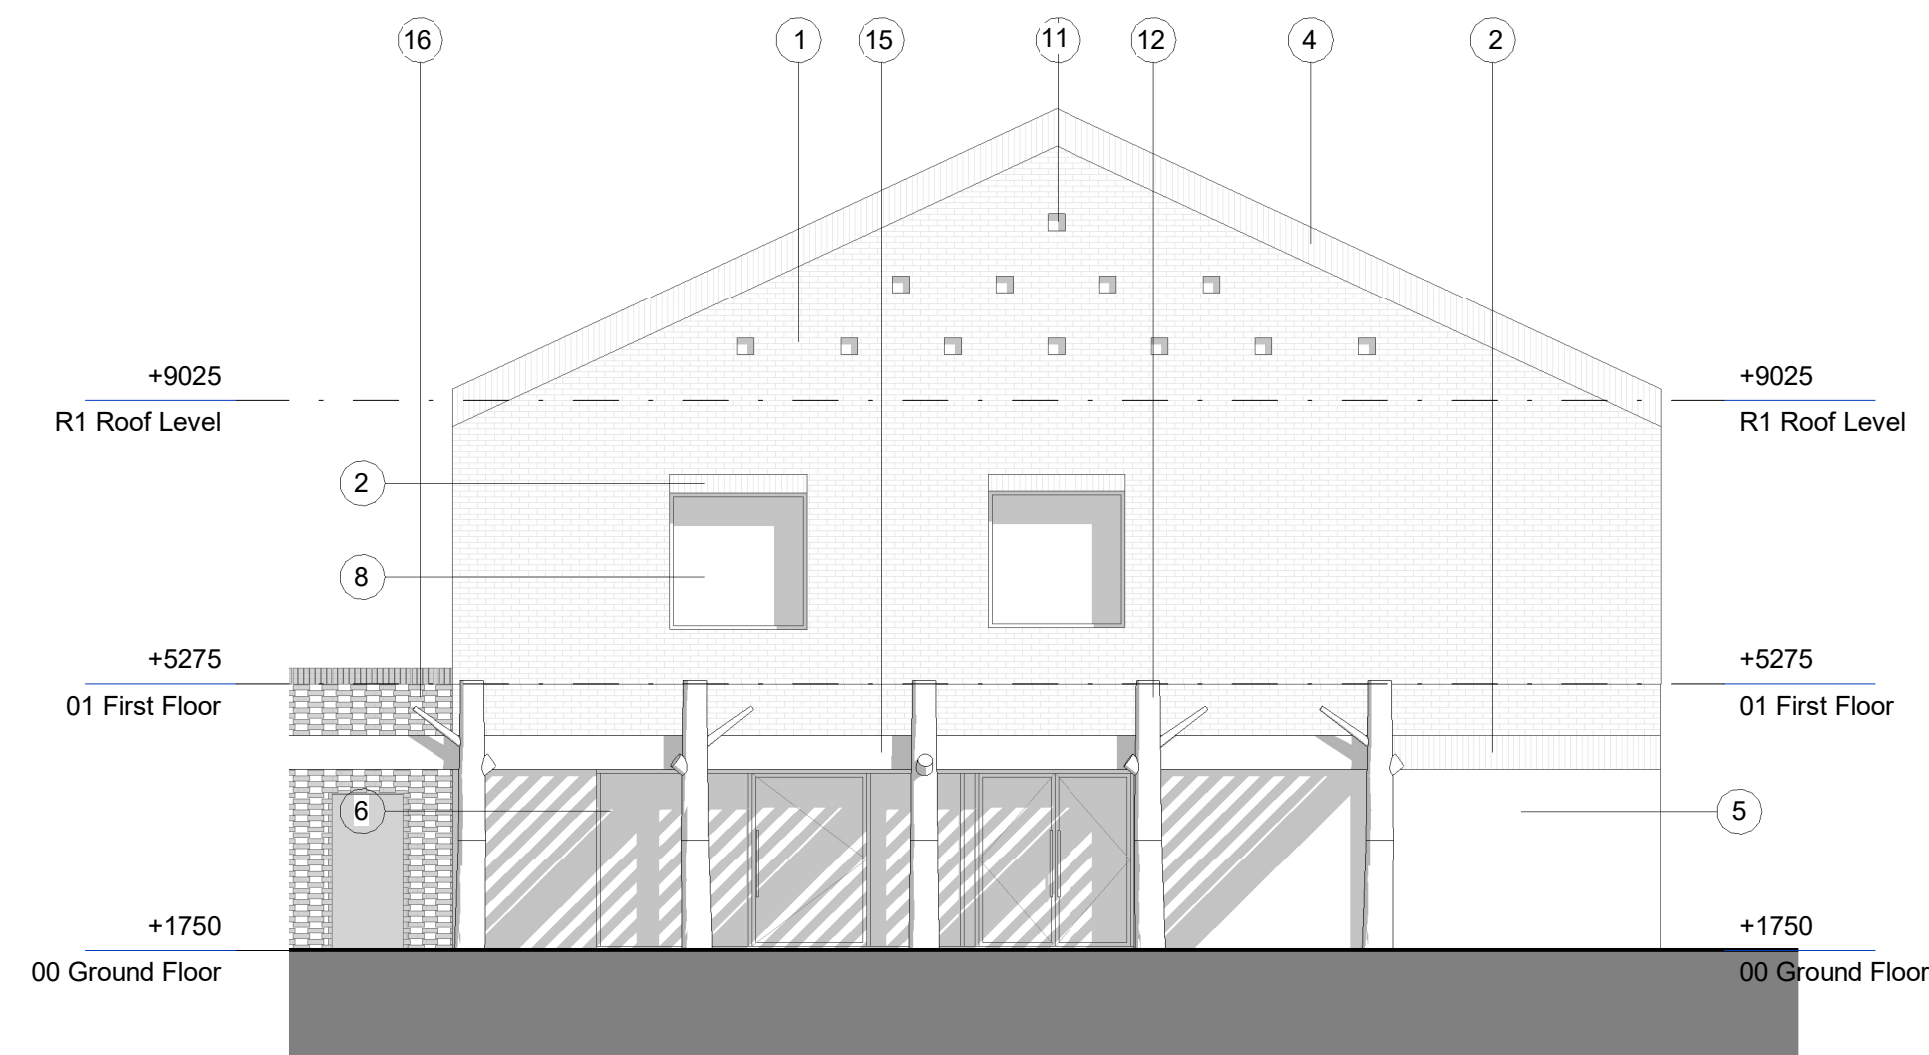


Elevation A: South West
Scale: 1 : 100

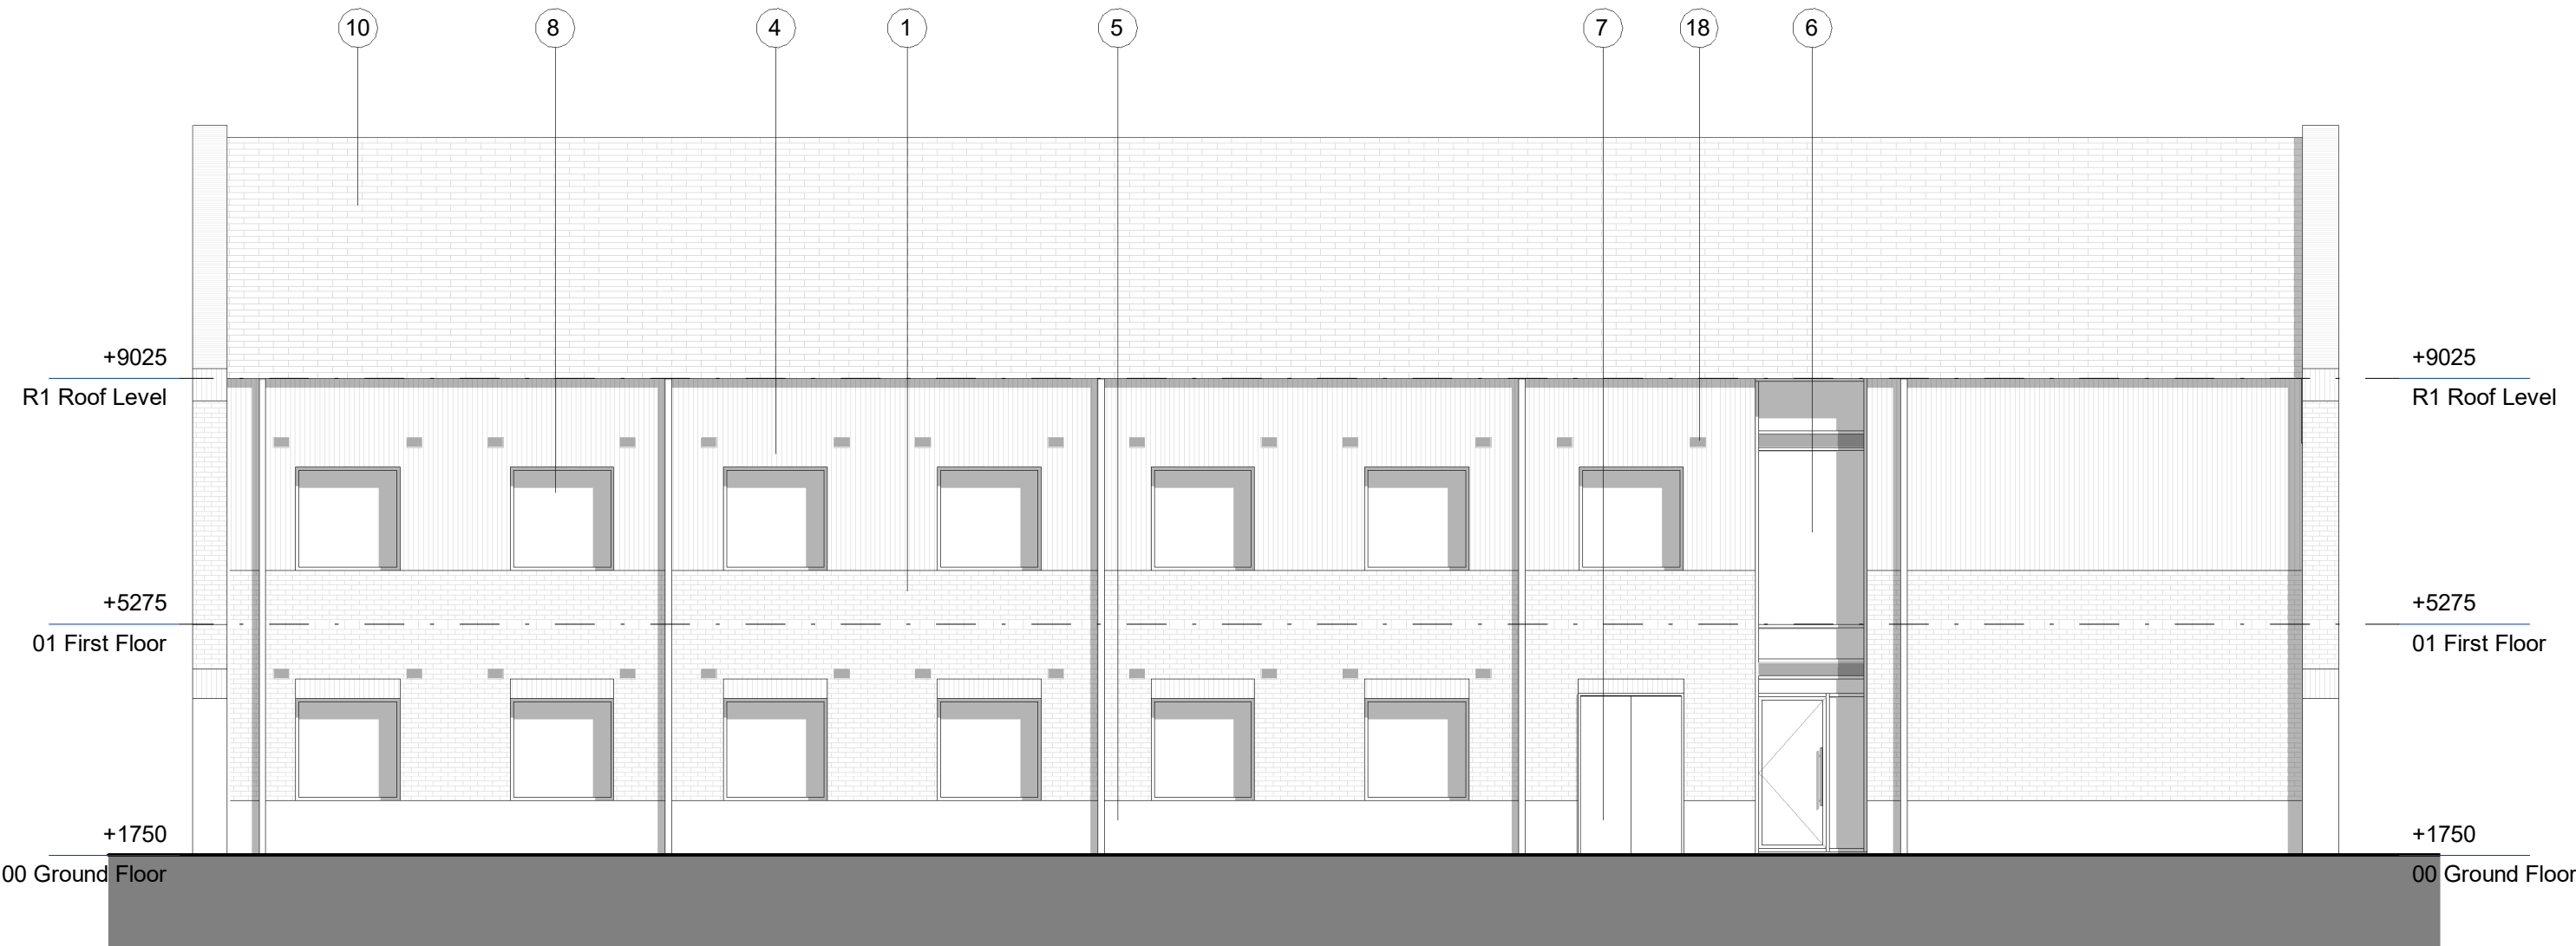

Elevation B : North West
Scale: 1 : 100

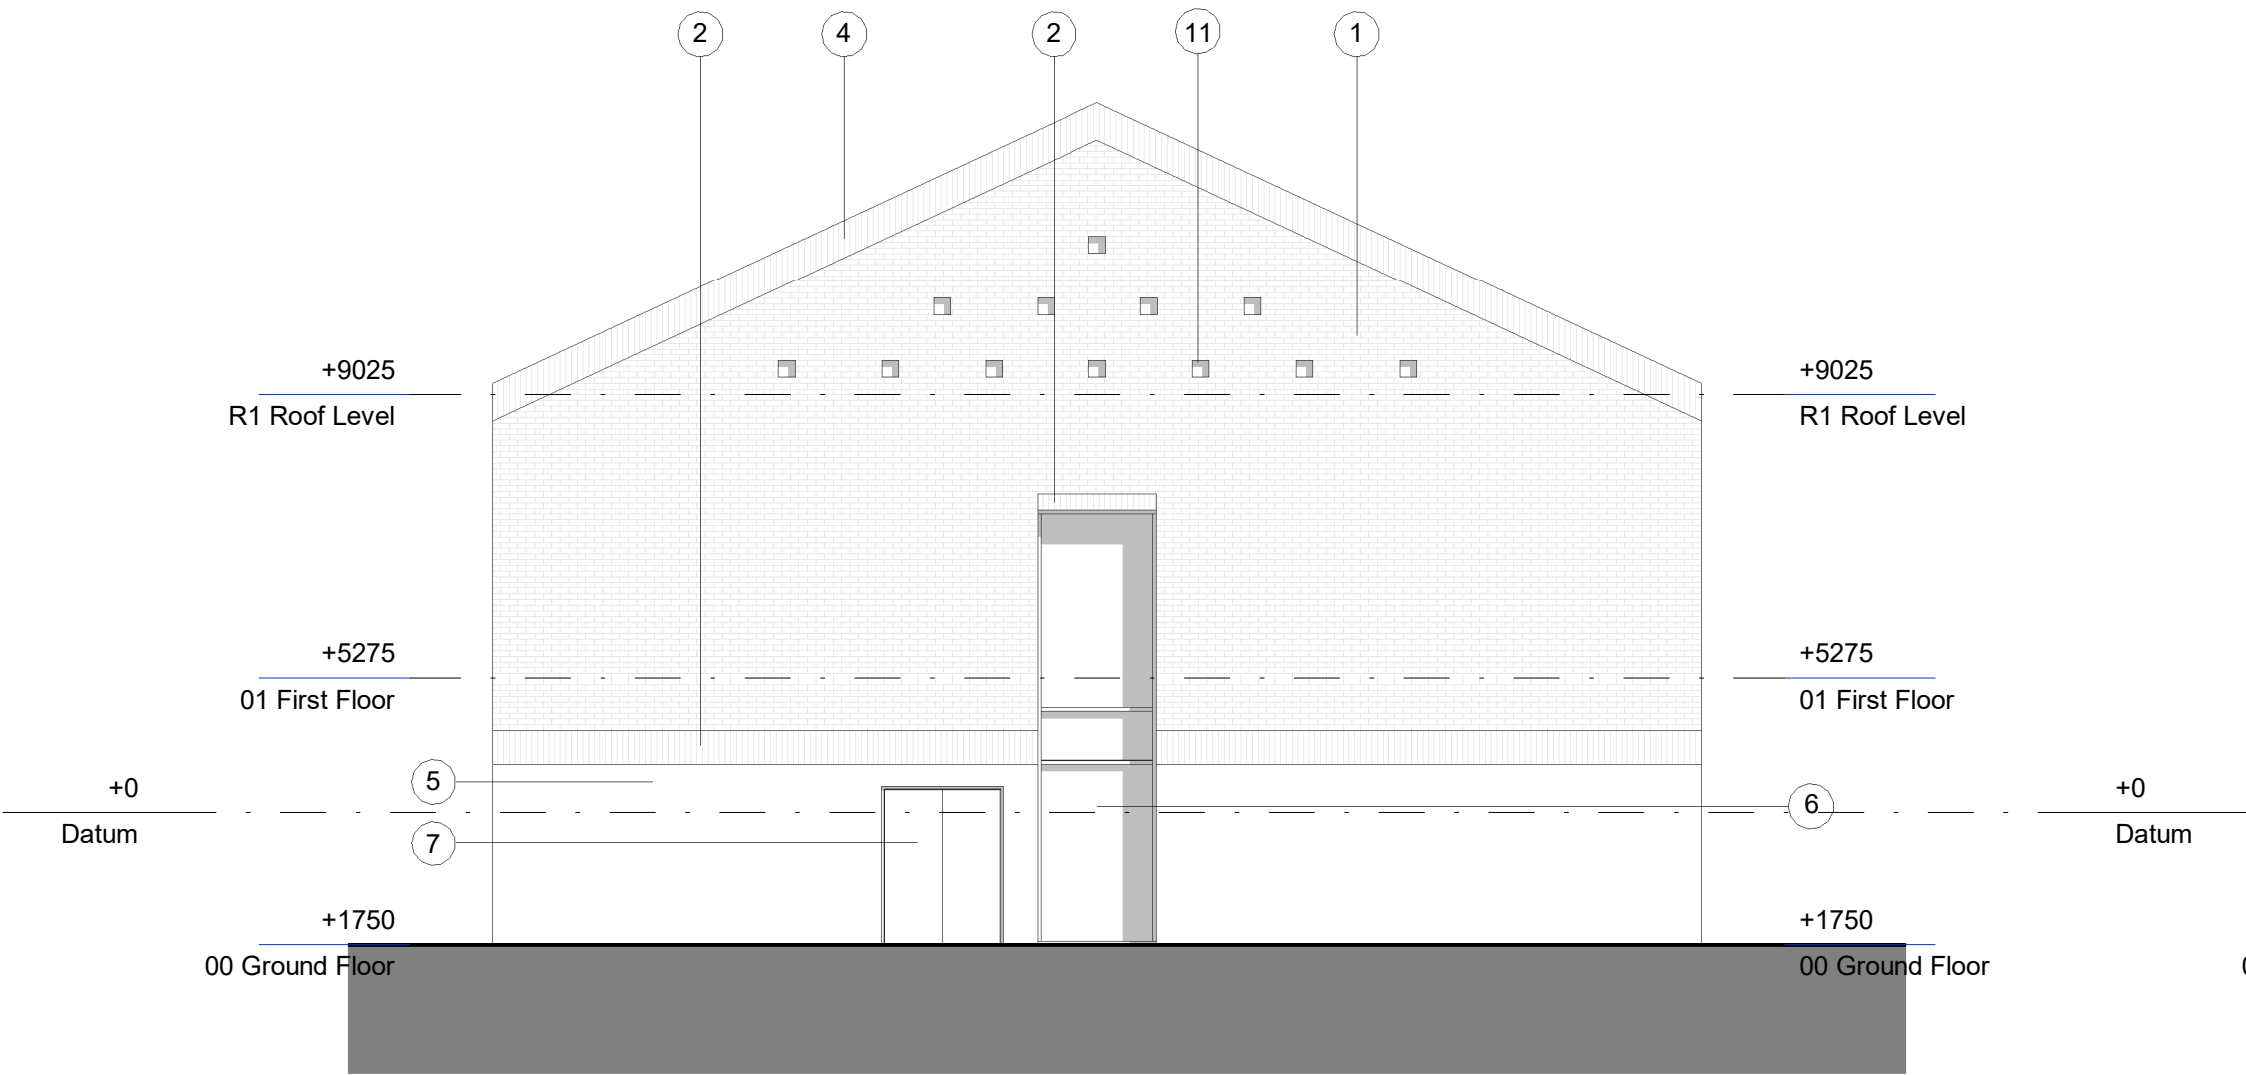


Elevation C: North East
Scale: 1 : 100

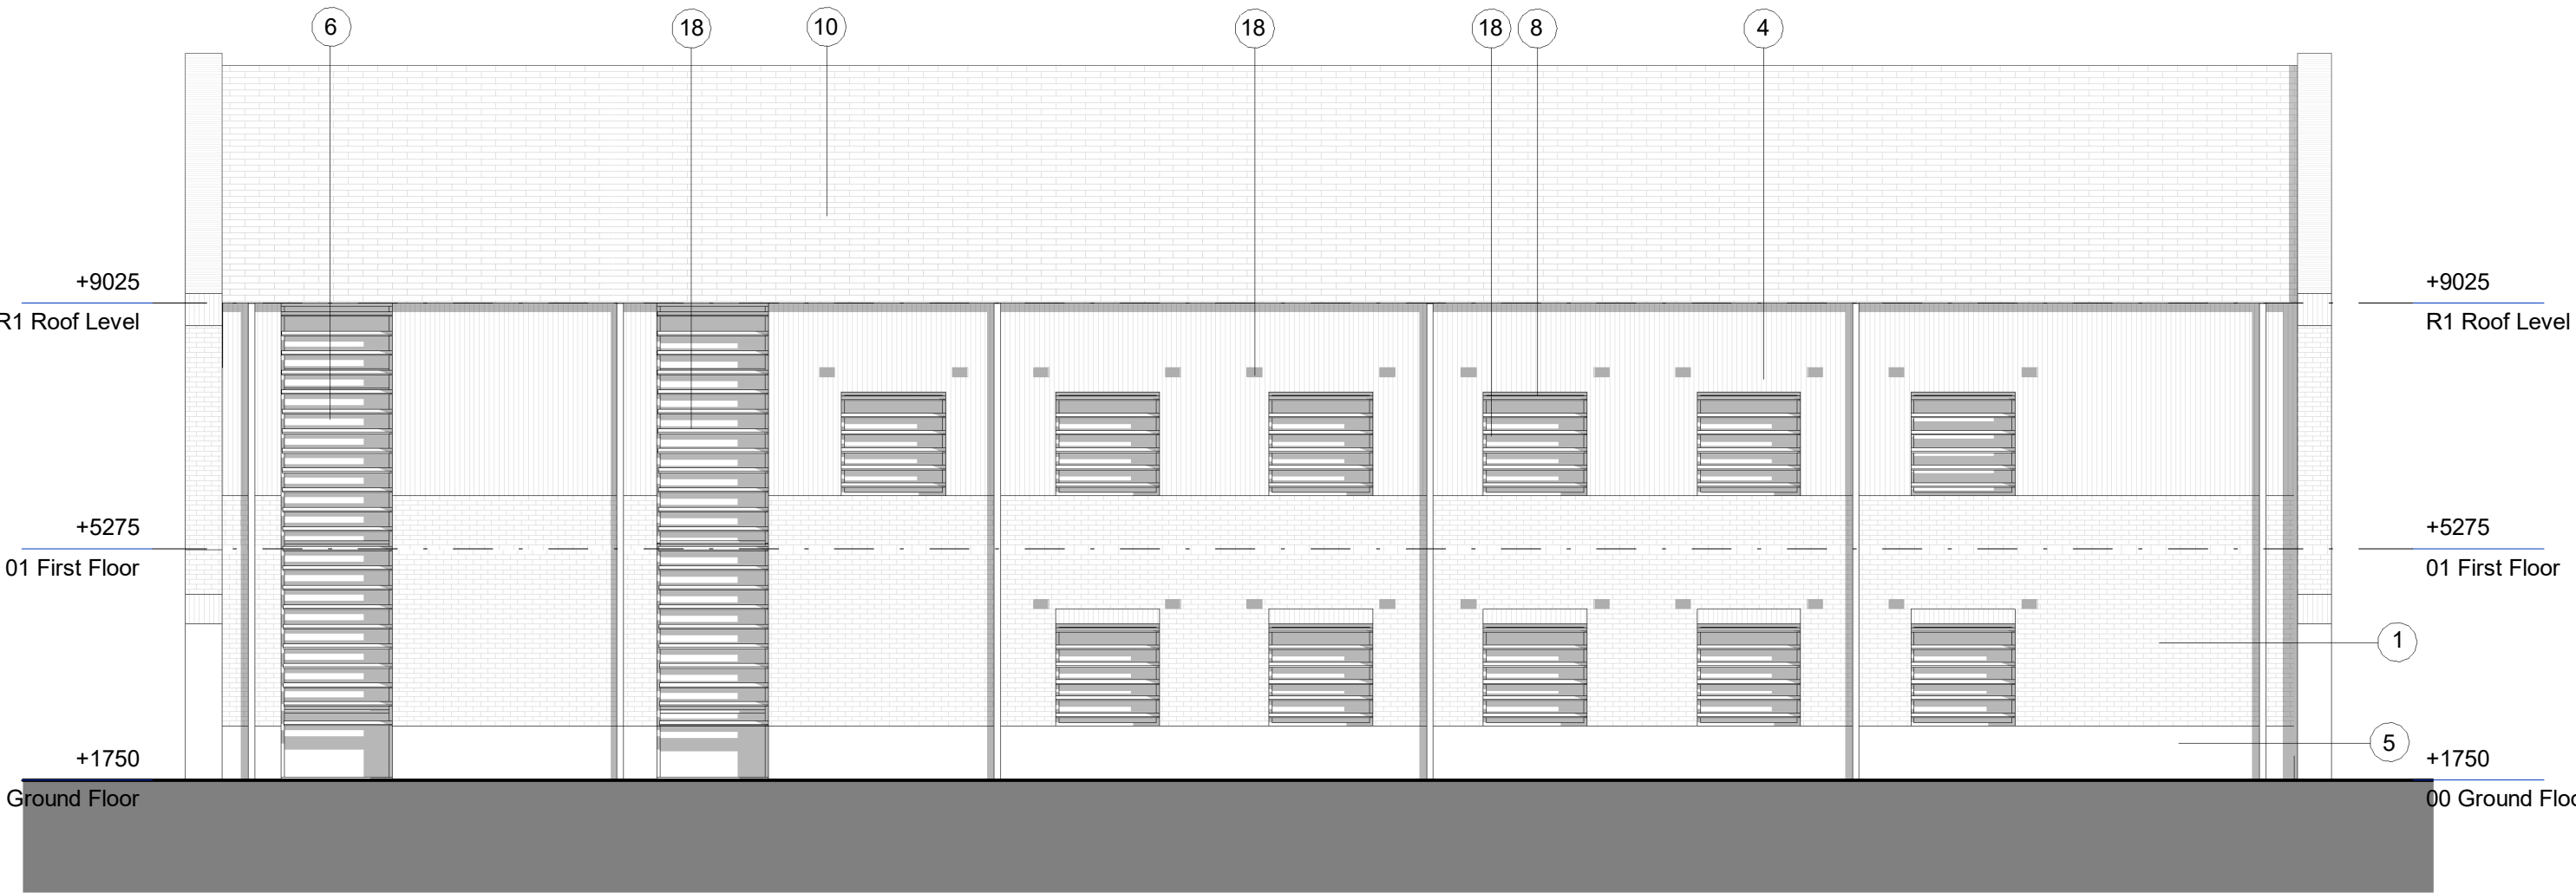

Elevation D: South East
Scale: 1 : 100

Notes

Check all dimensions on site. Do not scale from this drawing
Report any discrepancies and omissions to HLM Architects
This Drawing is Copyright ©

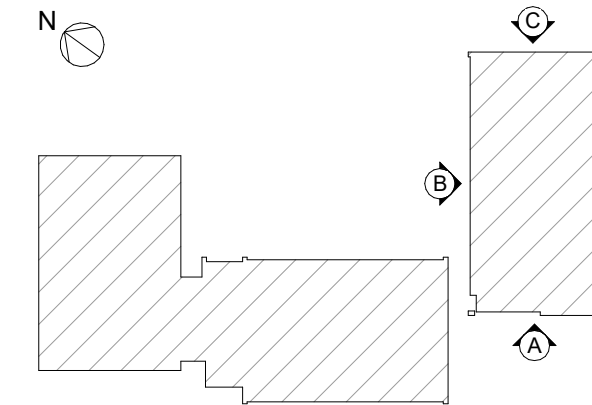

1	Brick / Motar Type 1
2	Brick / Motar Type 1: Soldier Course
3	Brick/ Mortar Type 2
4	Brick / Motar Type 2: Soldier Course
5	Terracotta Tinted Concrete
6	Aluminium Curtain Walling
7	Powder Coated Aluminium Door
8	Aluminium Windows
9	Steel Mesh Habitat Walls
10	Clay Rooftiles - incorporating red solar tiles
11	Feature Bat Boxes
12	Existing site trees used where possible: power washed to remove bark
13	Cement Cladding Panels
14	Curtain Wall Shading device
15	Timber pergola
16	Hit and miss brickwork
17	Feature protruding brickwork
18	Louvres colour matched to brickwork

P03	UPDATED IN LINE WITH CONSULTANT COMMENTS	04.10.2023	KW	BC
P02	PLANNING ISSUE INCORPORATING CONSULTANT FEEDBACK	29.09.2023	KW	KB
P01	ISSUE FOR PLANNING APPLICATION	25.09.2023	AB	KB
Rev	Description	Date	By	Chk

Revisions	Suitability
Project	S3 REVIEW AND COMMENT

11-1567-01 Twycross Zoo

Client

Twycross Zoo

Title

PROPOSED PLANNING ELEVATIONS - RESIDENTIAL BLOCK

Drawing No.	Revision
TWZ-HLM-02-ZZ-DR-A-00600	P03

Scale	Drawn
1 : 100 @A1	KW
Date	Checked
08/11/23	BC



© HLMArchitects
2nd Floor
The Ruskin Building
Tudor Square
Sheffield S1 2LA

www.hlmarchitects.com
T. +44 (0) 114 263 9600
F. +44 (0) 114 263 9650
sheffield@hlmarchitects.com

