

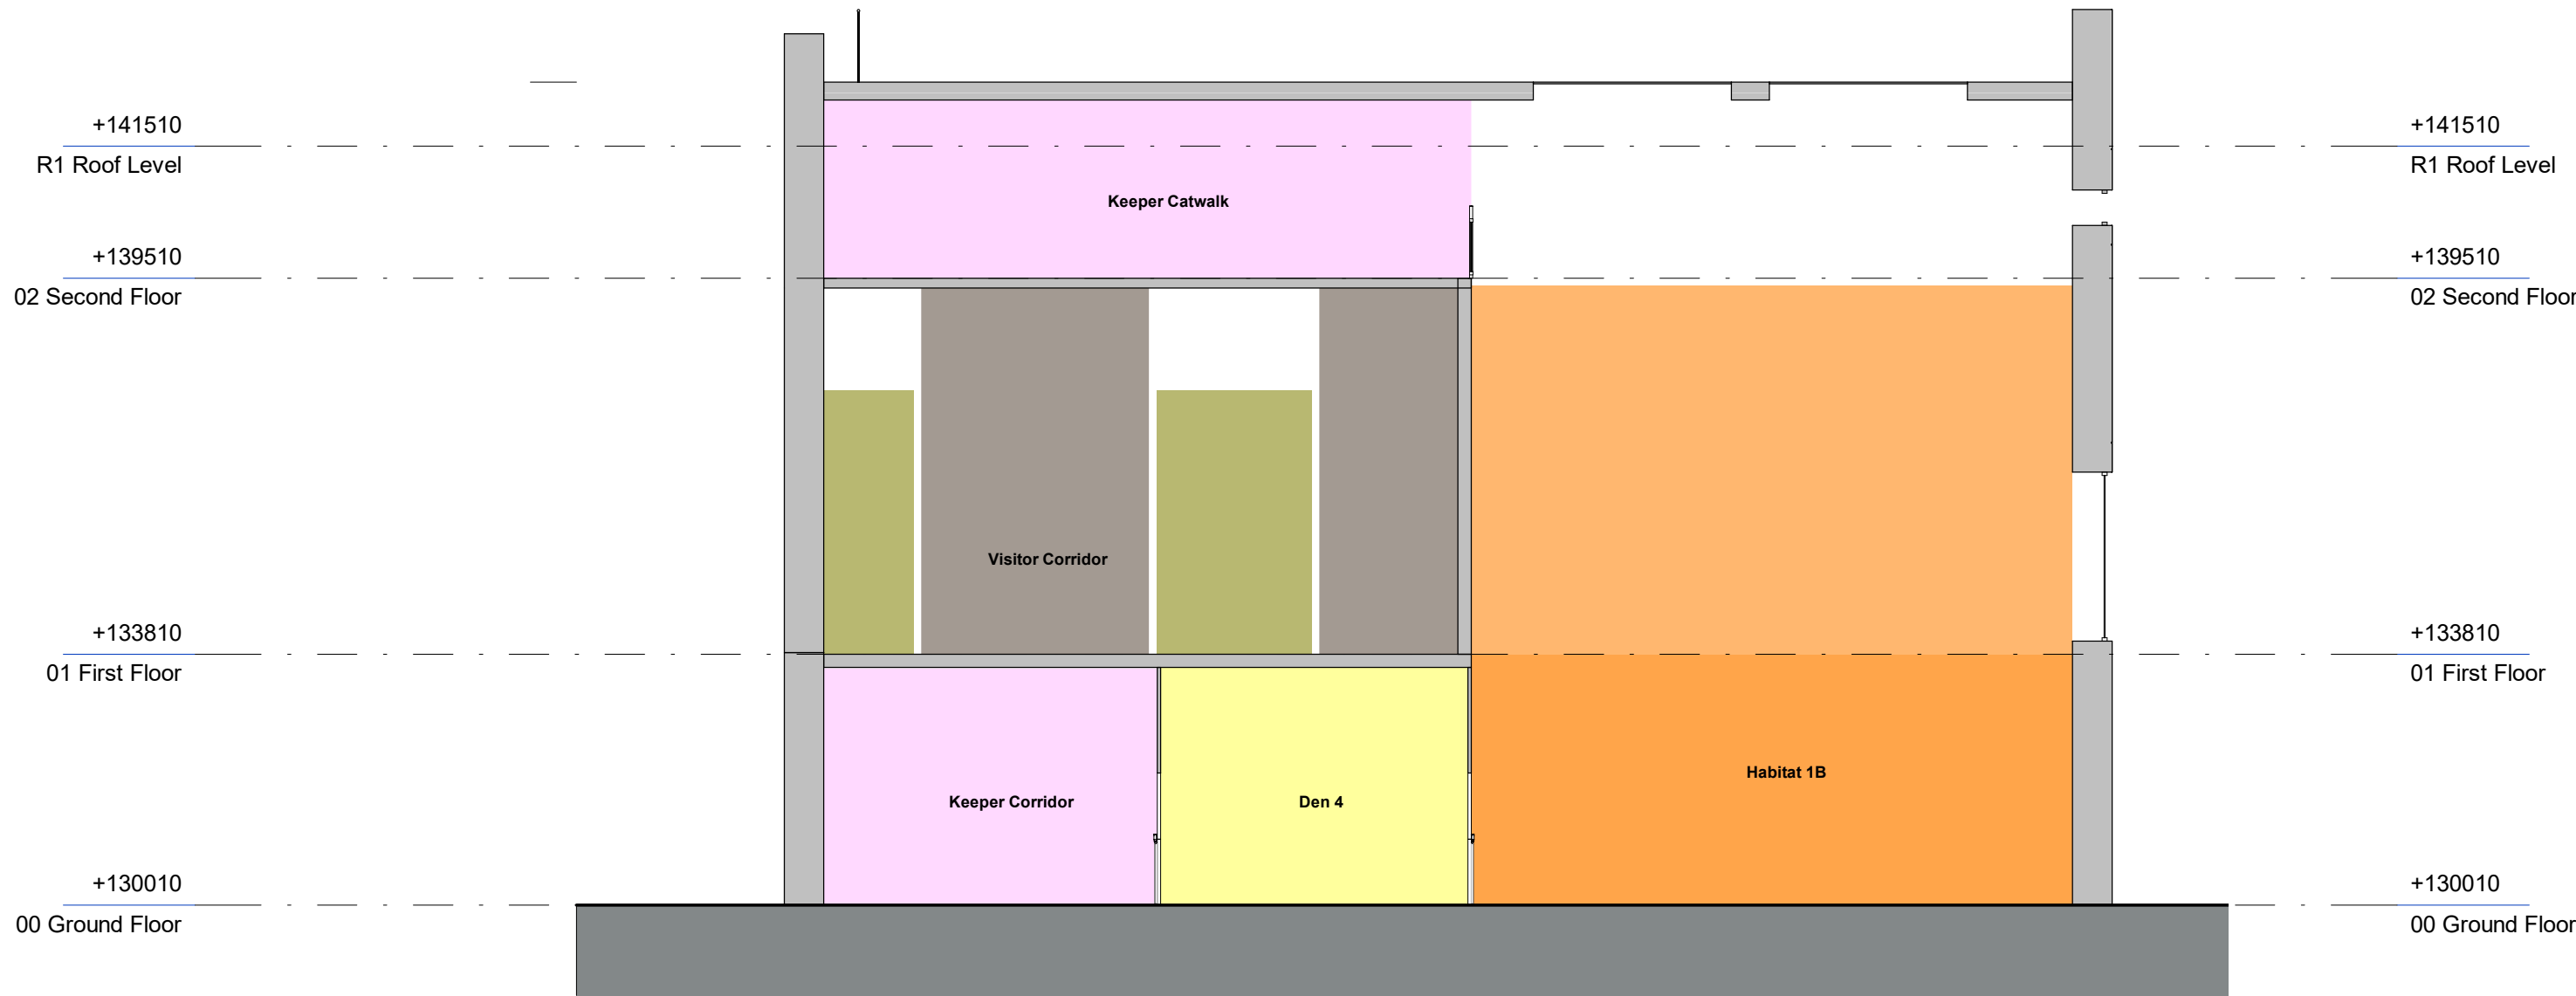



Notes
Check all dimensions on site. Do not scale from this drawing
Report any discrepancies and omissions to HLM Architects
This Drawing is Copyright ©

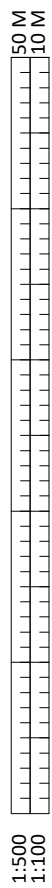

GA Section - 01
Scale: 1 : 100

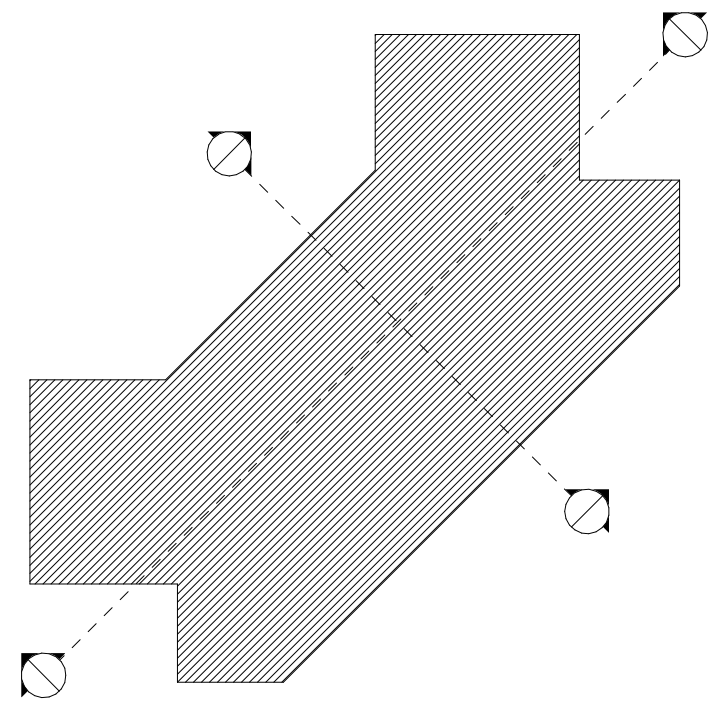

Key Plan

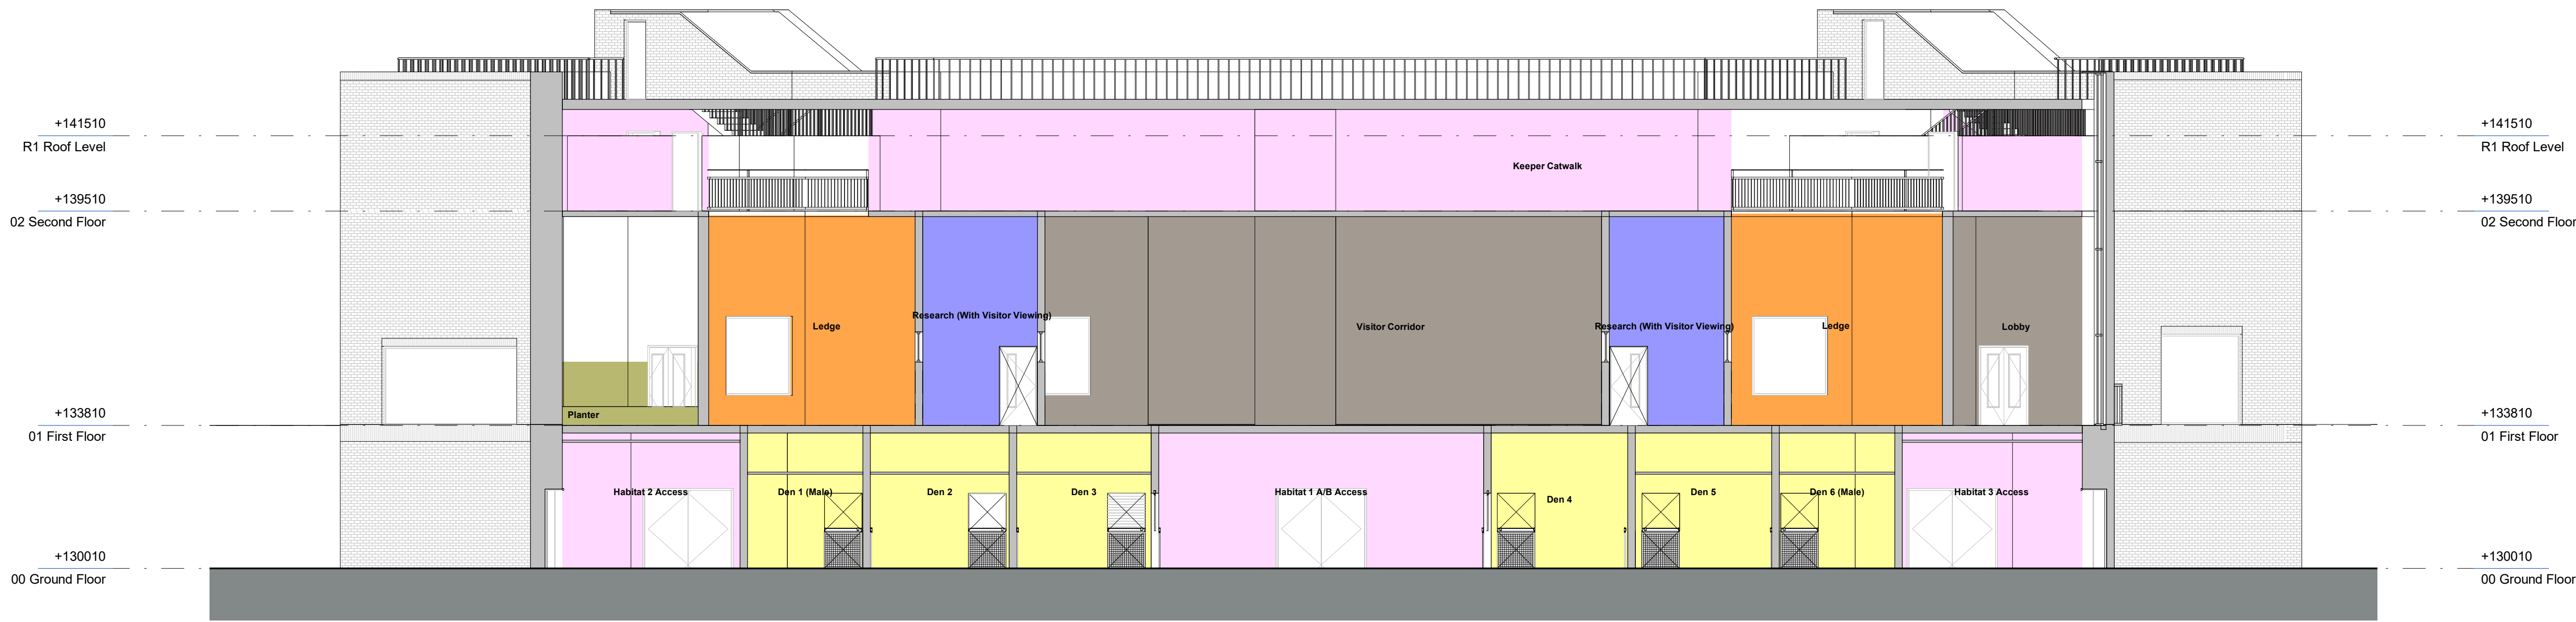

GA Section - 02
Scale: 1 : 100

P02	ISSUE FOR PLANNING APPLICATION	25.09.2023	AB	KB
P01	STAGE 2 ISSUE	09.12.2022	KW	JH
Rev	Description	Date	By	Chk

Revisions Suitability

Project

11-1567-01 Twycross Zoo

Client

Twycross Zoo

Title

PROPOSED GA SECTIONS - SHEET 1 - ORANGUTAN HABITAT

Drawing No. Revision

TWZ-HLM-03-ZZ-DR-A-00300 P02

Scale Drawn

As indicated @A1 AB

Date Checked

10/28/22 KB



© HLMArchitects
2nd Floor
The Ruskin Building
Tudor Square
Sheffield S1 2LA
www.hlmarchitects.com
T. +44 (0) 114 263 9600
F. +44 (0) 114 263 9650
sheffield@hlmarchitects.com

