




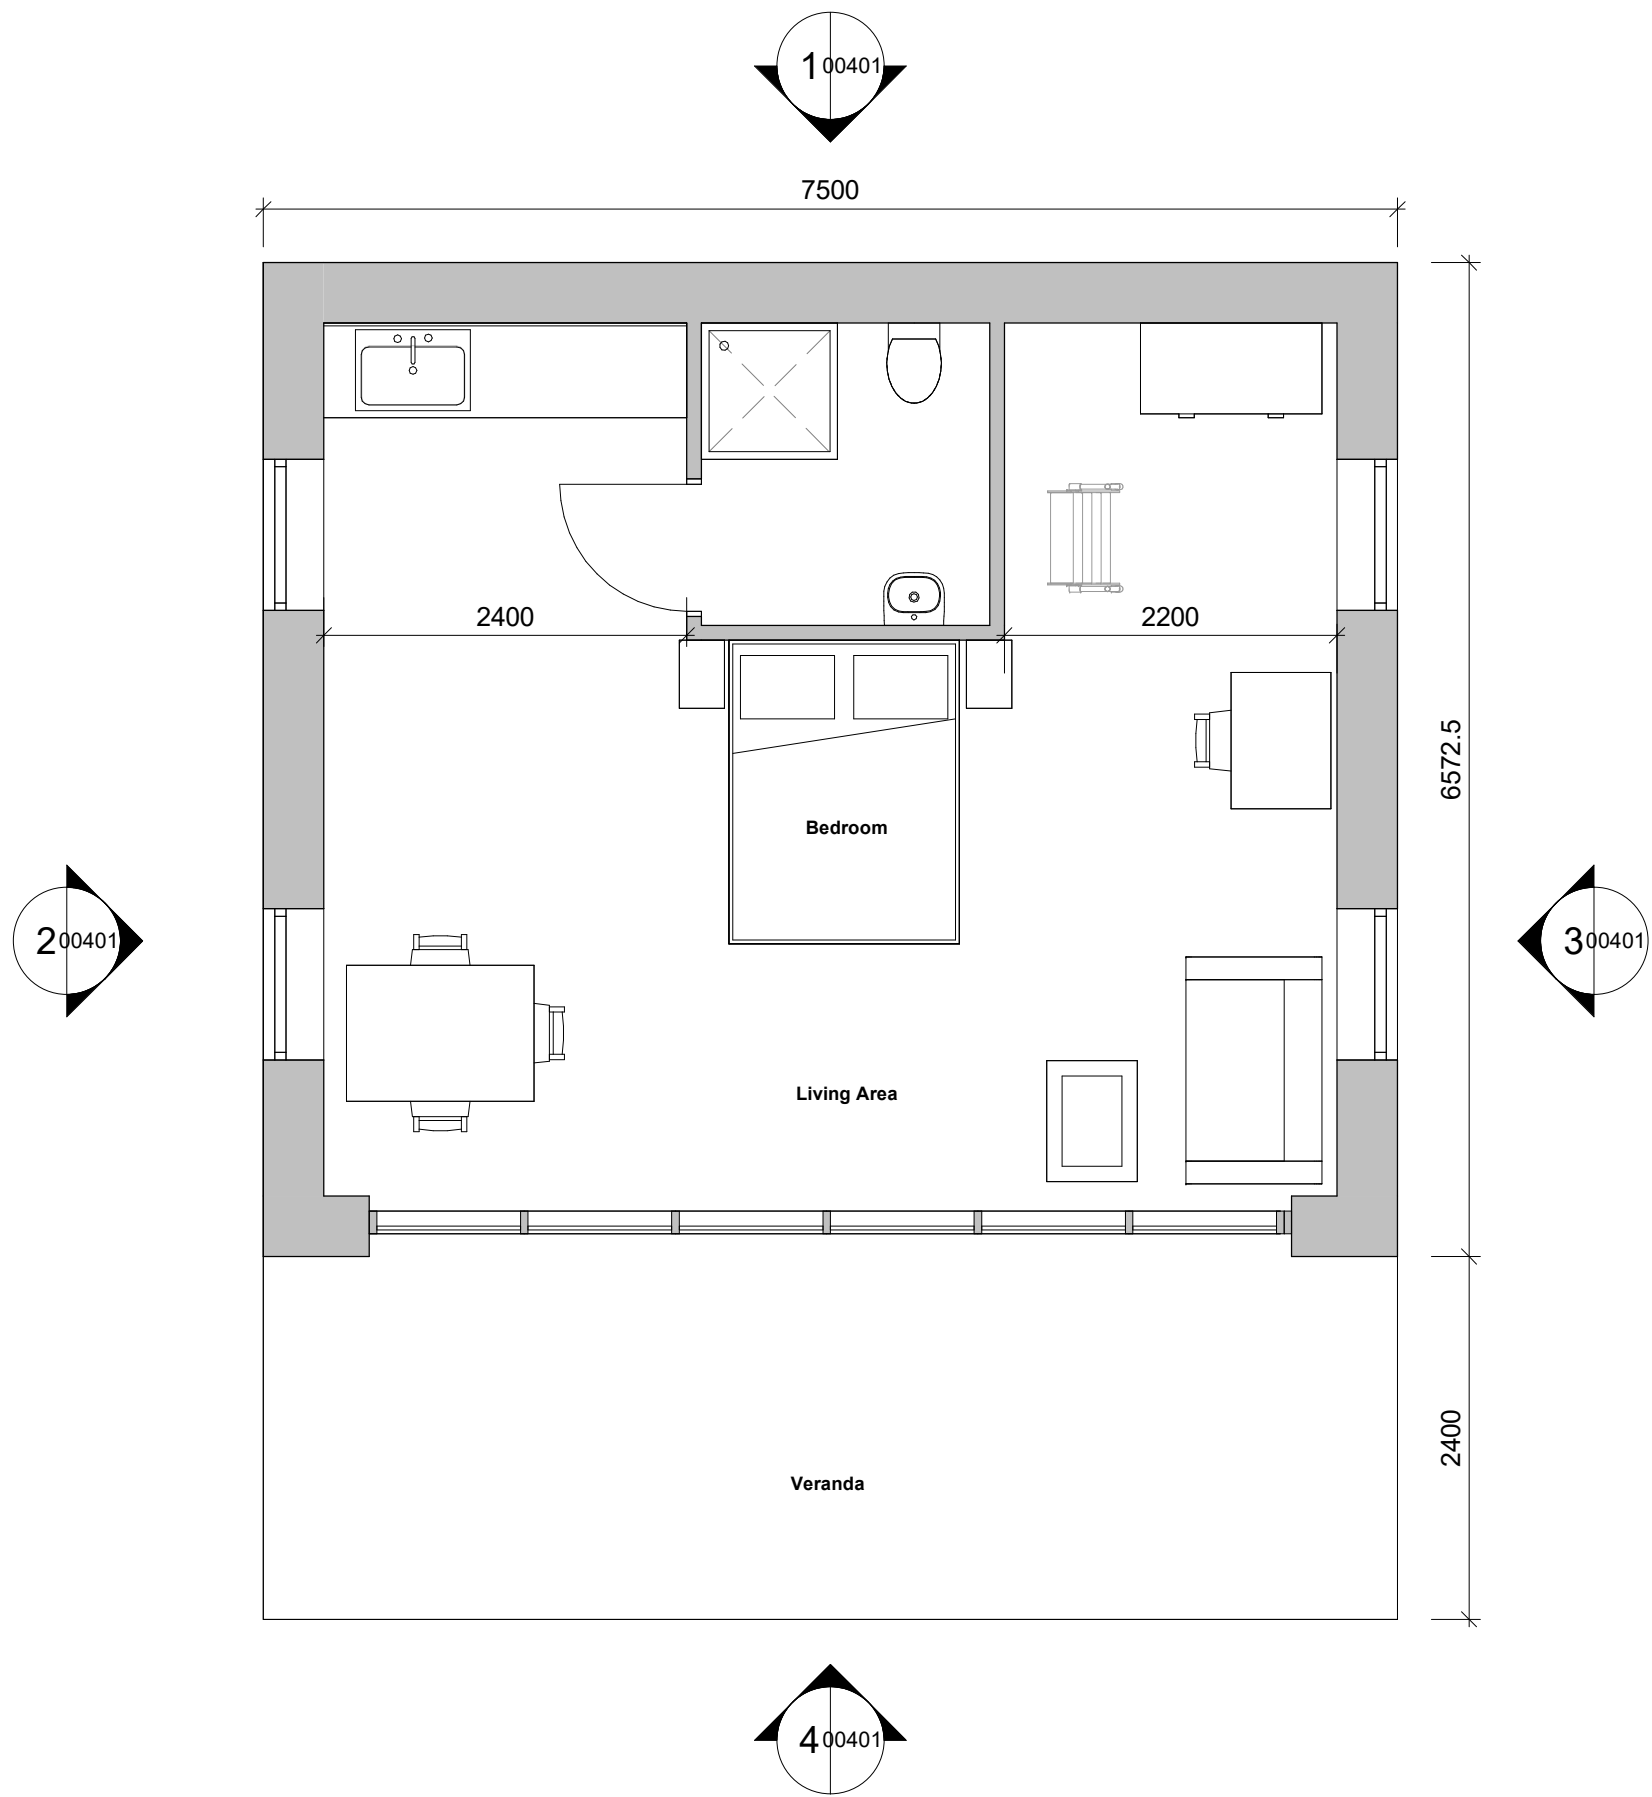


Lodge - 00 Ground Floor
Scale: 1 : 50

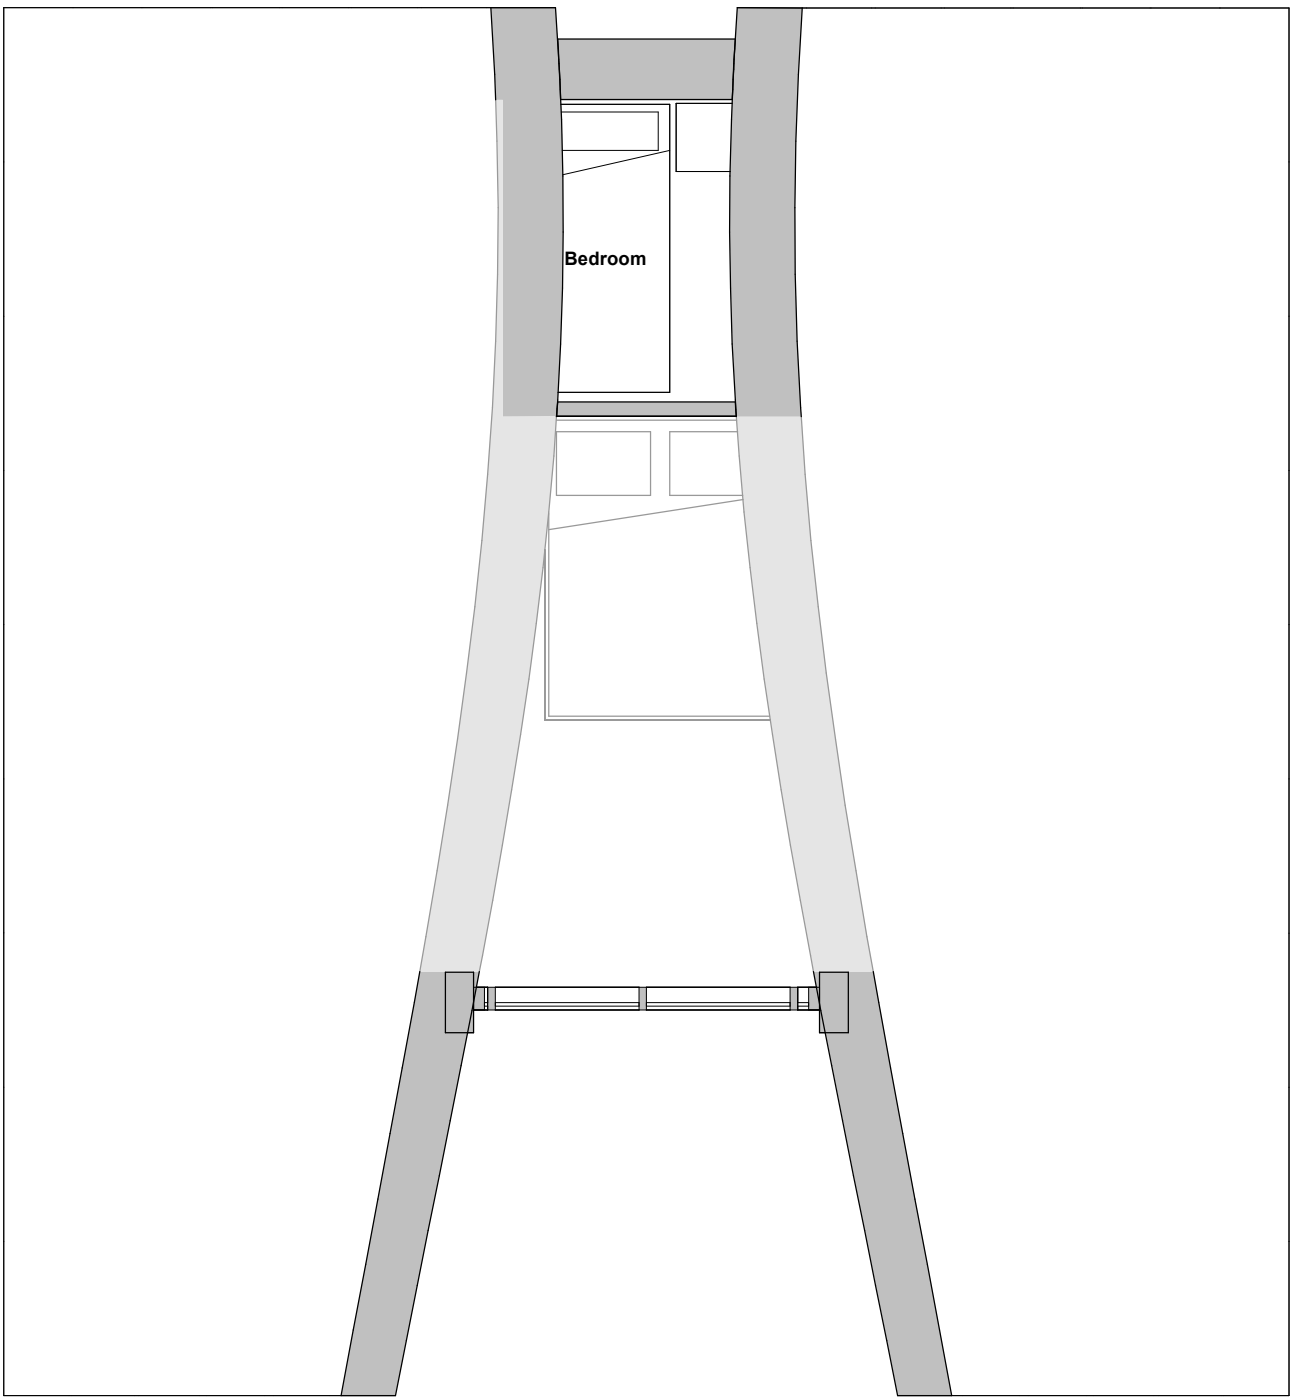


Lodge - 01 Optional First Floor
Scale: 1 : 50

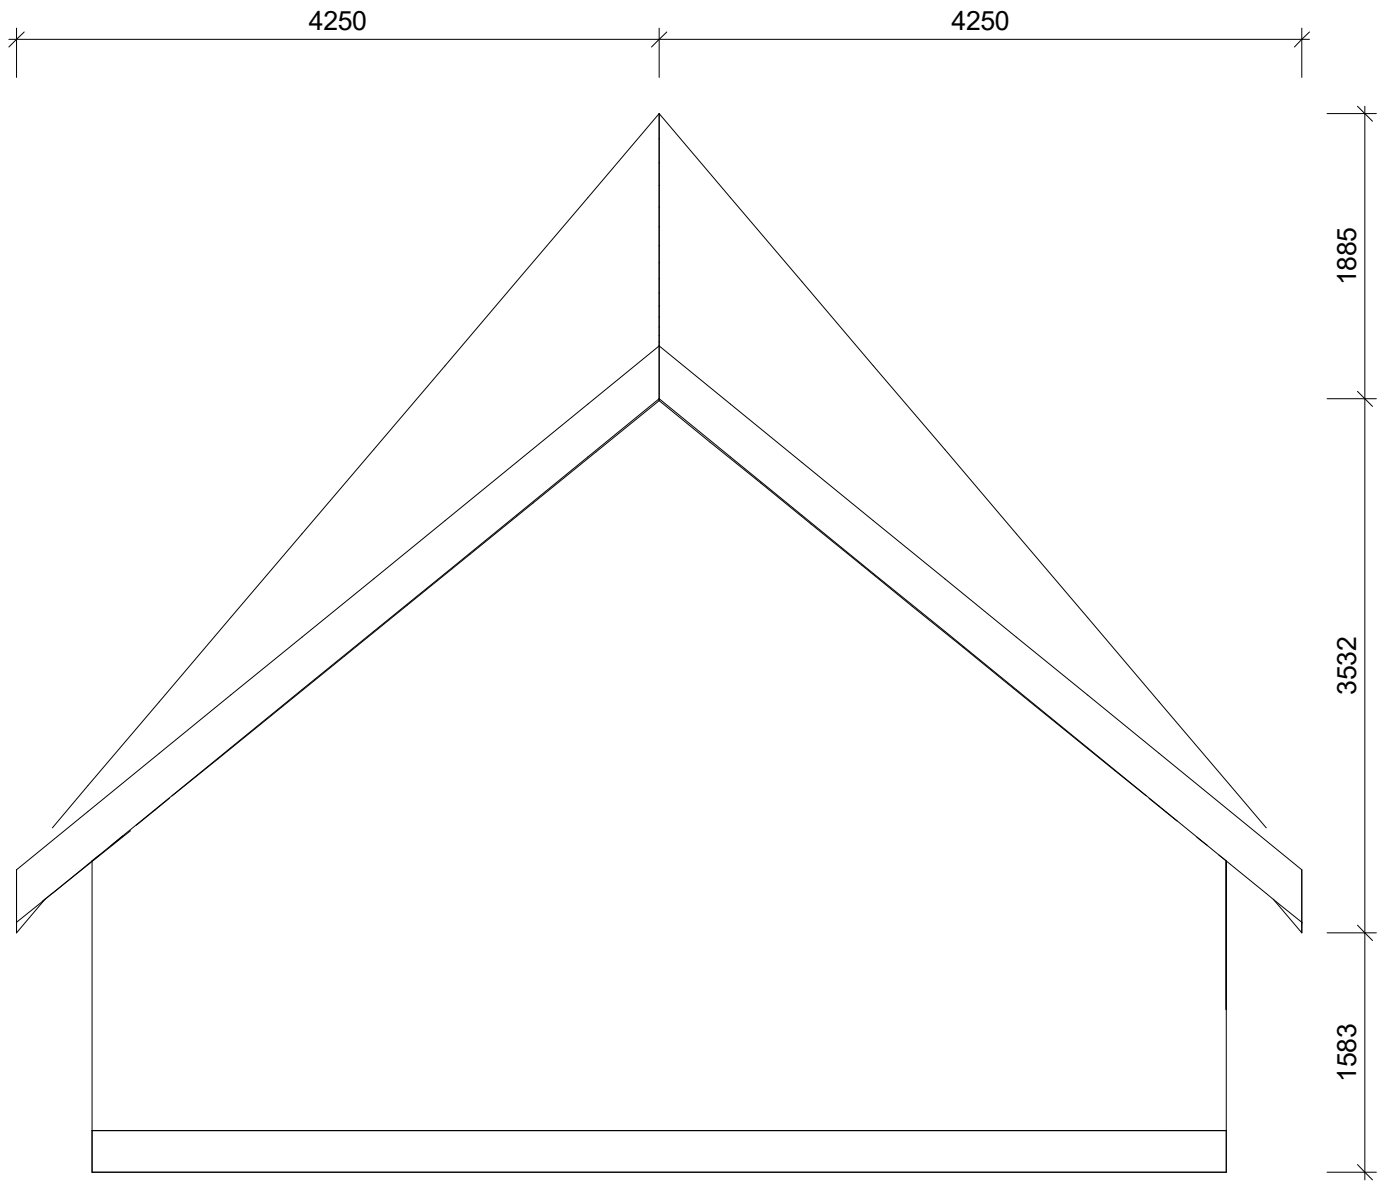


Lodge - Elevation 1
Scale: 1 : 50

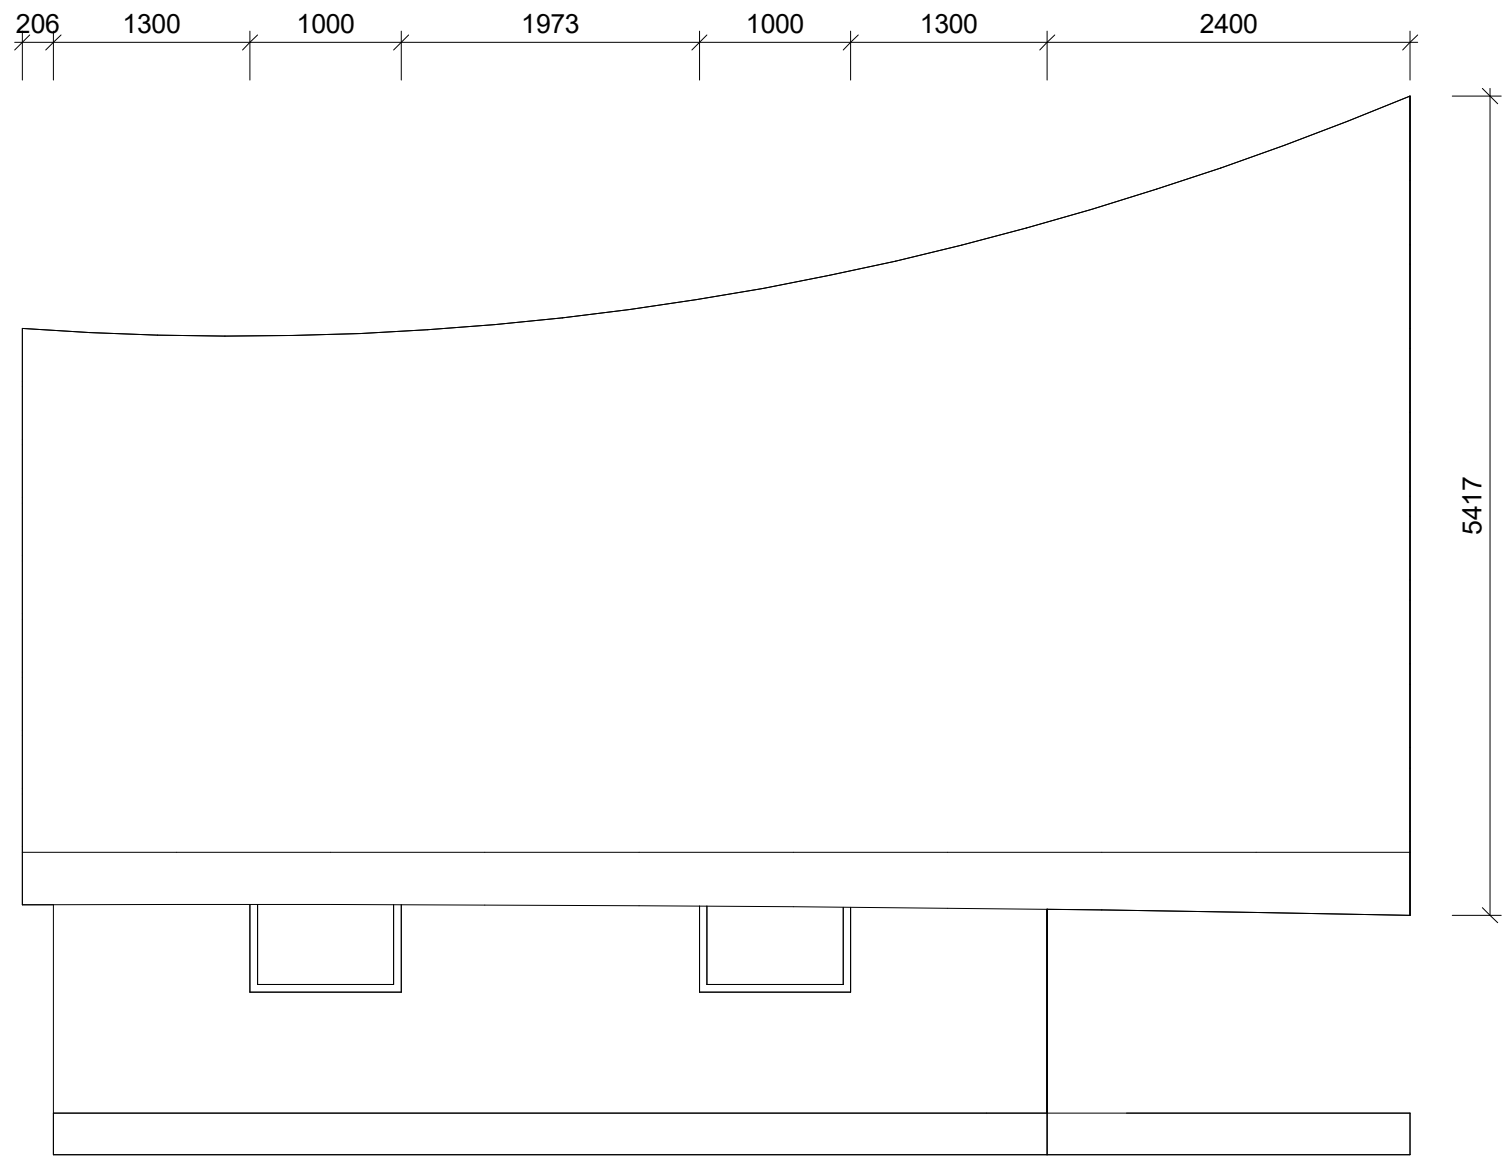

Lodge - Elevation 2
Scale: 1 : 50

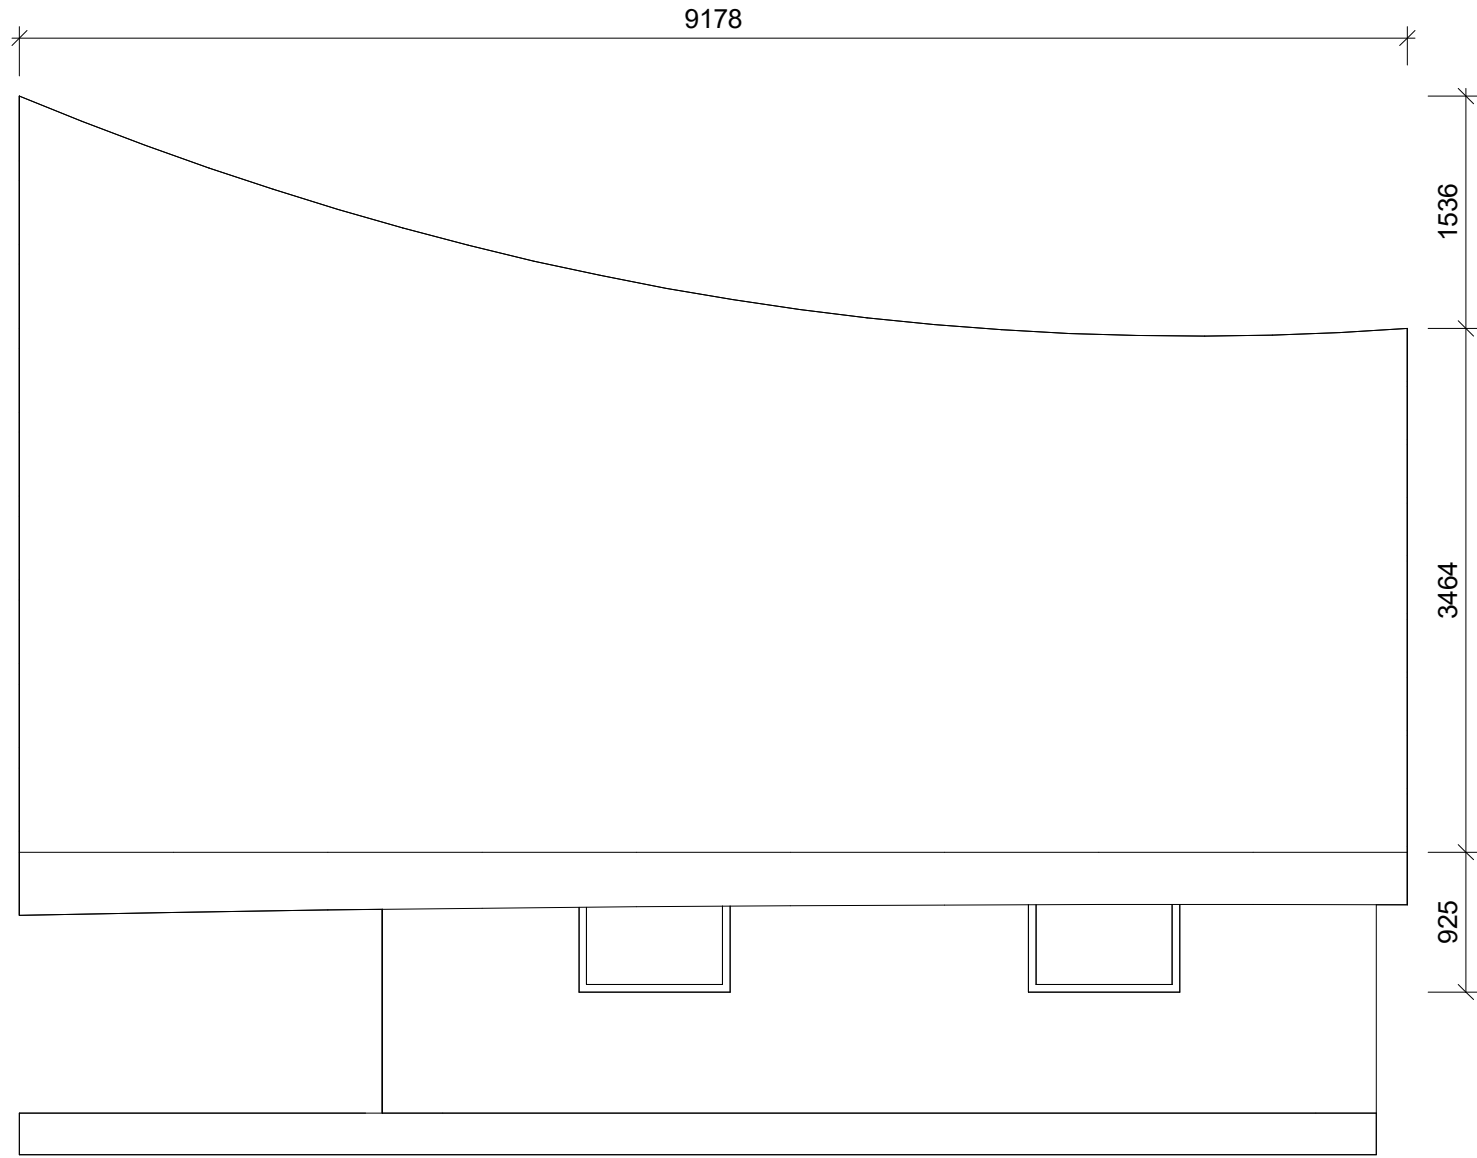


Lodge - Elevation 3
Scale: 1 : 50

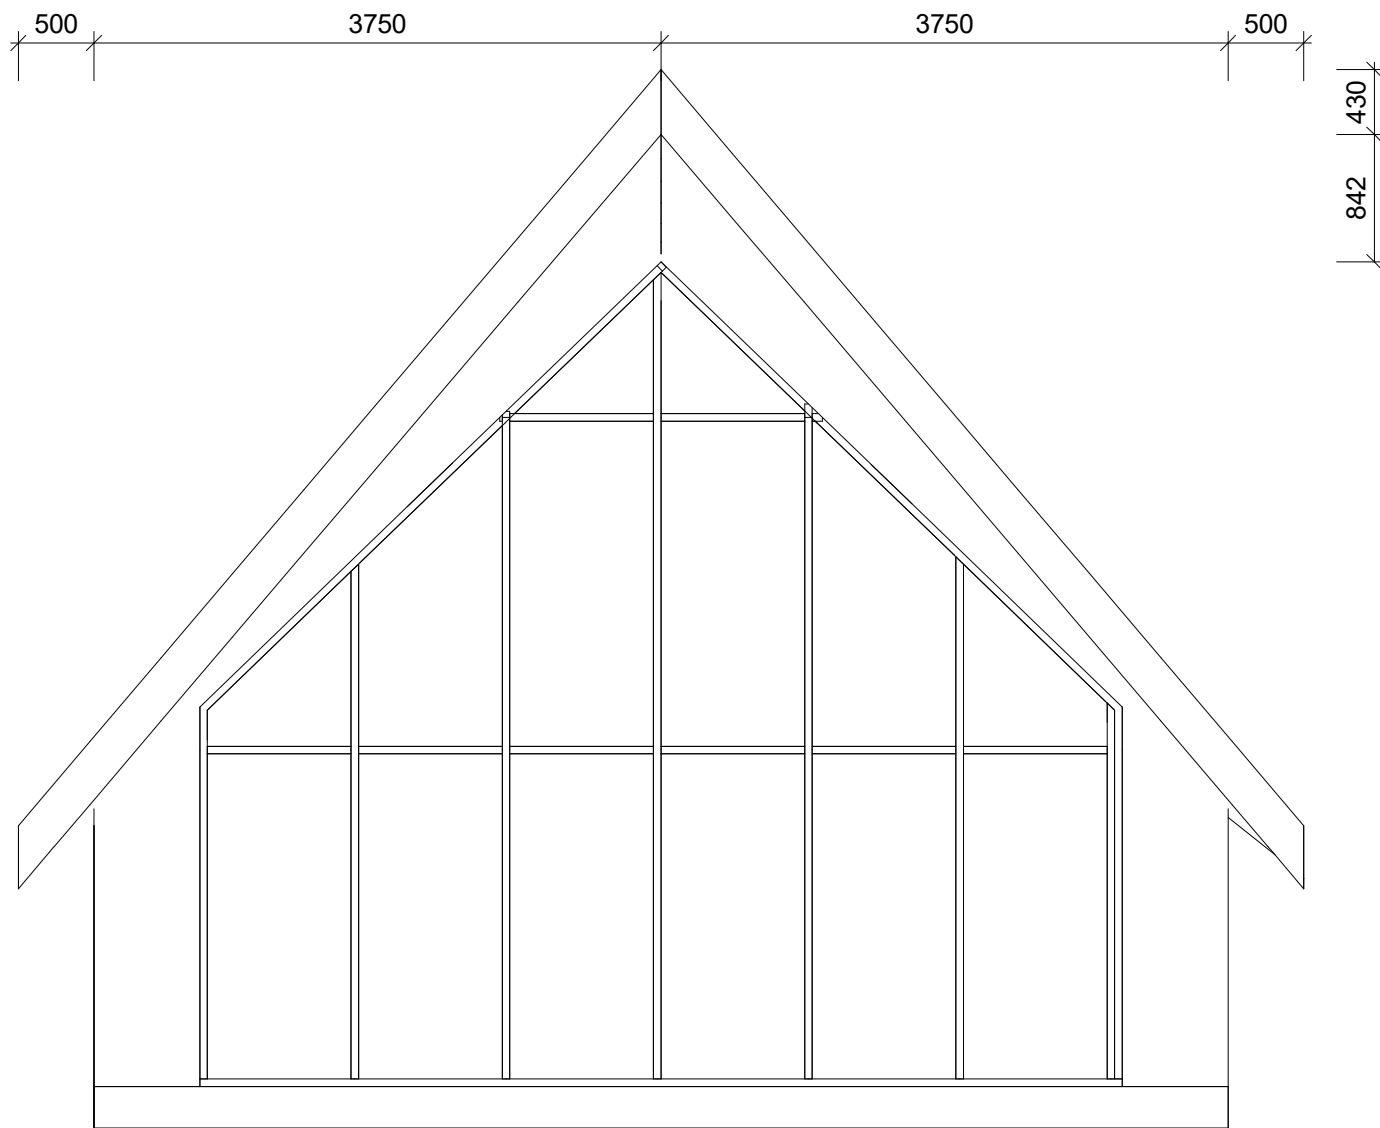

Lodge - Elevation 4
Scale: 1 : 50

Notes

Check all dimensions on site. Do not scale from this drawing
Report any discrepancies and omissions to HLM Architects
This Drawing is Copyright ©

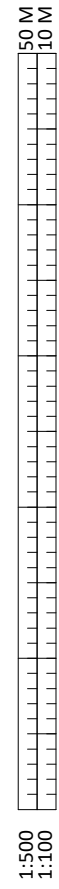

P01	ISSUE FOR PLANNING APPLICATION	25.09.23	AB	KB
Rev	Description	Date	By	Chk
Revisions	Suitability			
Project	S3 REVIEW AND COMMENT			

11-1567-01 Twycross
Zoo

Client

Twycross Zoo

Title

PROPOSED LODGE GA
PLANS & ELEVATIONS

Drawing No.	Revision
TWZ-HLM-04-ZZ-DR-A-00401	P01

Scale	Drawn
1 : 50 @A1	AB
Date	Checked
25.09.2023	KB



© HLMArchitects
2nd Floor
Ailsa Court
121 West Regent Street
Glasgow G2 2SD

www.hlmarchitects.com
T. +44 (0) 141 226 8320
F. +44 (0) 141 226 8350
glasgow@hlmarchitects.com

