

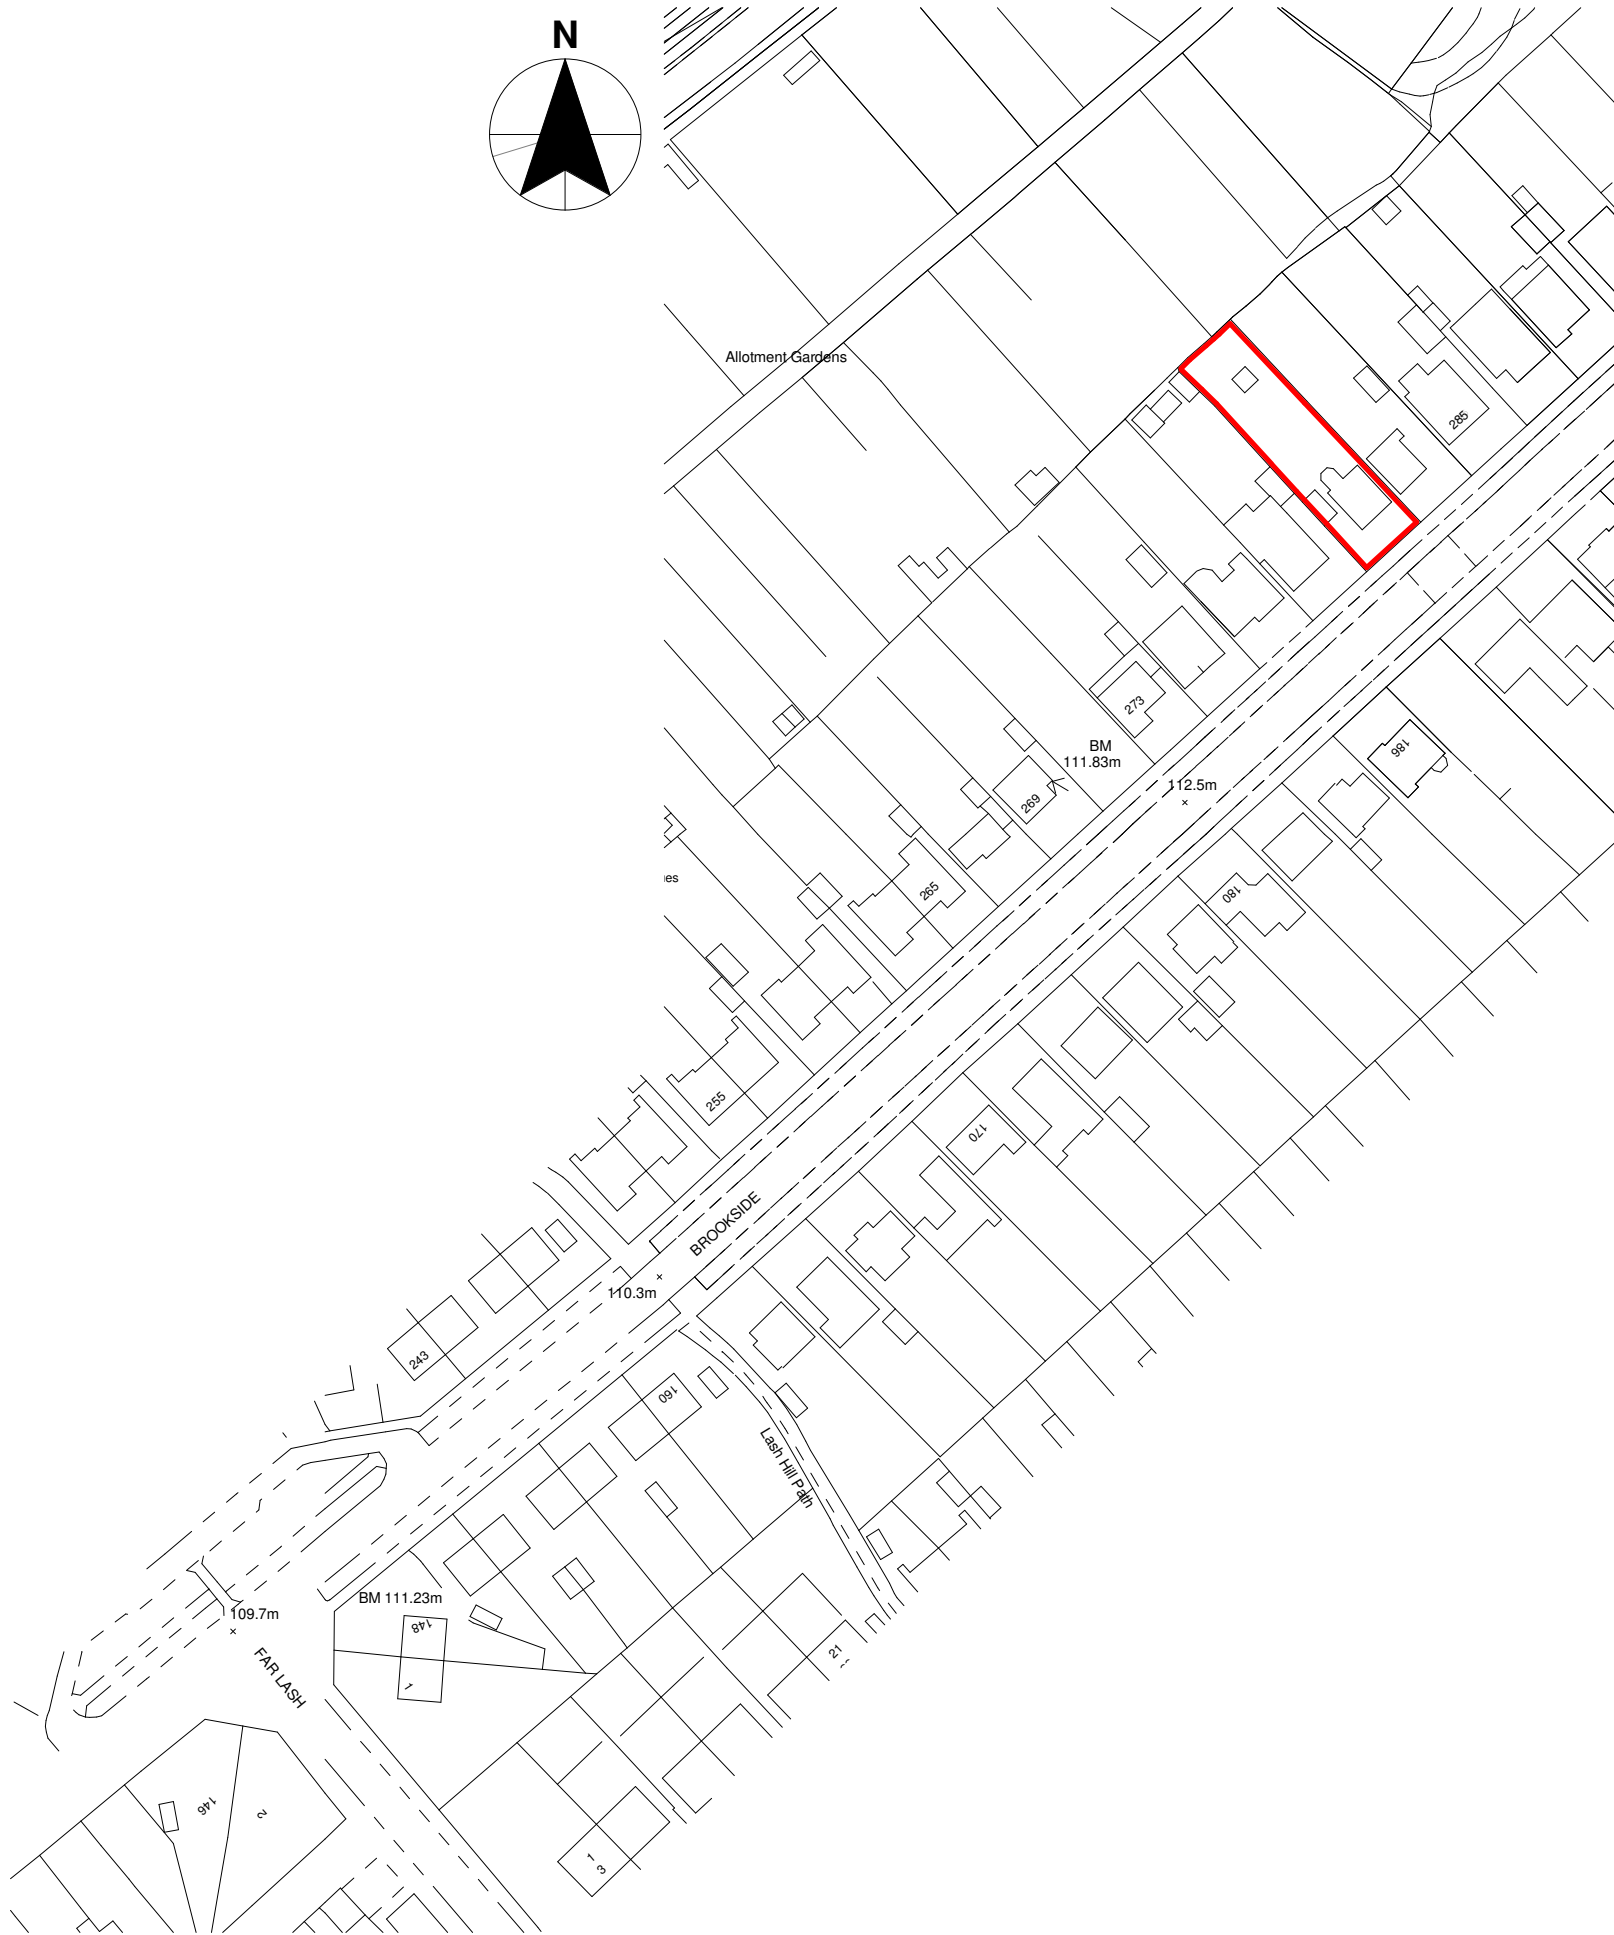


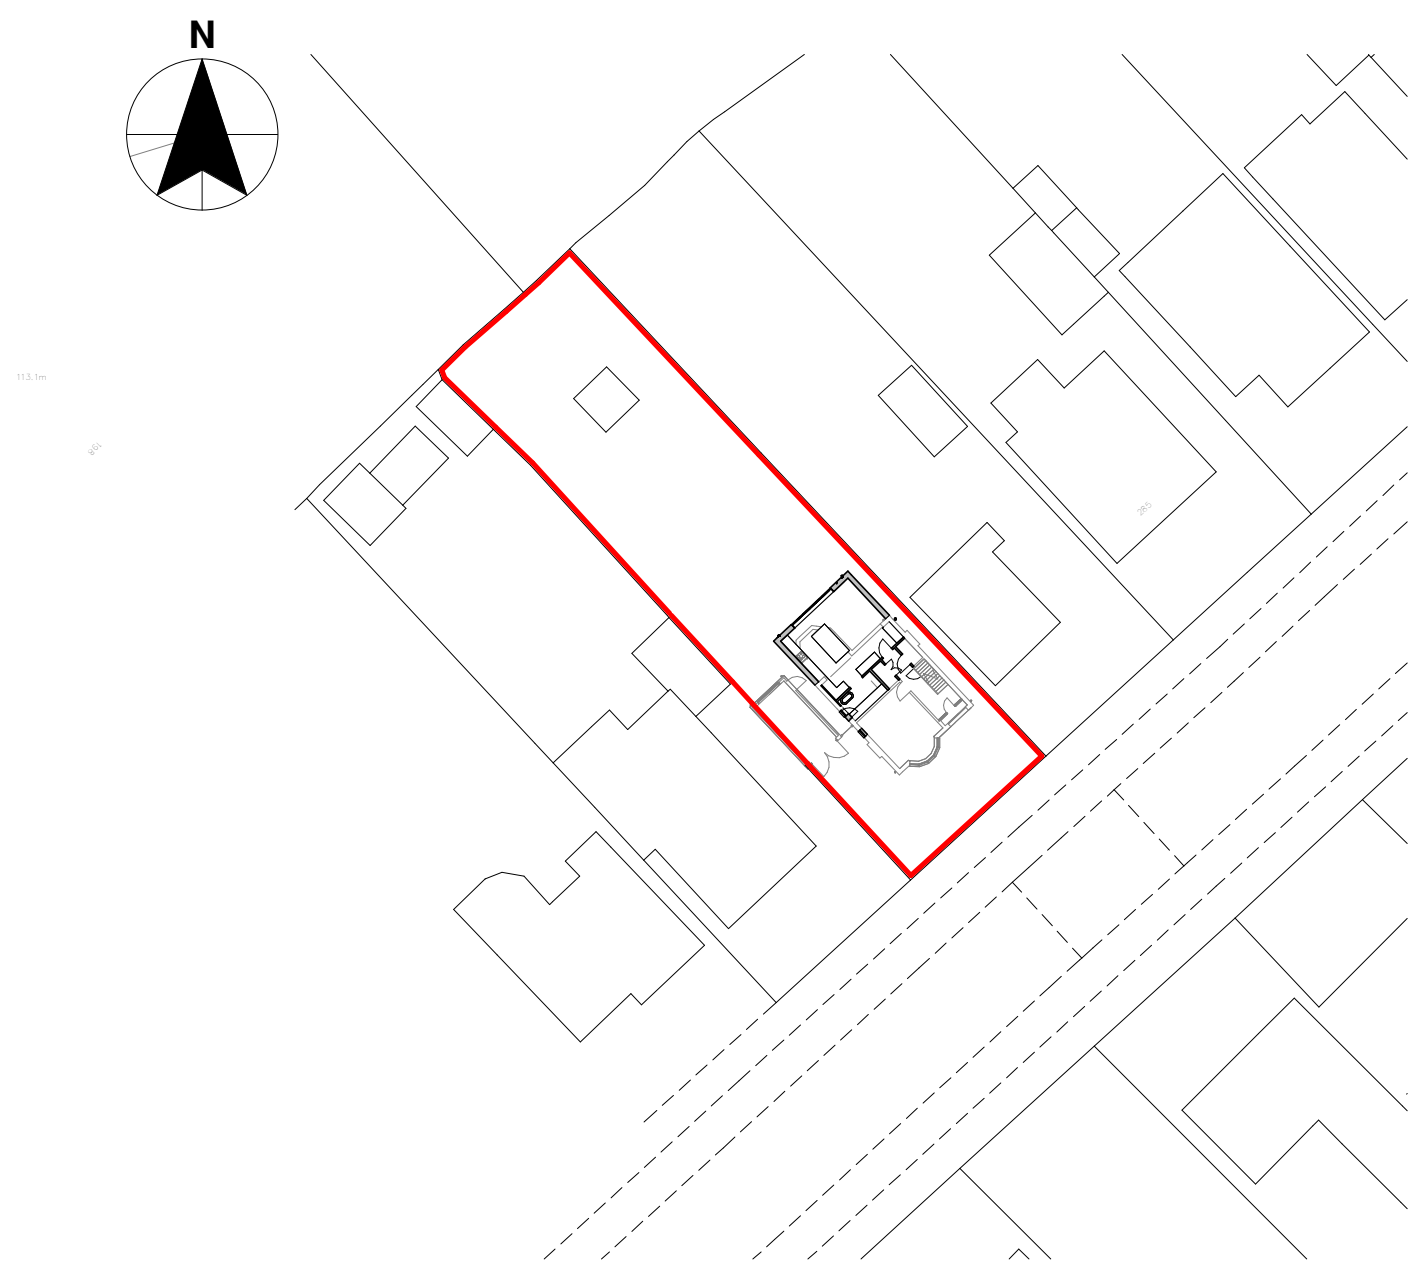

Location Plan

Scale = 1:1250

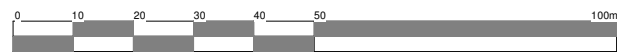

Block Plan

Scale = 1:500



Client Mr & Mrs Chambers			
Project 281 Brookside, Burbage LE10 2TJ	Scale 1:500 & 1:1250	Sheet A3	Job No. 25/80
	Date Nov 2025		Drawing No. 07
Drawing Location & Block Plans	Author SS	Checked by --	
THE COPYRIGHT OF THIS DRAWING IS VESTED IN HAYWARD ARCHITECTS LTD. REPRODUCTION IN ANY FORM, EITHER IN WHOLE OR IN PART IS FORBIDDEN WITHOUT THE PRIOR WRITTEN PERMISSION OF THE COPYRIGHT HOLDER. DO NOT SCALE FROM DRAWING AND ONLY FIGURED DIMENSIONS ARE TO BE USED			Drawing Status Planning Stage

HAYWARD
architects

19 Station Road
Hinckley
Leicestershire
LE10 1AW

Tel: 01455 635 665

www.haywardarchitects.co.uk