


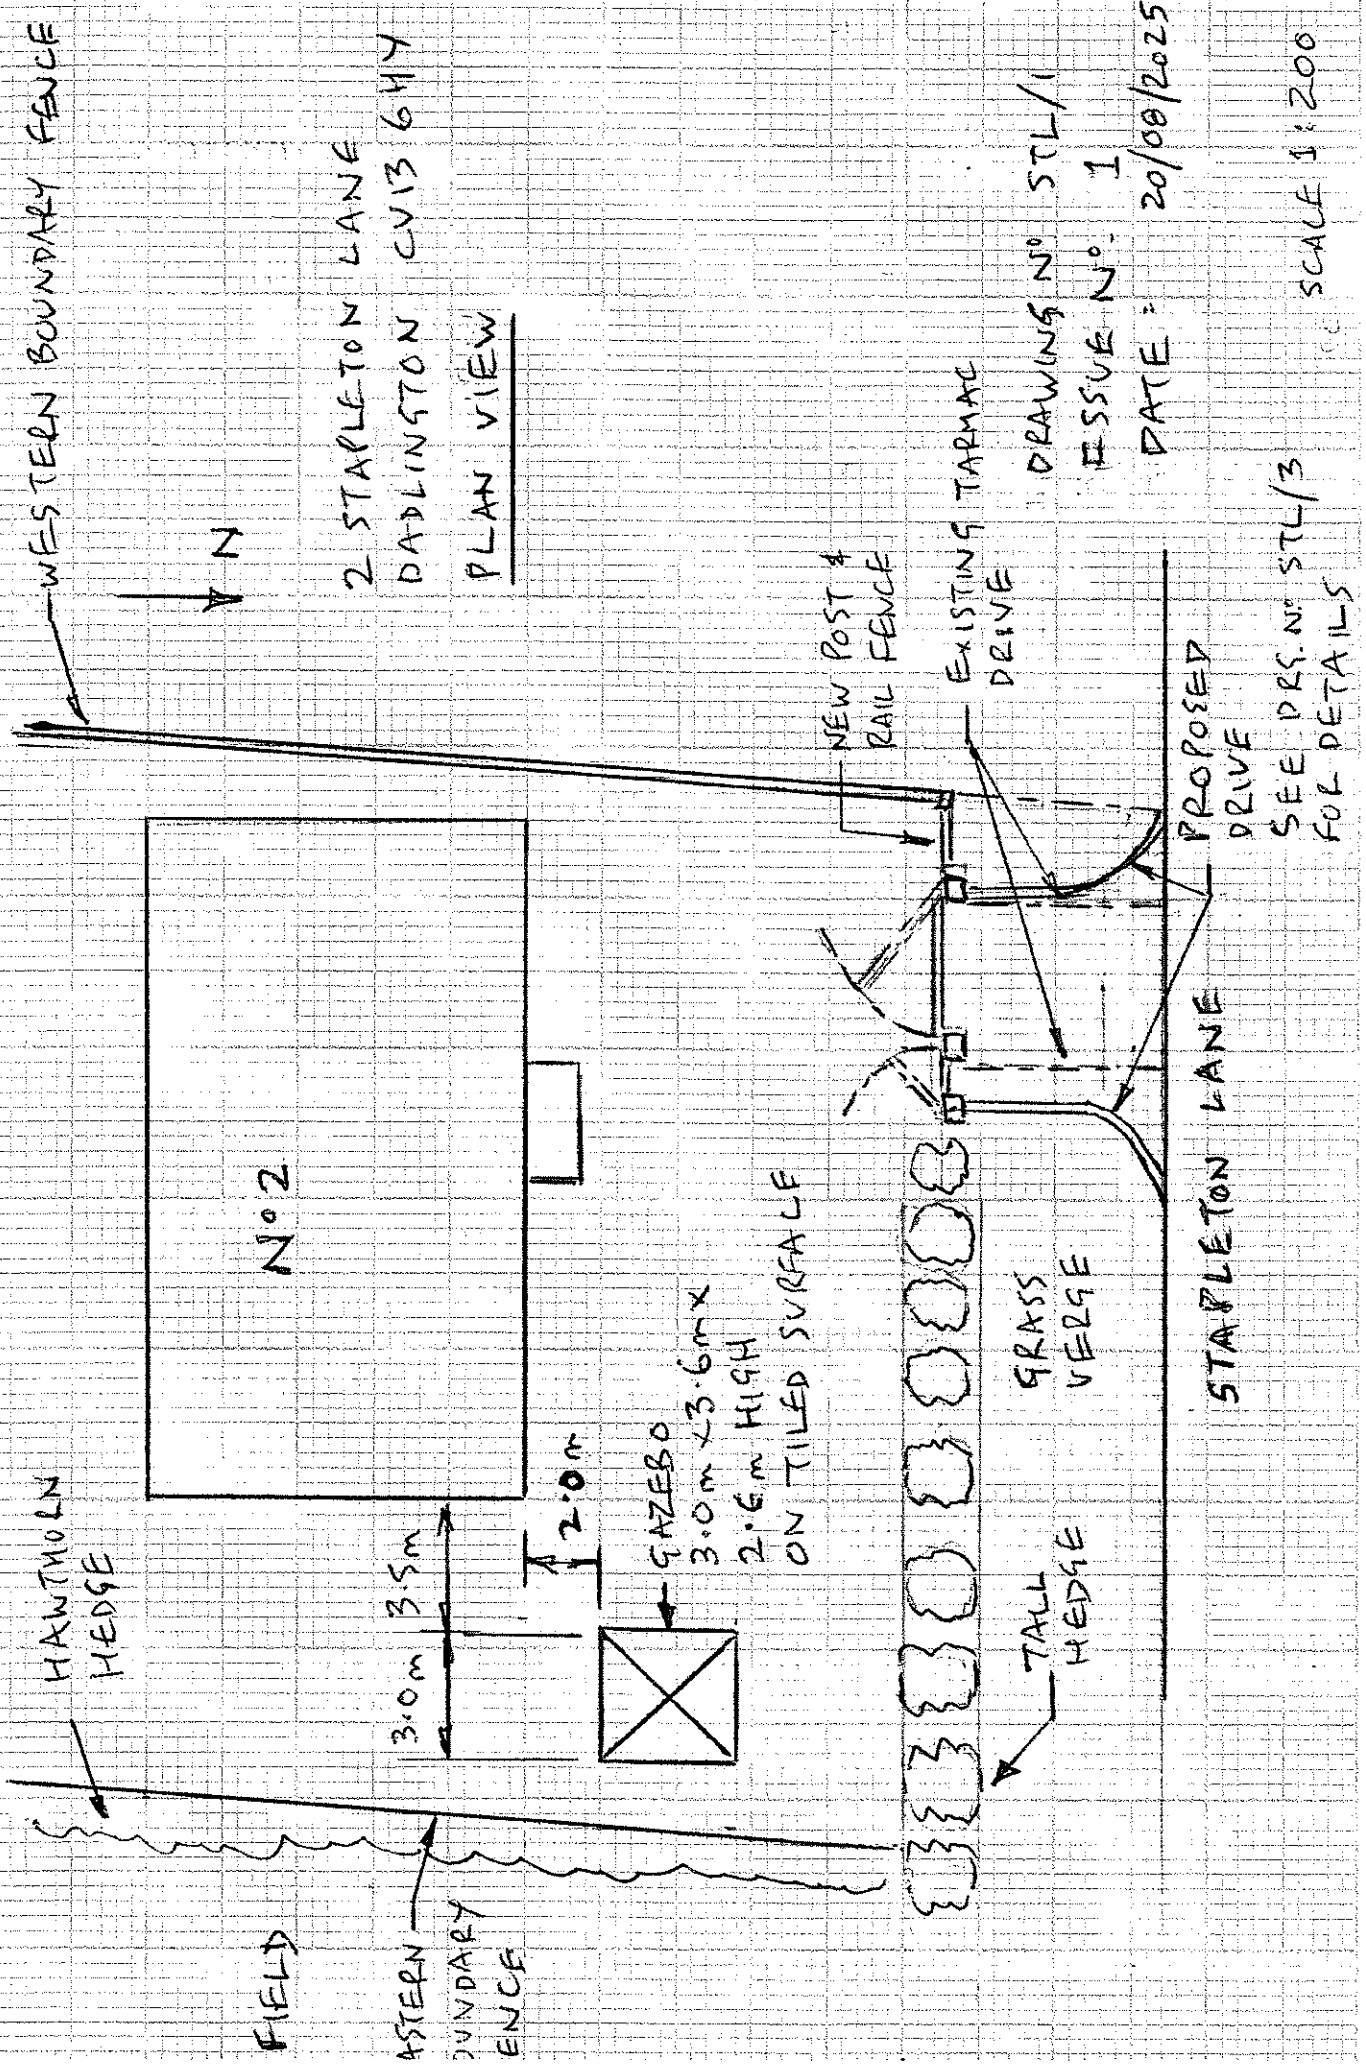

WESTERN BOUNDARY FENCE

2 STAPLETON LANE
DABLINGTON CV13 6HY

PLAN VIEW

DRAWING NO STL/1
ISSUE NO. 1
DATE: 20/08/2025

SCALE 1:200

SEE PRG. NO STL/3
FOR DETAILS

No 2

HAWTHORN
HEDGE

FIELD

EASTERN
BOUNDARY
FENCE

3.0m 3.5m

2.0m

GAZEBO
3.0m x 3.6m x
2.6m HIGH
ON TILED SURFACE

NEW POST &
RAIL FENCE

EXISTING TARMAC
DRIVE

GRASS
VERGE

TALL
HEDGE

PROPOSED
DRIVE

STAPLETON LANE