
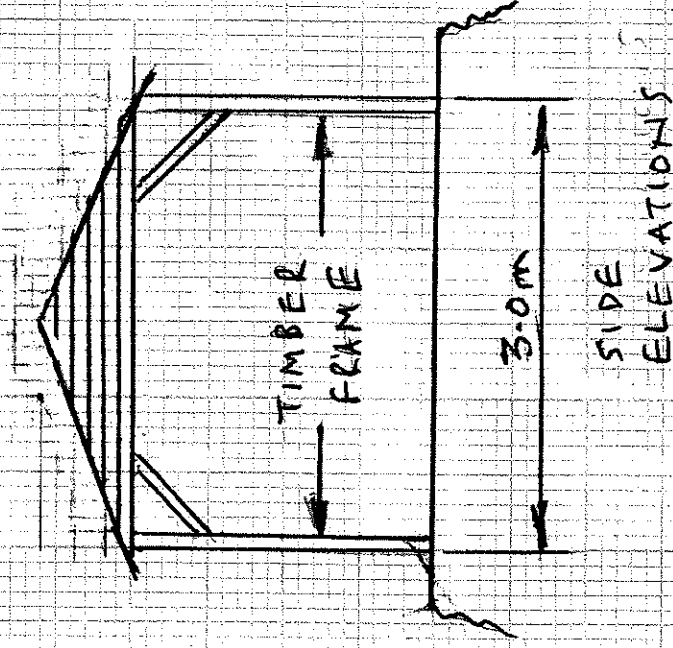


2 STAPLETON LANE, DADLINGTON CV36 4H

GAZEBO DETAILS

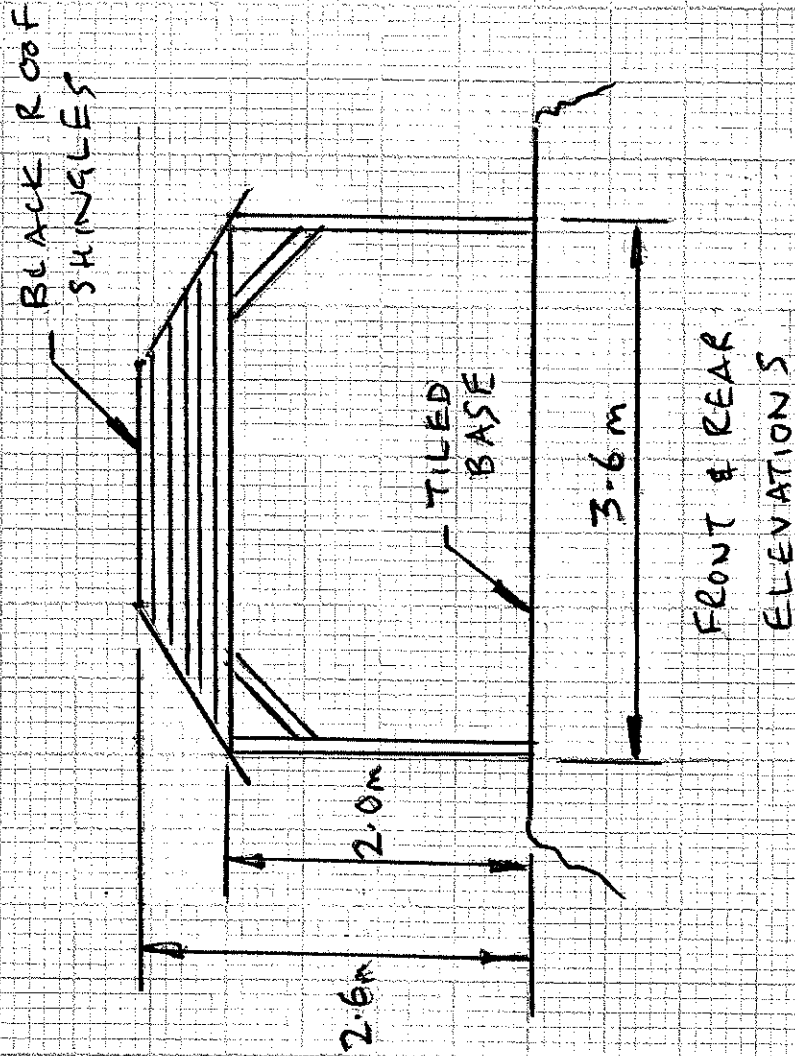

DRAWING NO: STL/4

ISSUE NO: 1

DATE:

02/11/2025

SCALE 1:50