

DCAMNDPLAN
11/00657/FUL-JO


SCANNED

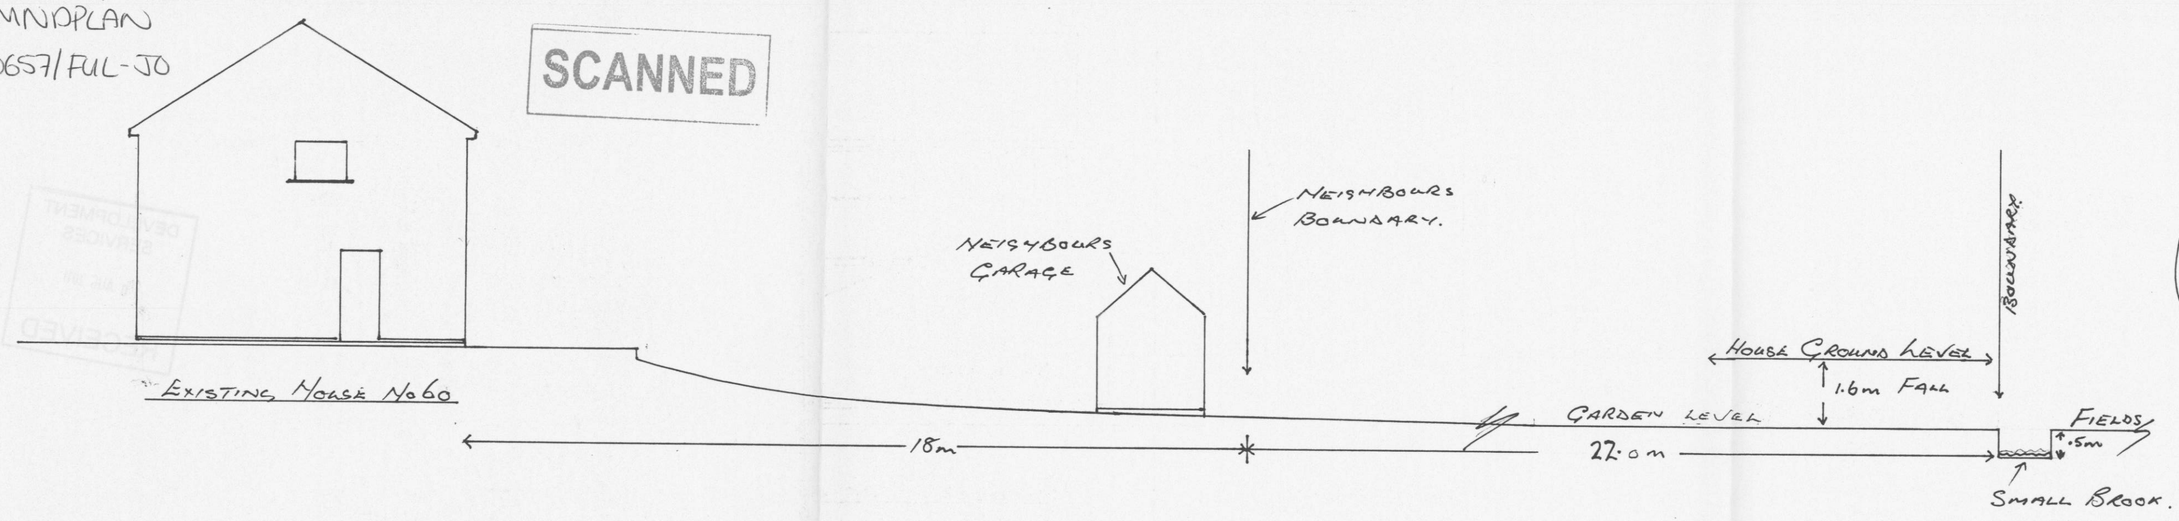


EXISTING SIDE "A" ELEVATION

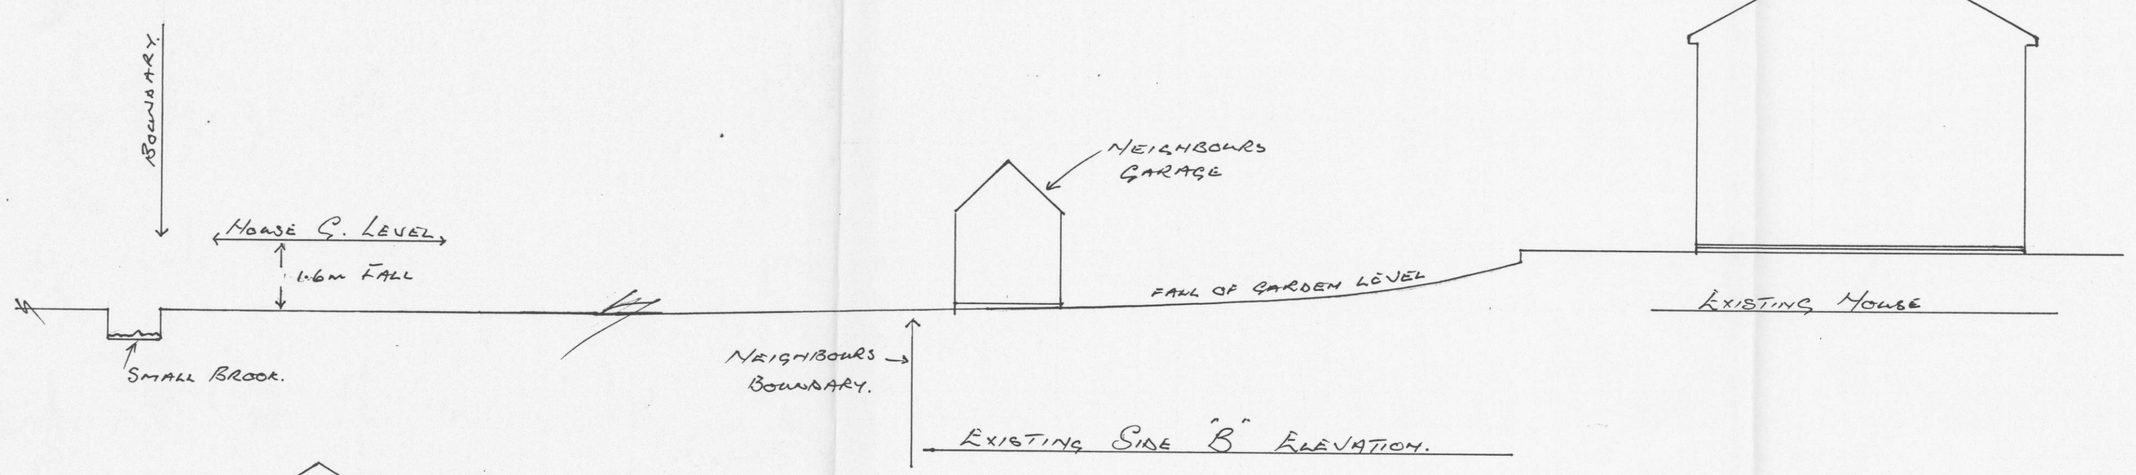


EXISTING SIDE "B" ELEVATION.

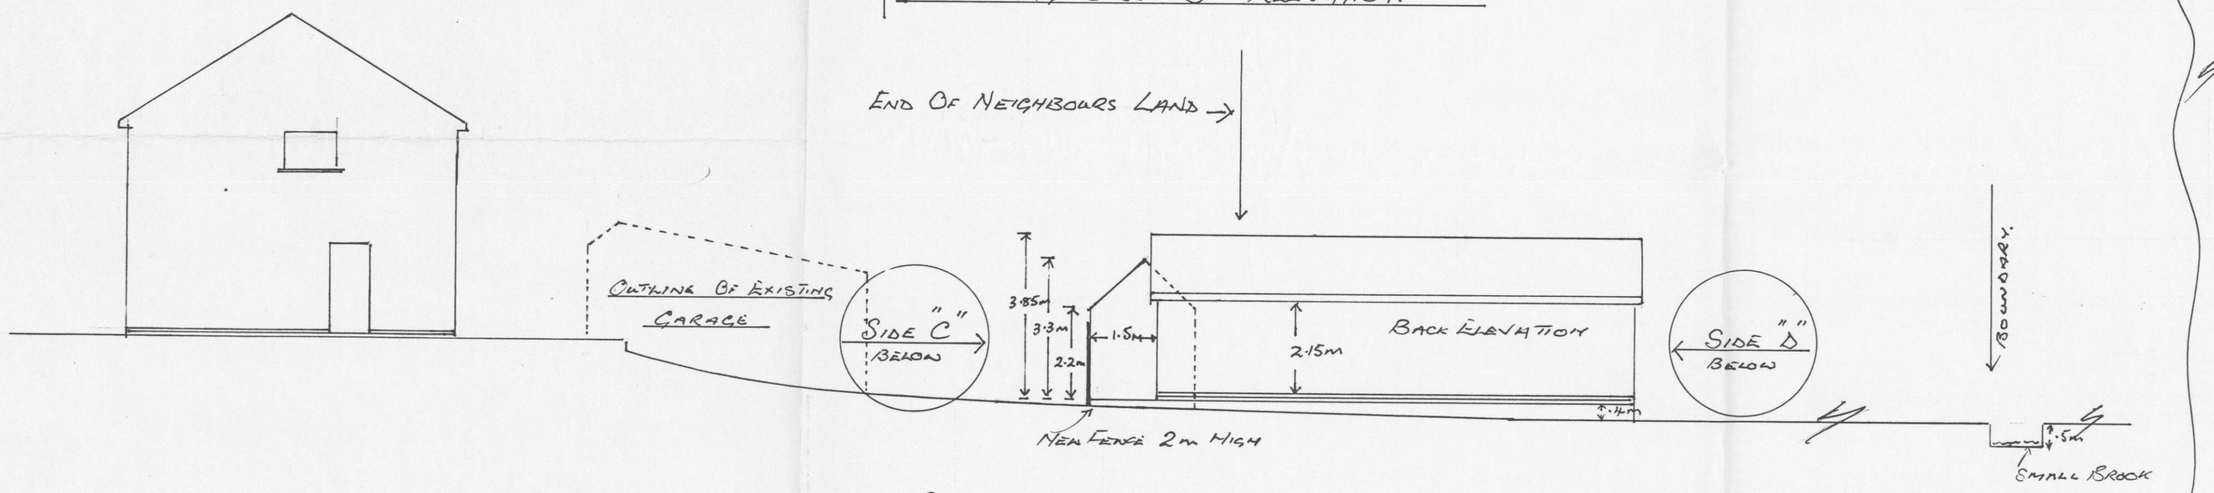


PROPOSED SIDE "A" ELEVATION SHOWING BUNGALOW POSITION.

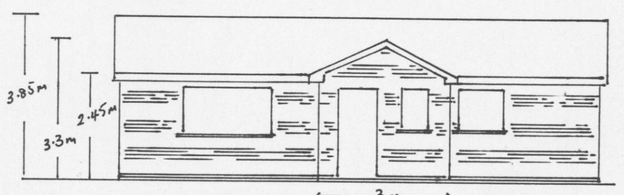


PROPOSED FRONT ELEVATION

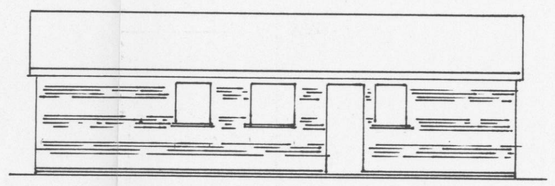


PROPOSED REAR ELEVATION

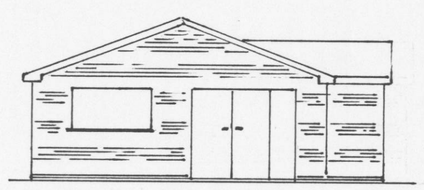

PROPOSED SIDE "D" ELEVATION

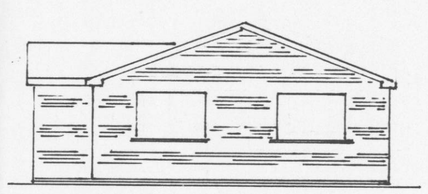

PROPOSED SIDE "C" ELEVATION.

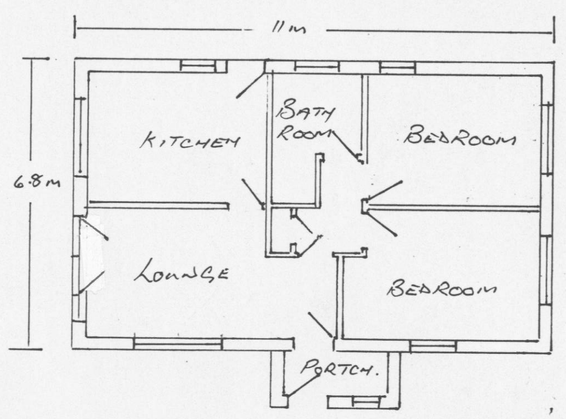

PROPOSED GROUND FLOOR PLAN


PROPOSED
NEW BUNGALOW IN THE REAR GARDEN OF N° 60 LABURNAM AVE.

CLIENT
MR. J. MULLIGAN
60, LABURNAM AVE.
NEW BOLD VERDON
LE9 9LQ


DRAWINGS
M H P DESIGN
9, TENNIS COURT DR.
LEICE. LE5 1AR
SCALE 1/100 TEL. 07734315330

RECEIVED DEVELOPMENT SERVICES 11 MAR 11

* THIS PLAN IS FOR PLANNING APPROVAL ONLY.

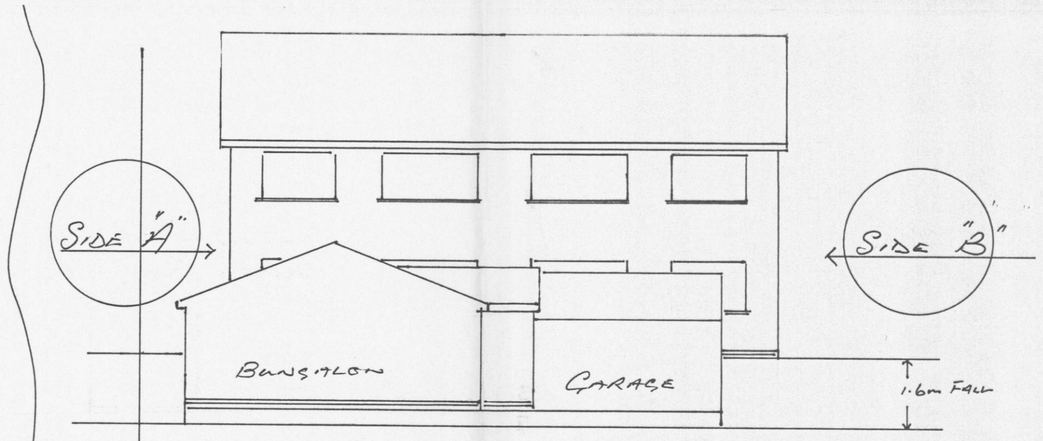

PROPOSED REAR ELEVATION SHOWING OUTLINE OF BUNGALOW AND NEIGHBOURS GARAGE

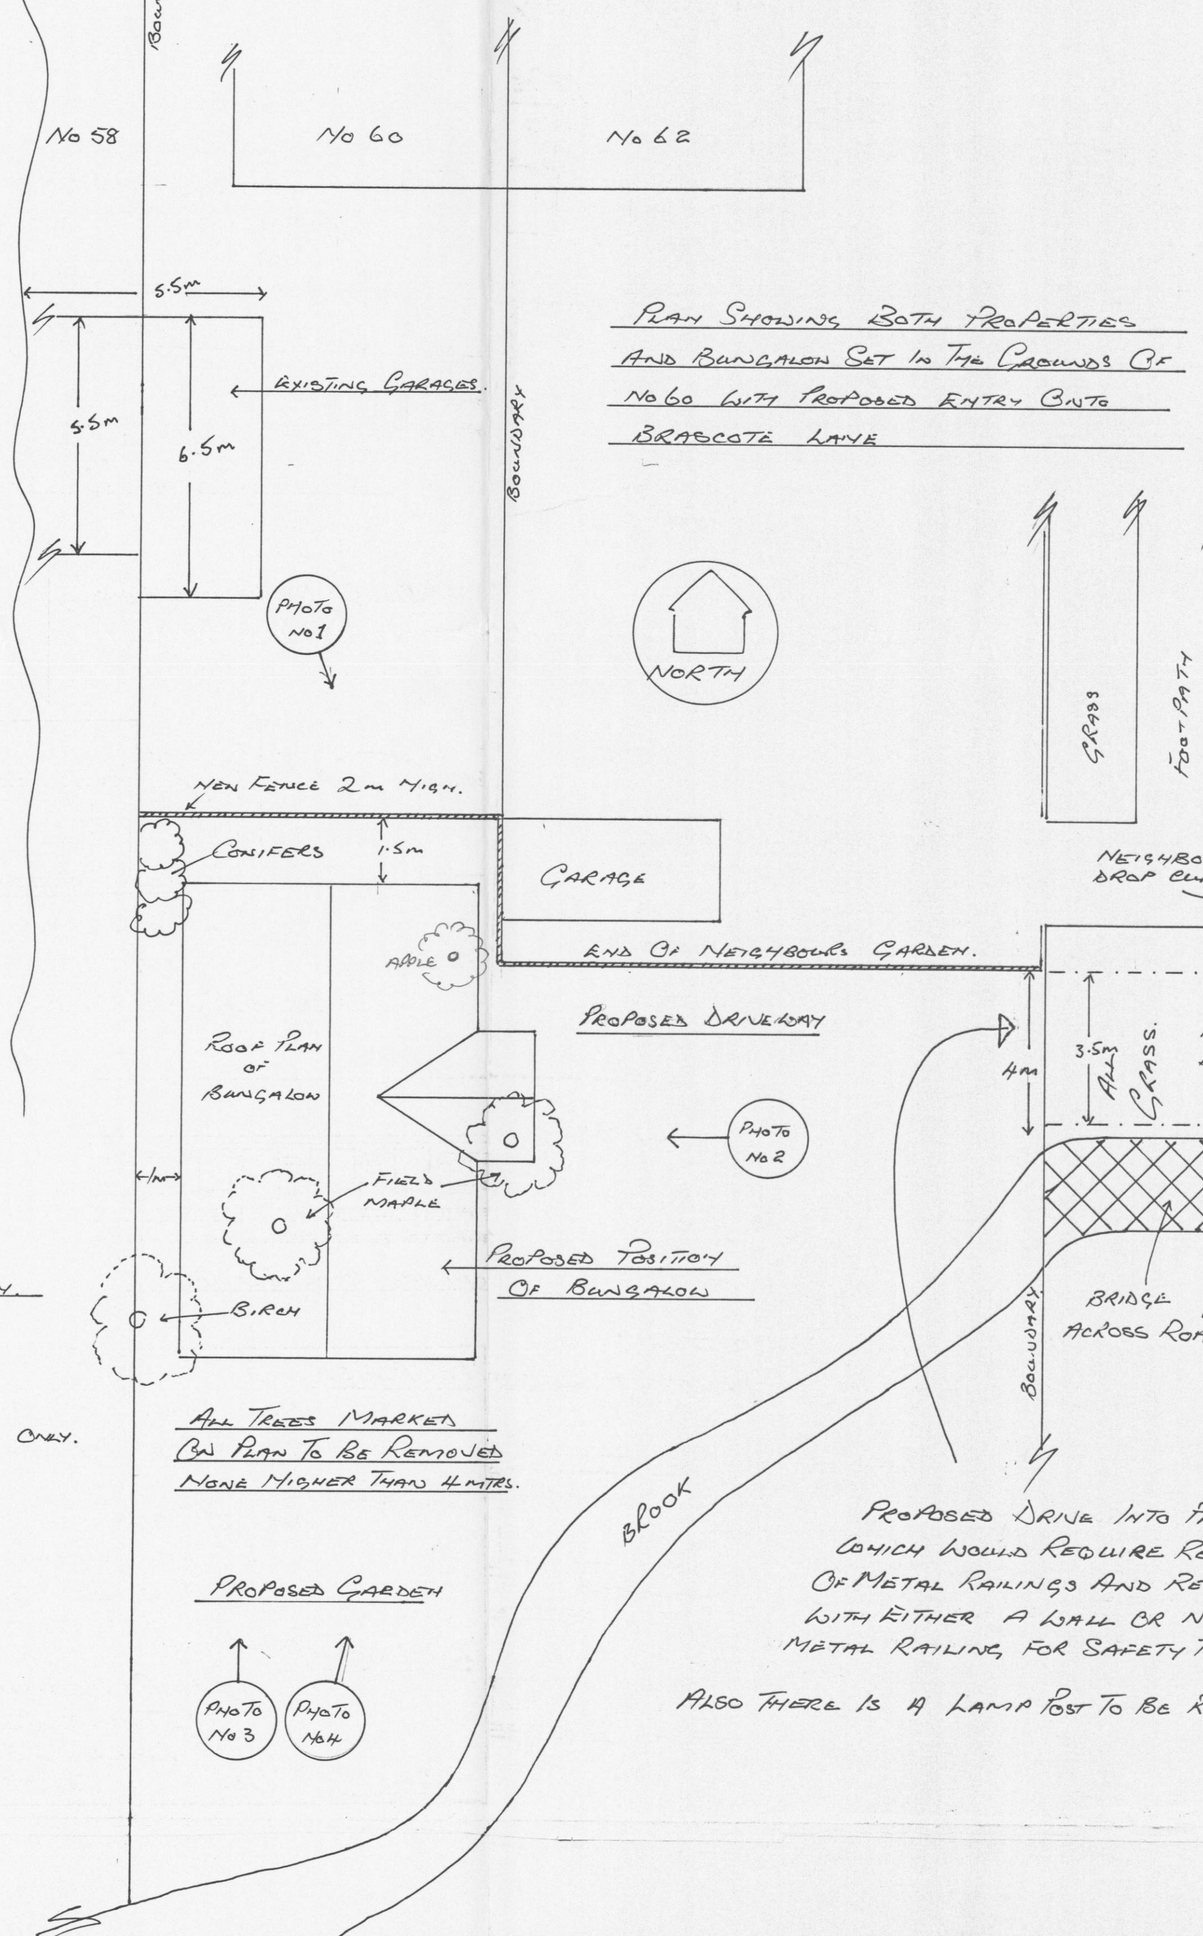

PLAN SHOWING BOTH PROPERTIES AND BUNGALOW SET IN THE GROUNDS OF No 60 WITH PROPOSED ENTRY ONTO BRASCOTE LANE

PROPOSED DRIVE INTO PROPERTY WHICH WOULD REQUIRE REMOVAL OF METAL RAILINGS AND REPLACE WITH EITHER A WALL OR NEW METAL RAILING, FOR SAFETY TO BROOK

ALSO THERE IS A LAMP POST TO BE RE-POSITIONED.