

north east elevation

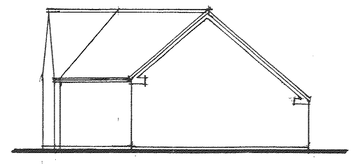

south east elevation

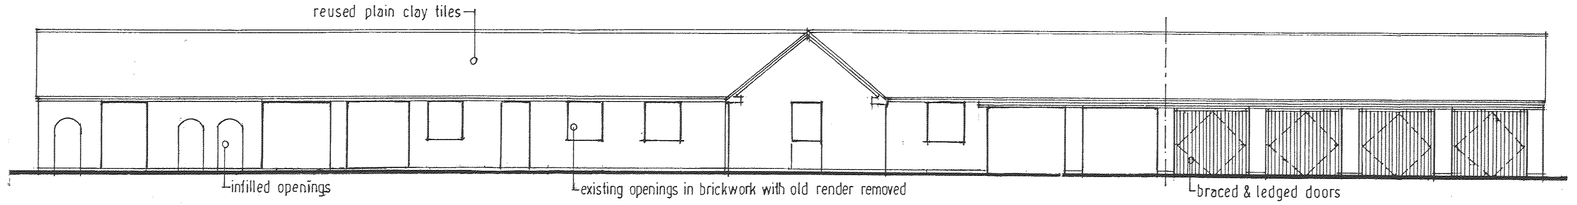

south west elevation

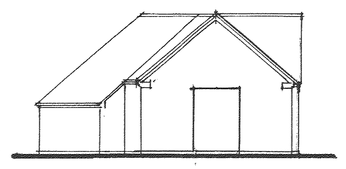

north west elevation

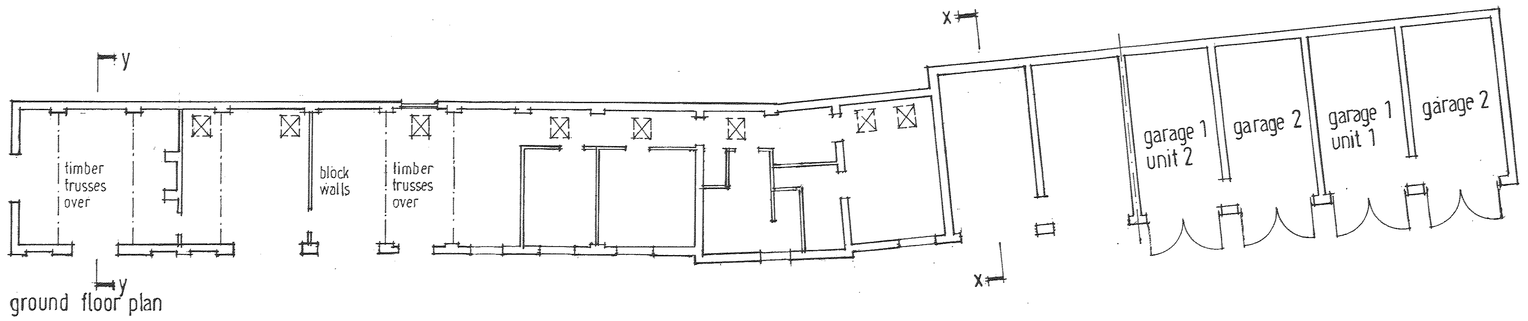

ground floor plan

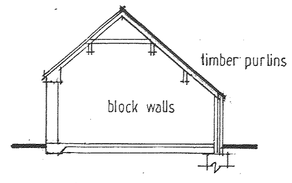

section x-x

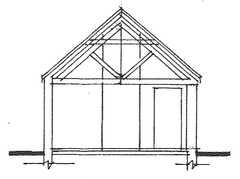

section y-y

NOTES

REVISIONS

WATLING STREET FARM
WATLING STREET SMOCKINGTON
HINCKLEY
FOR CHARTER MANOR DESIGNS LTD

BUILDING AS EXISTING

1:100 3 12 07

David F Barnes Dip Arch RIBA MaPS
CHARTERED ARCHITECT (01455) 633410
14 PYEHARPS ROAD BURBAGE LE10 2JE

B07/11/E01