



1. DO NOT SCALE FROM THIS DRAWING. IF IN DOUBT CONTACT TRAVIS BAKER LIMITED.
2. ALL DIMENSIONS ARE IN METRES UNLESS OTHERWISE NOTED.
3. THIS DRAWING IS TO BE READ IN CONJUNCTION WITH ALL OTHER RELEVANT DRAWINGS RELATING TO THIS PROJECT.
4. ALL DIMENSIONS SHOULD BE CHECKED ON SITE PRIOR TO CONSTRUCTION. ANY DISCREPANCIES SHOULD BE IMMEDIATELY NOTIFIED IN WRITING TO TRAVIS BAKER LIMITED.
5. THE CONTRACTOR SHALL PRIOR TO CONSTRUCTION CHECK AND VERIFY THAT THE DETAILS SHOWN ON THIS DRAWING ARE FULLY COMPATIBLE WITH ANY AS CONSTRUCTED DIMENSIONS OR LEVELS. ANY DISCREPANCIES TO BE REPORTED IMMEDIATELY IN WRITING TO TRAVIS BAKER LIMITED.
6. THIS DRAWING HAS BEEN PREPARED FOR THE EXCLUSIVE USE OF THE COMMISSIONING PARTY AND UNLESS AGREED IN WRITING BY TRAVIS BAKER LIMITED NO OTHER PARTY MAY USE OR RELY ON ITS CONTENTS. NO LIABILITY IS ACCEPTED BY TRAVIS BAKER LIMITED FOR ANY USE OF THIS DRAWING OTHER THAN FOR THE PURPOSE FOR WHICH IT WAS ORIGINALLY PREPARED.
7. IT SHOULD BE NOTED THAT THIS DRAWING MAY INCLUDE DATA PROVIDED BY THIRD PARTIES. NO LIABILITY IS ACCEPTED BY TRAVIS BAKER LIMITED AS TO THE ACCURACY OF THIS DATA.
8. THIS DRAWING SHALL NOT BE REPRODUCED IN ANY WAY WITHOUT THE WRITTEN PERMISSION OF TRAVIS BAKER LIMITED.

99.000m
98.000m
97.000m
96.000m
95.000m
94.000m
93.000m

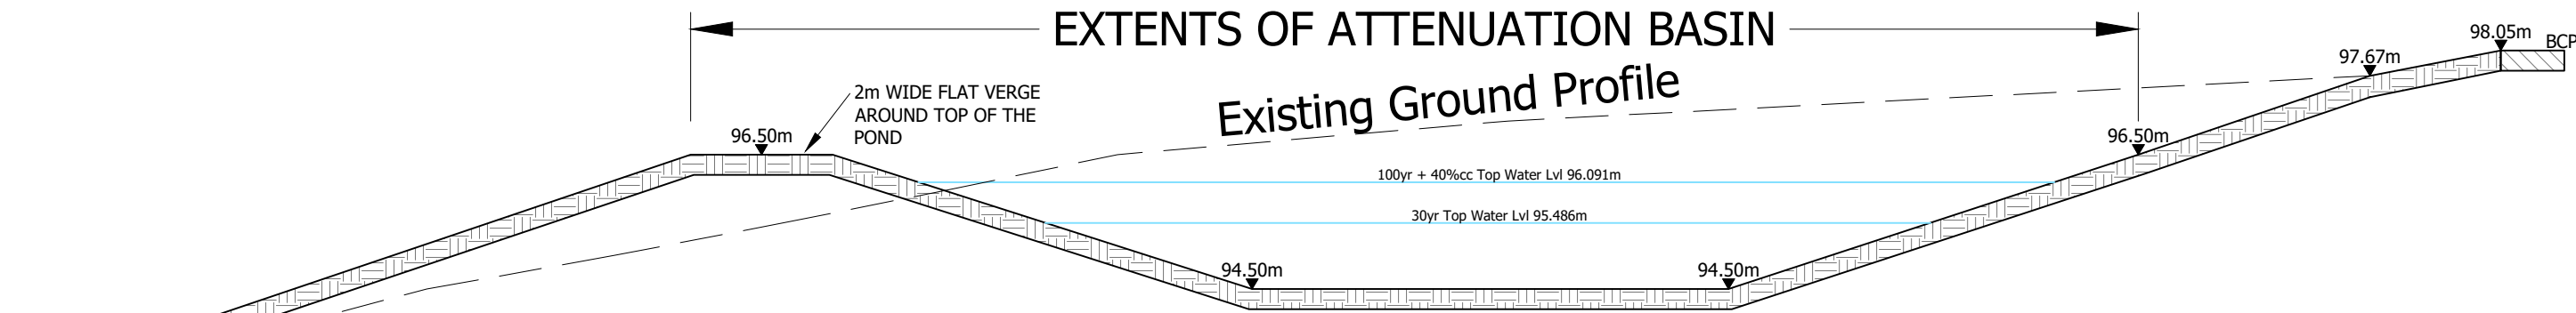


SECTION B-B' THROUGH ATTENUATION BASIN
Scale 1:100

99.000m
98.000m
97.000m
96.000m
95.000m
94.000m
93.000m

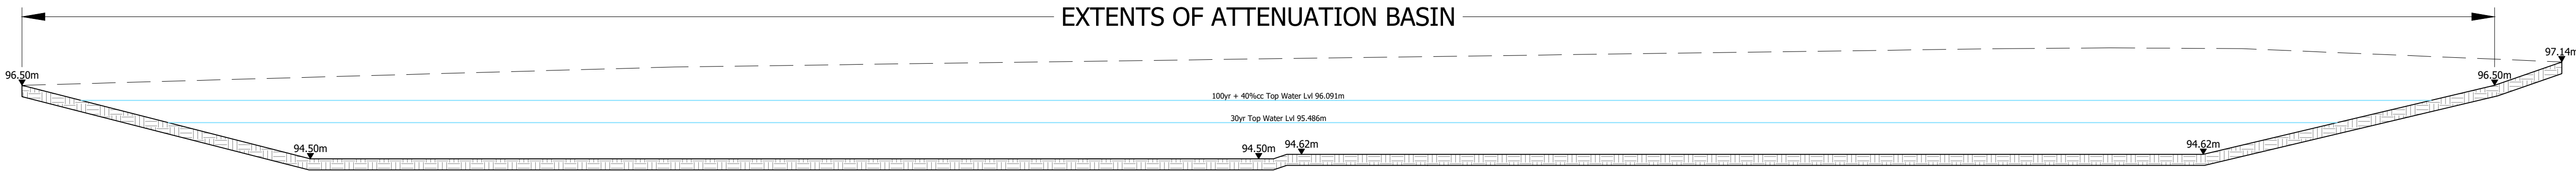

SECTION A-A' THROUGH ATTENUATION BASIN
Scale 1:100

WINDOW 1 @
SCALE 1/500

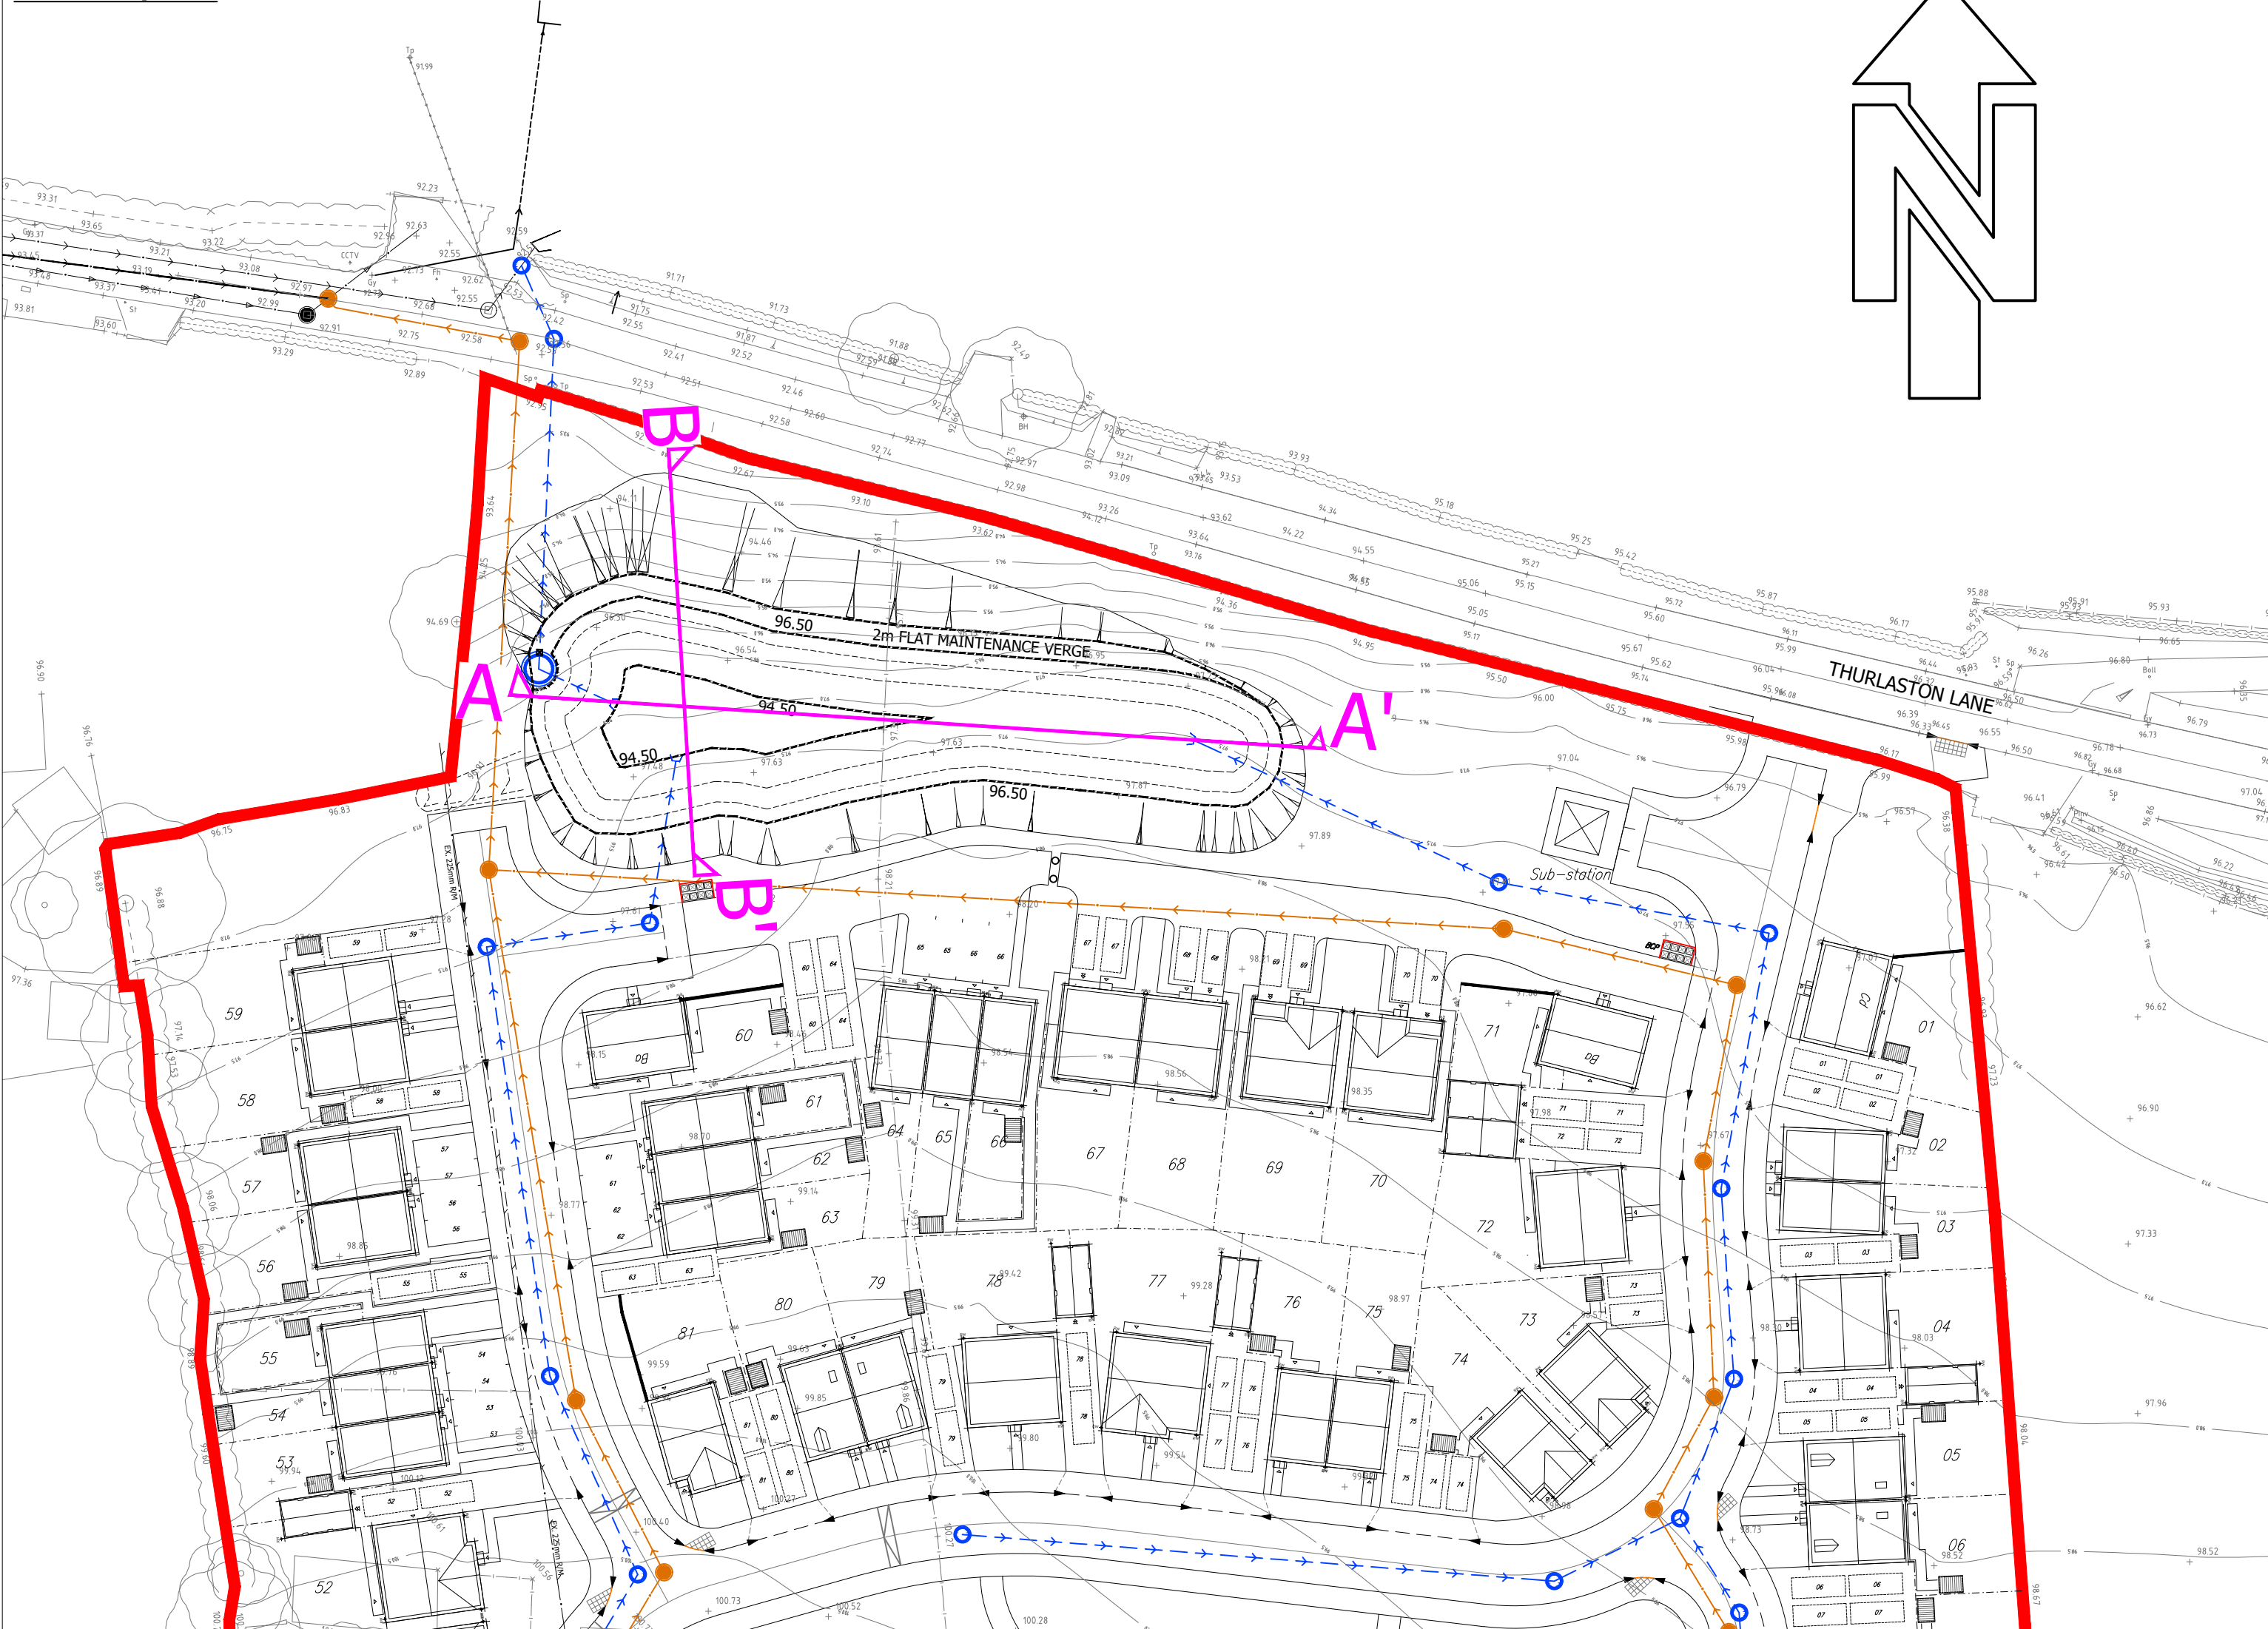

E	BASIN DESIGN ALTERED & BASIN SECTIONS UPDATED TO MATCH.	25.11.24	KG	TW
D	ANNOTATION REFERRING TO POND LINER HAS BEEN REMOVED.	11.11.24	KG	TW
C	PERMANENT POND REMOVED SO BASIN SECTIONS REGENERATED TO MATCH LATEST BASIN DESIGN.	11.11.24	KG	TW
B	BYPASS DELETED.	12.10.24	TW	TW
A	REVISED TOP OF WATER LEVELS AND ALSO LINER DETAILS.	02.03.22	GR	TW

REV	DESCRIPTION	DATE	BY	AUTH
-----	-------------	------	----	------



Travis Baker
39 Stoney Street
Lace Market
Nottingham
NG1 1LX

**Transport Planning
Flood Risk and Drainage
Geo-Environmental
Civil and Structural Engineering**

Nottingham Telephone:
0115 896 6655
info@travisbaker.co.uk
www.travisbaker.co.uk



PERSIMMON

CLIENT

PROJECT

**THURLASTON LANE,
EARL SHILTON**

TITLE

S104 BASIN LAYOUT

DRAWN	AUTHORISED	SCALE	DATE
JB	TW	AS SHOWN-@A1	20.01.22

PROJECT NO.	DRAWING NO.	REV
21246	302	E

STATUS.

PRELIMINARY