
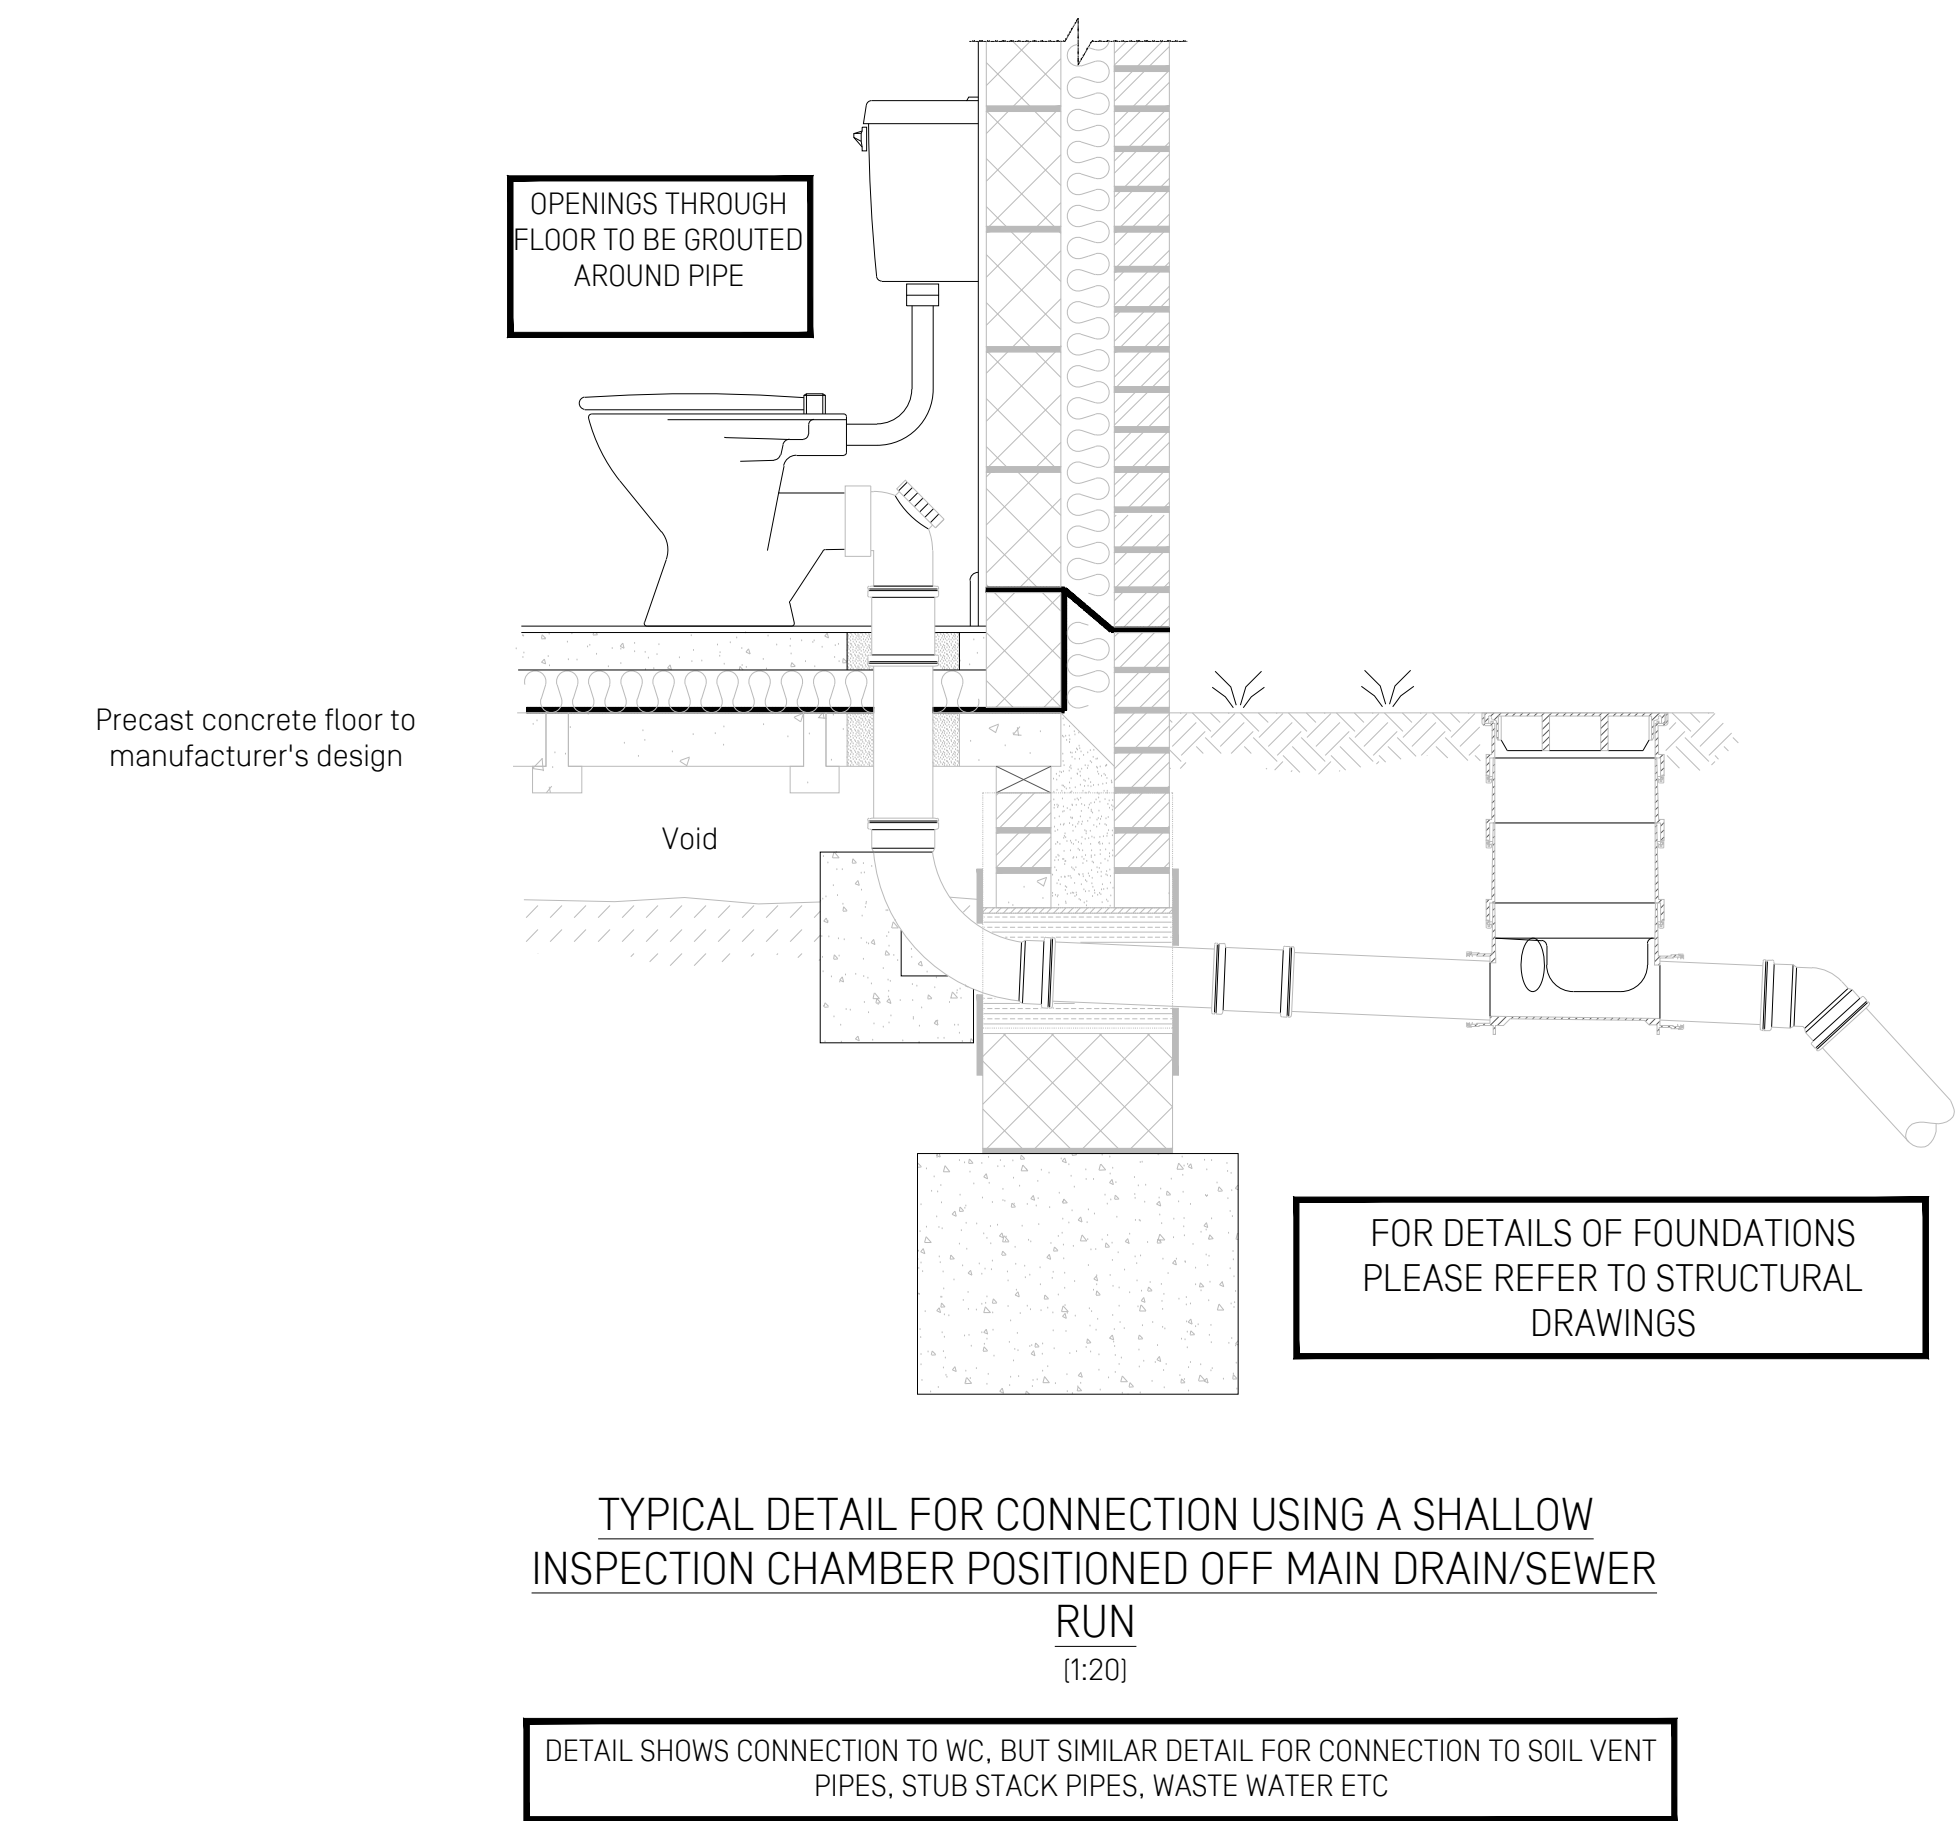


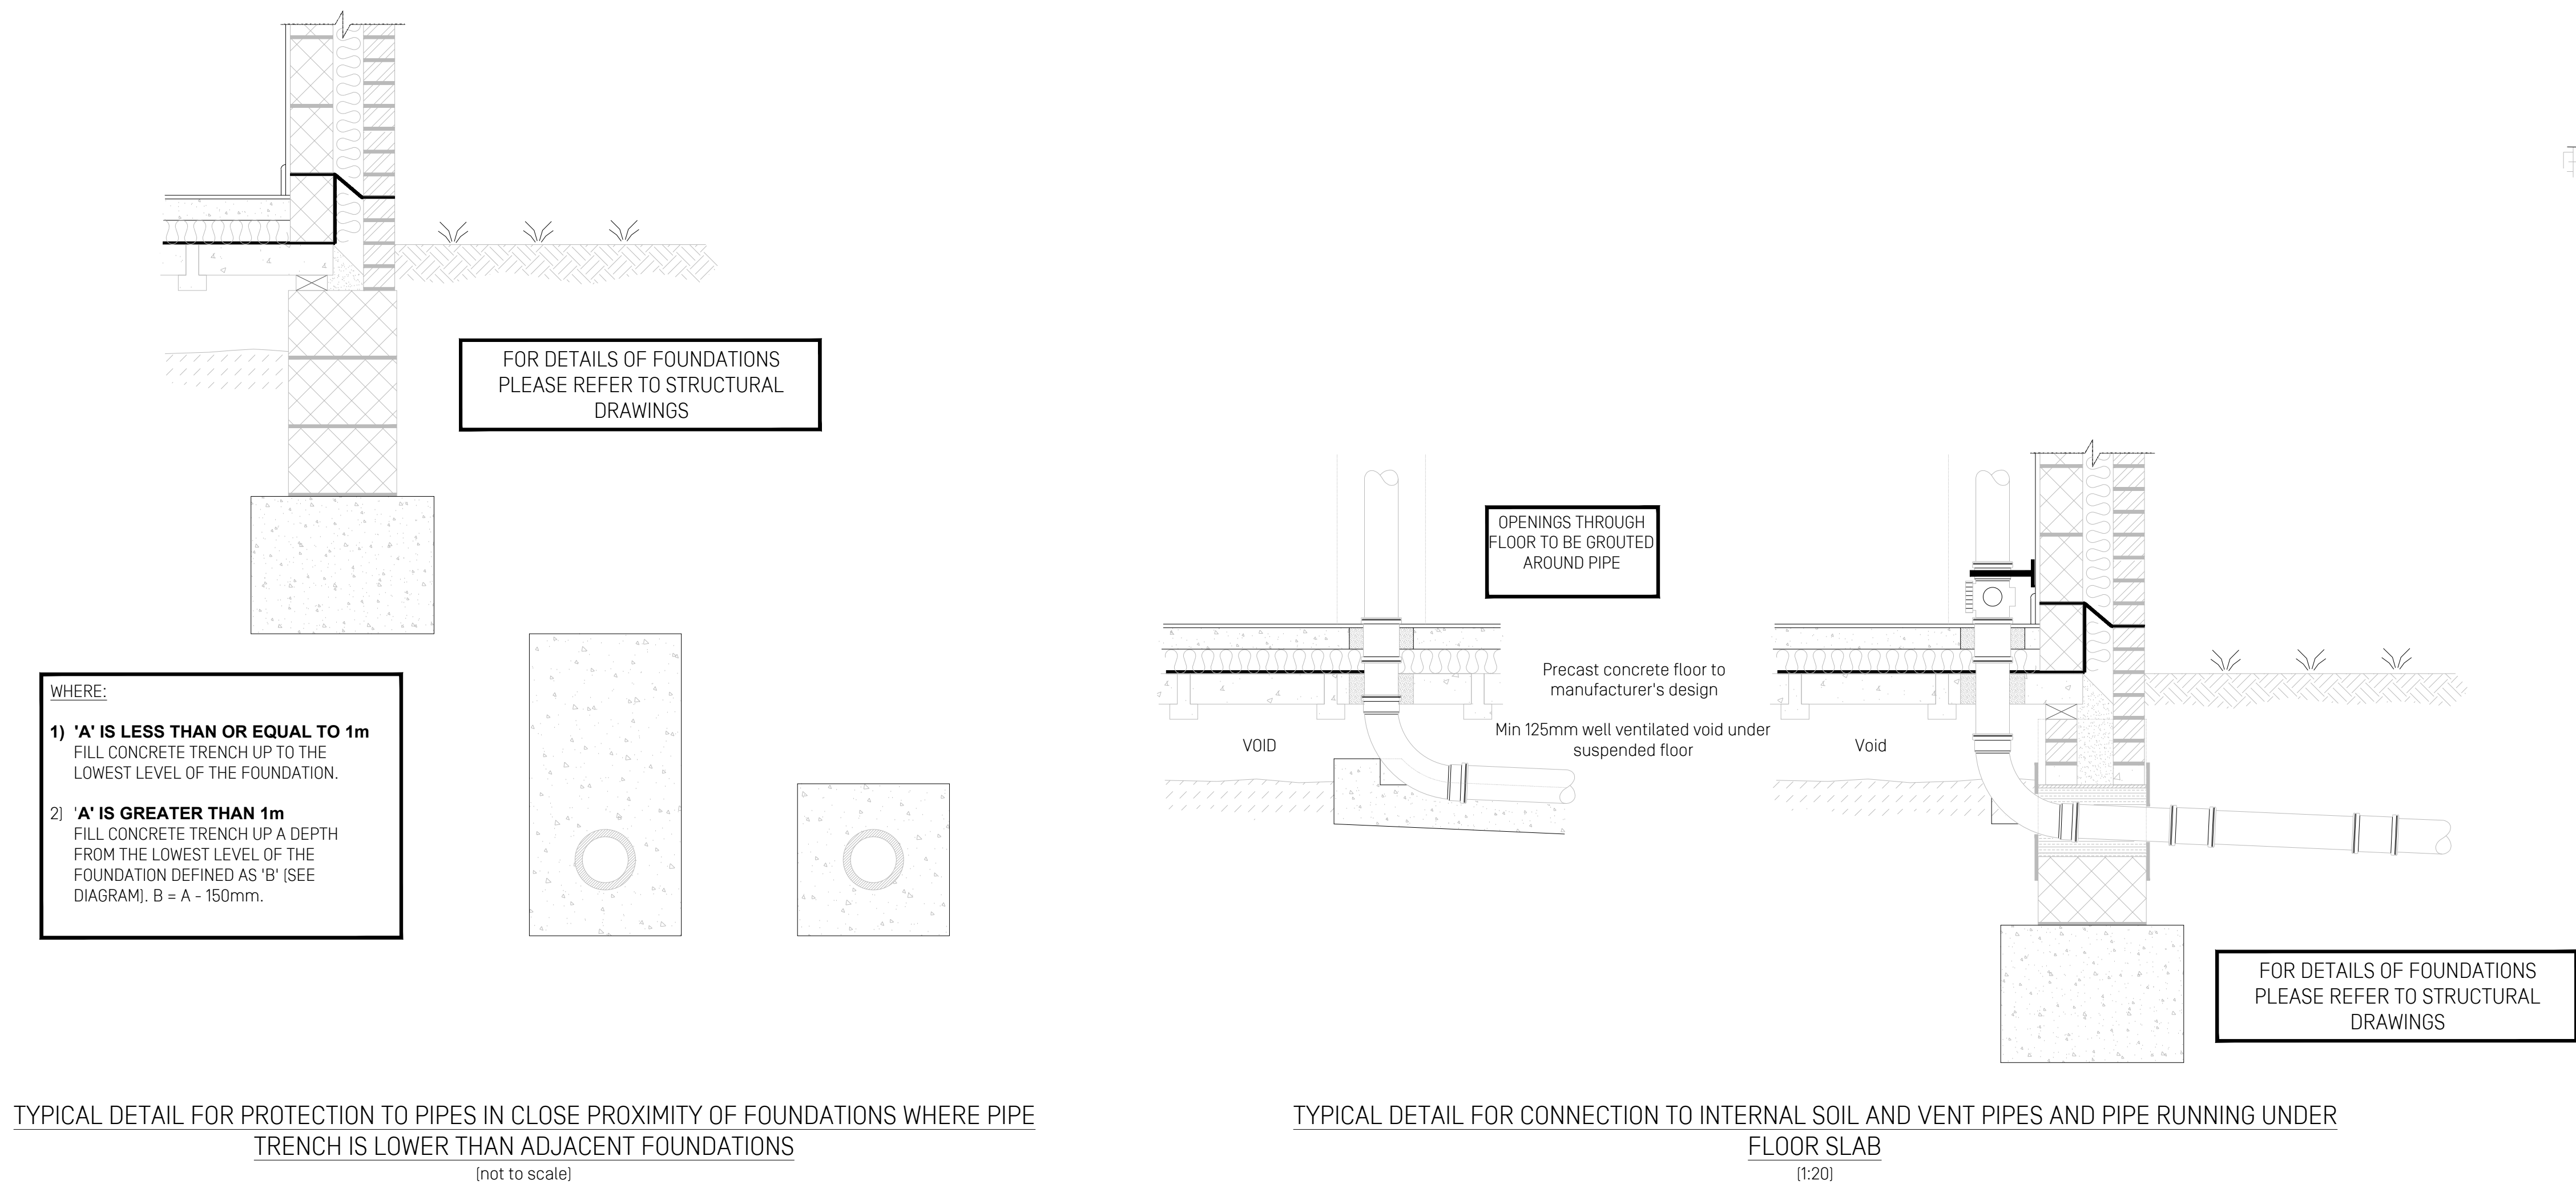

MINIMUM DIMENSIONS OF CONCRETE SURROUND

LOAD CLASS		A15	B125	C250	D400*
MINIMUM DIMENSIONS (mm)	X	100	150	150	200
	Y	Full Channel Height (Less Y2 where necessary)			
	Z	100	150	150	200
MAXIMUM DIMENSIONS (mm)	Y ₂	35	35	35	35
	Y ₃	100	60	60	60






*e.g. parking areas for all types of road vehicle.

Not suitable for carriageway of roads or industrial areas.



*Note dashed line printed on edge rails 35mm below top.

TYPICAL DRAINAGE CHANNEL DETAIL

Scale 1:20

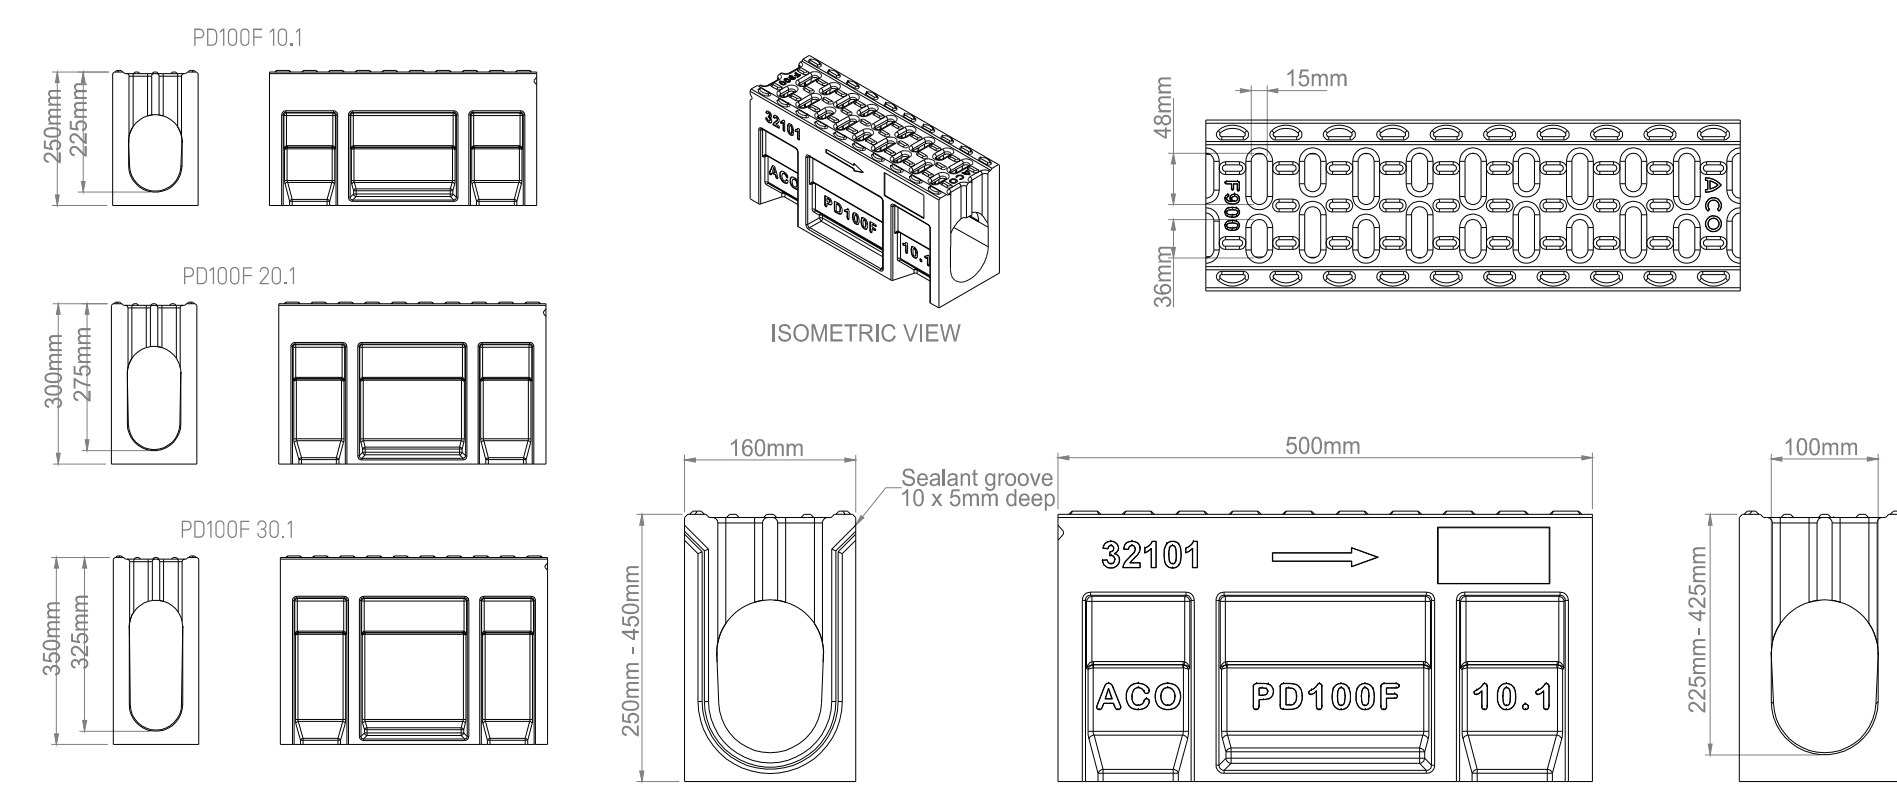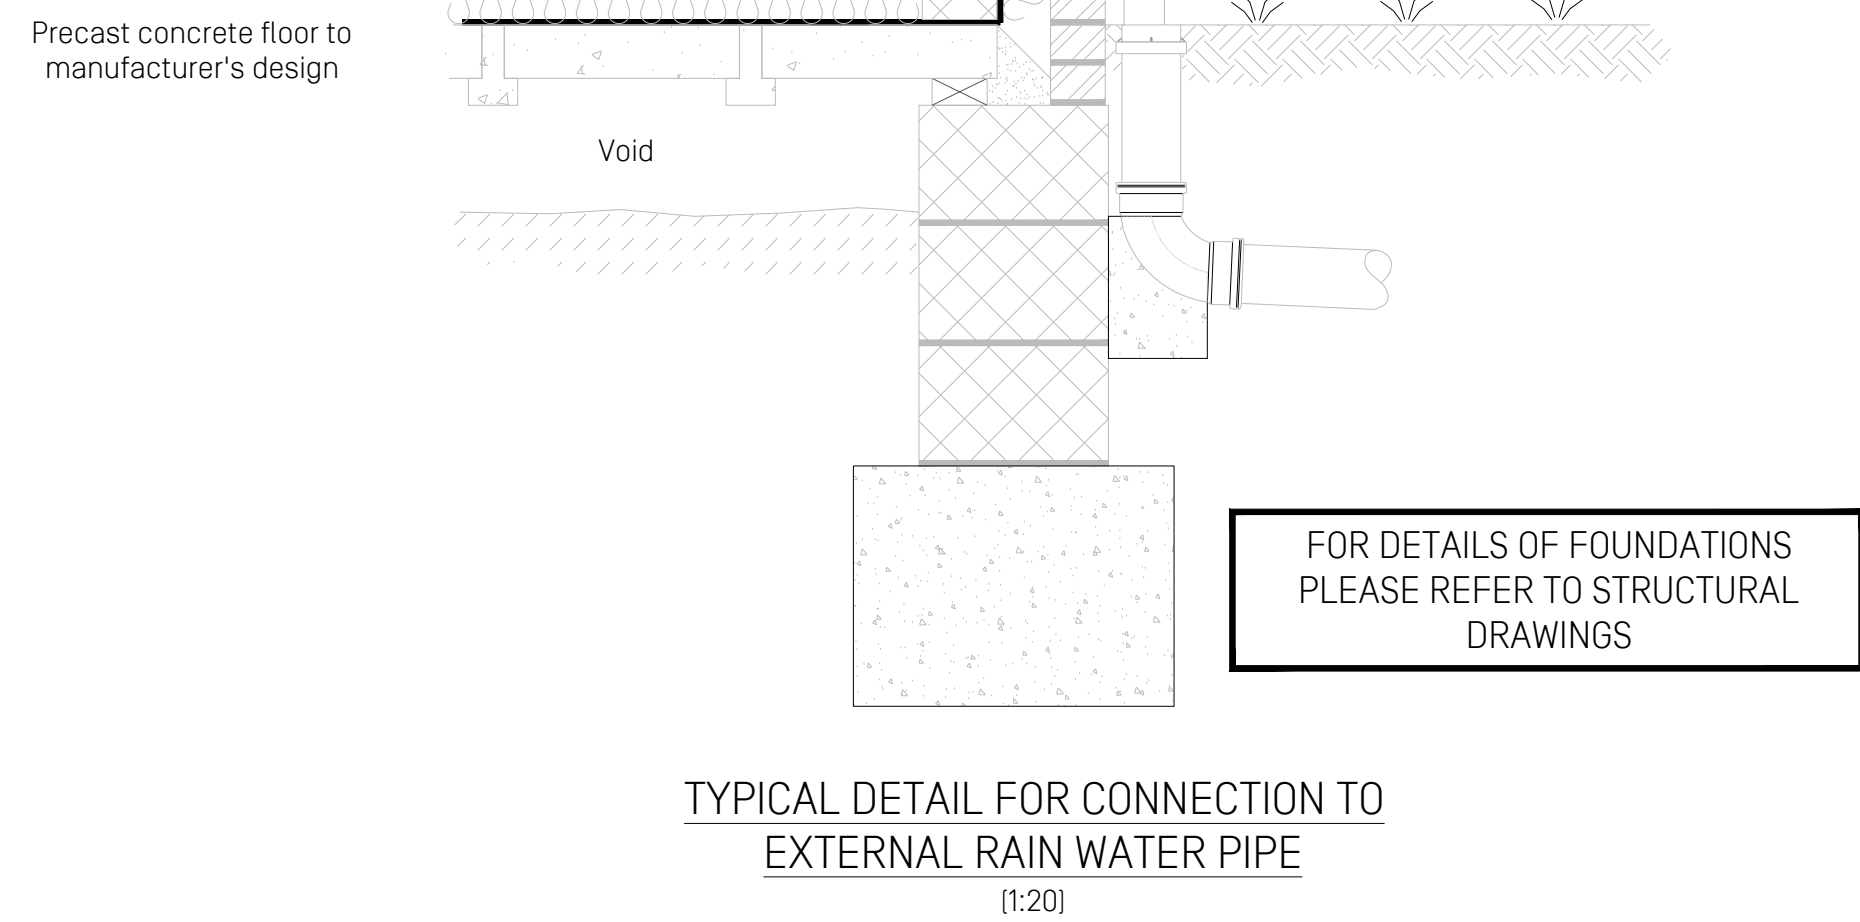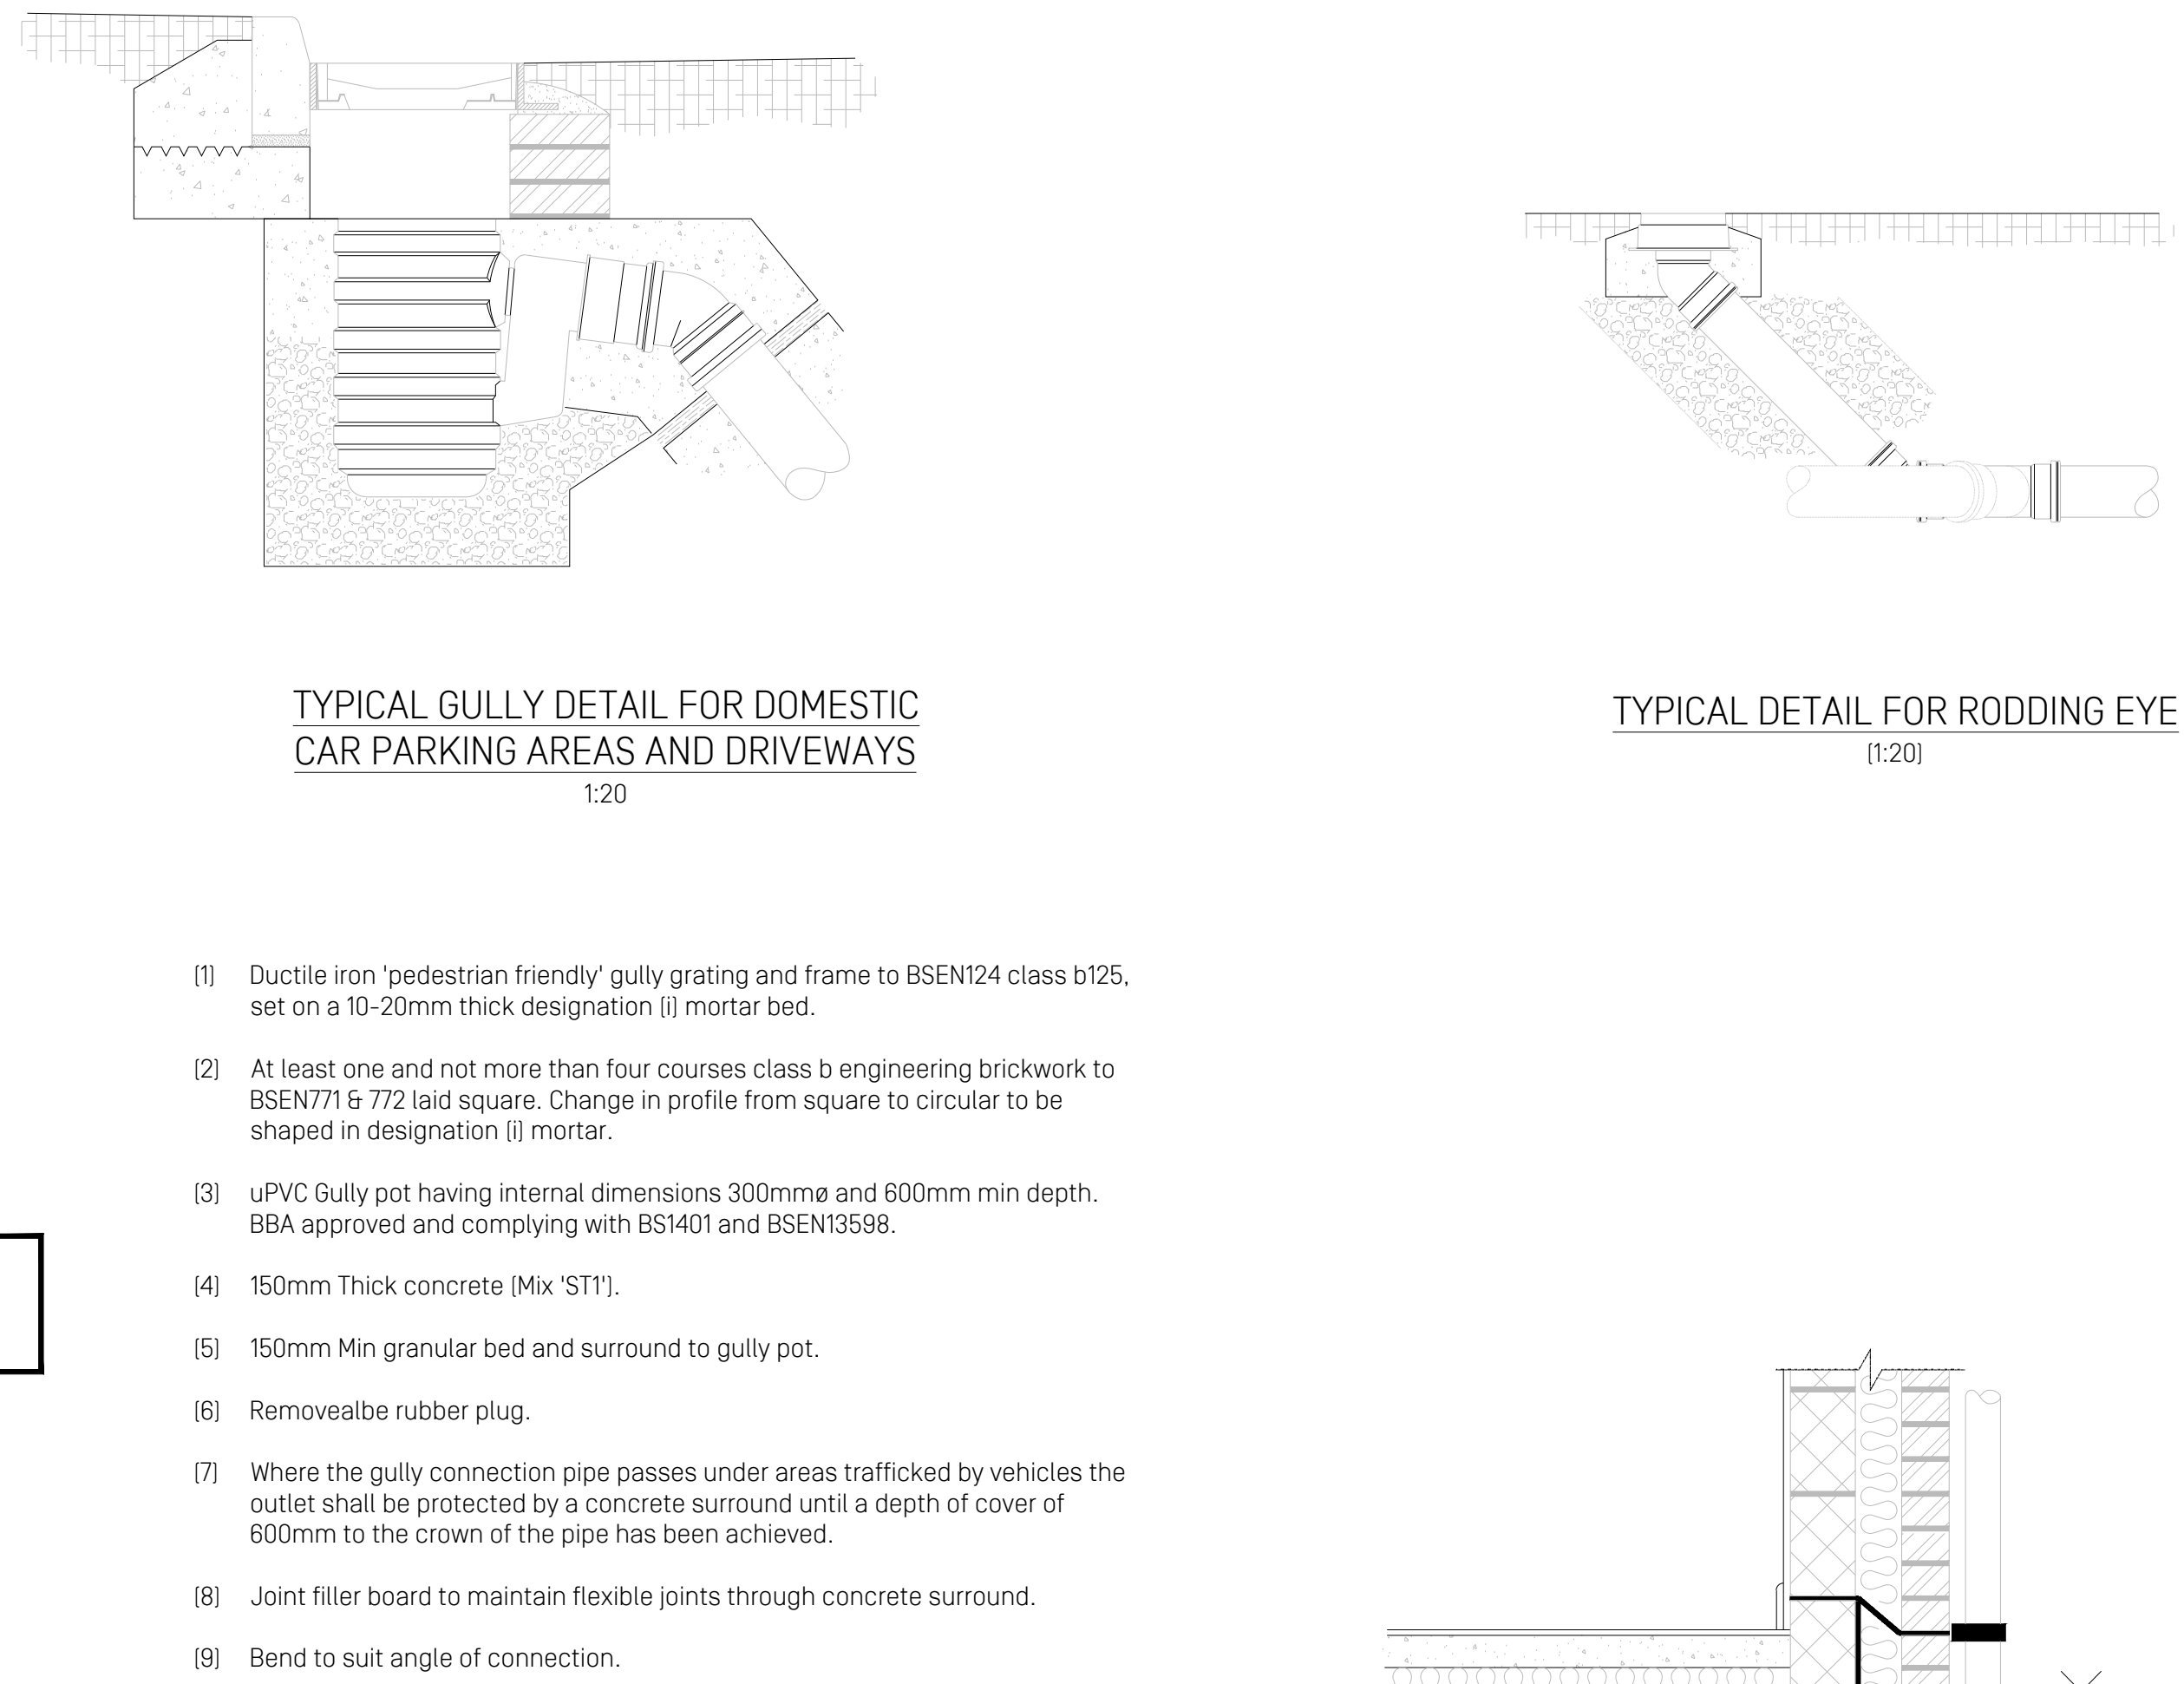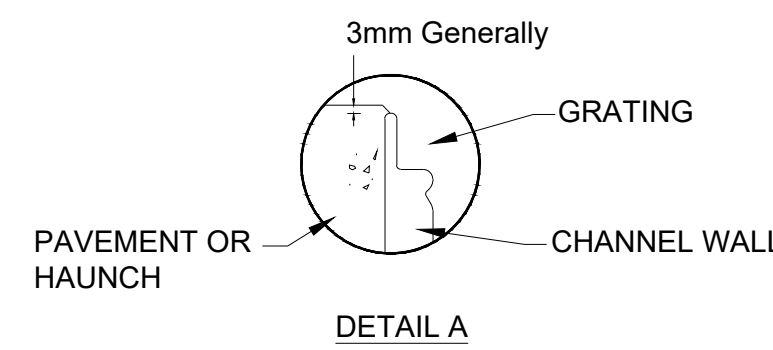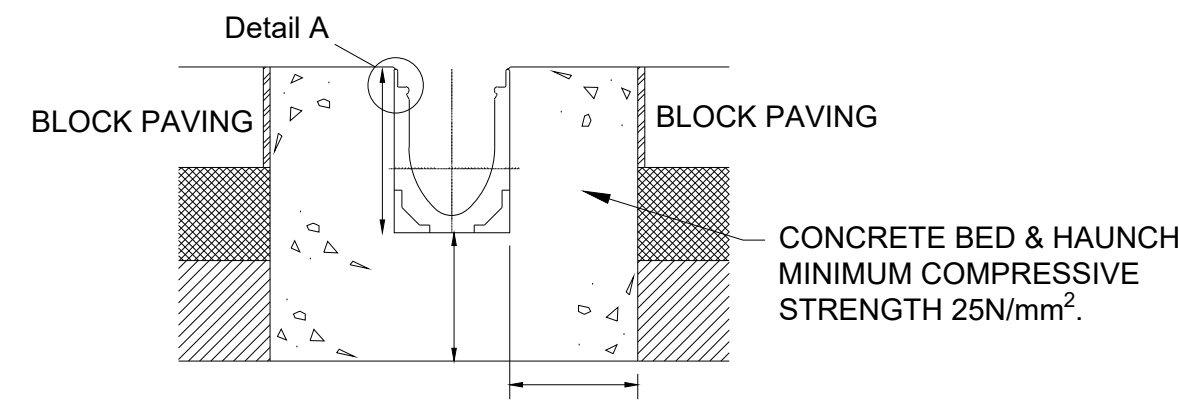

PD100F CHANNELS

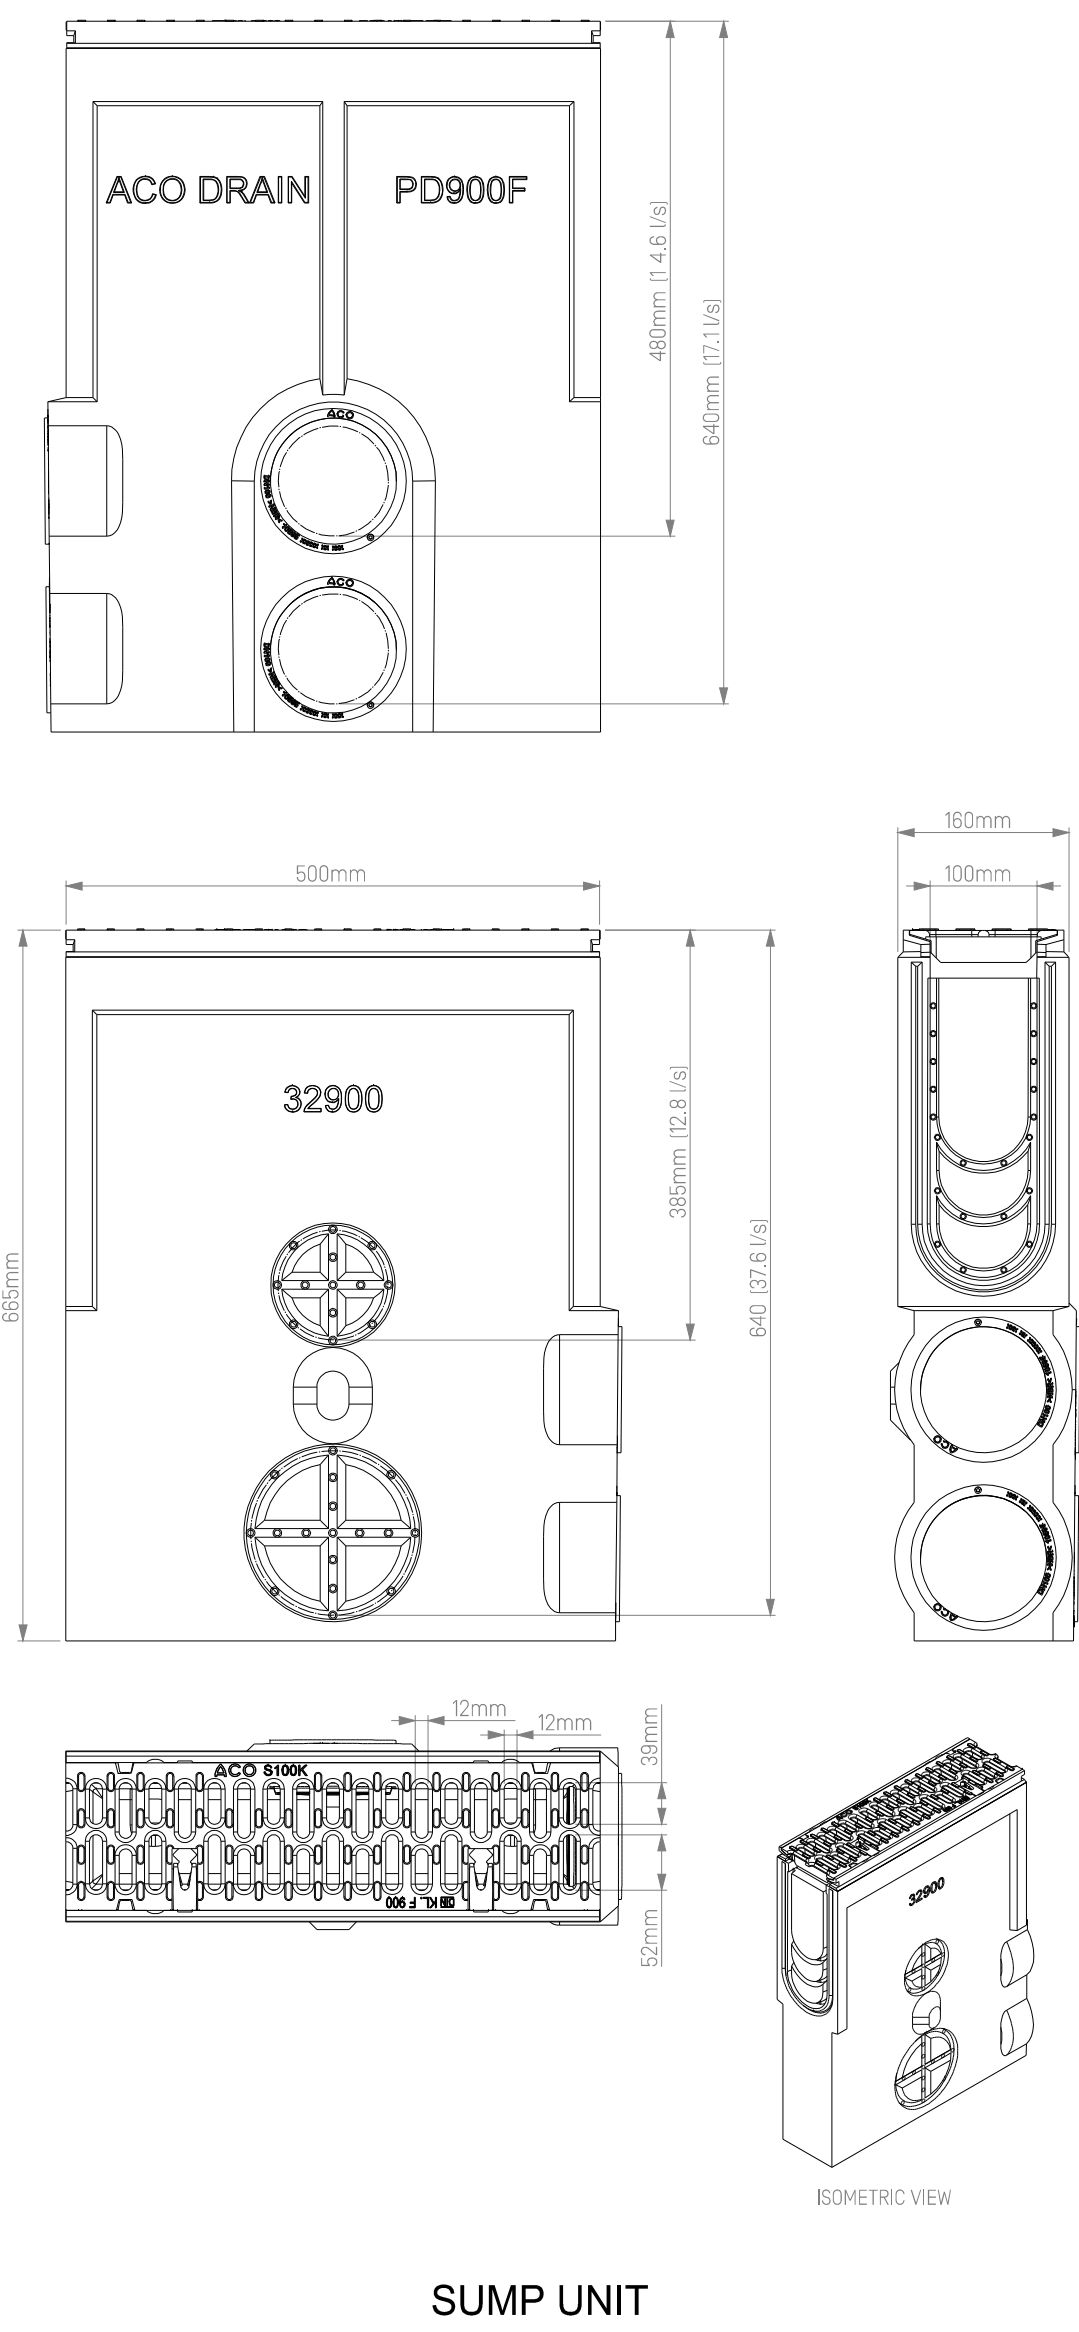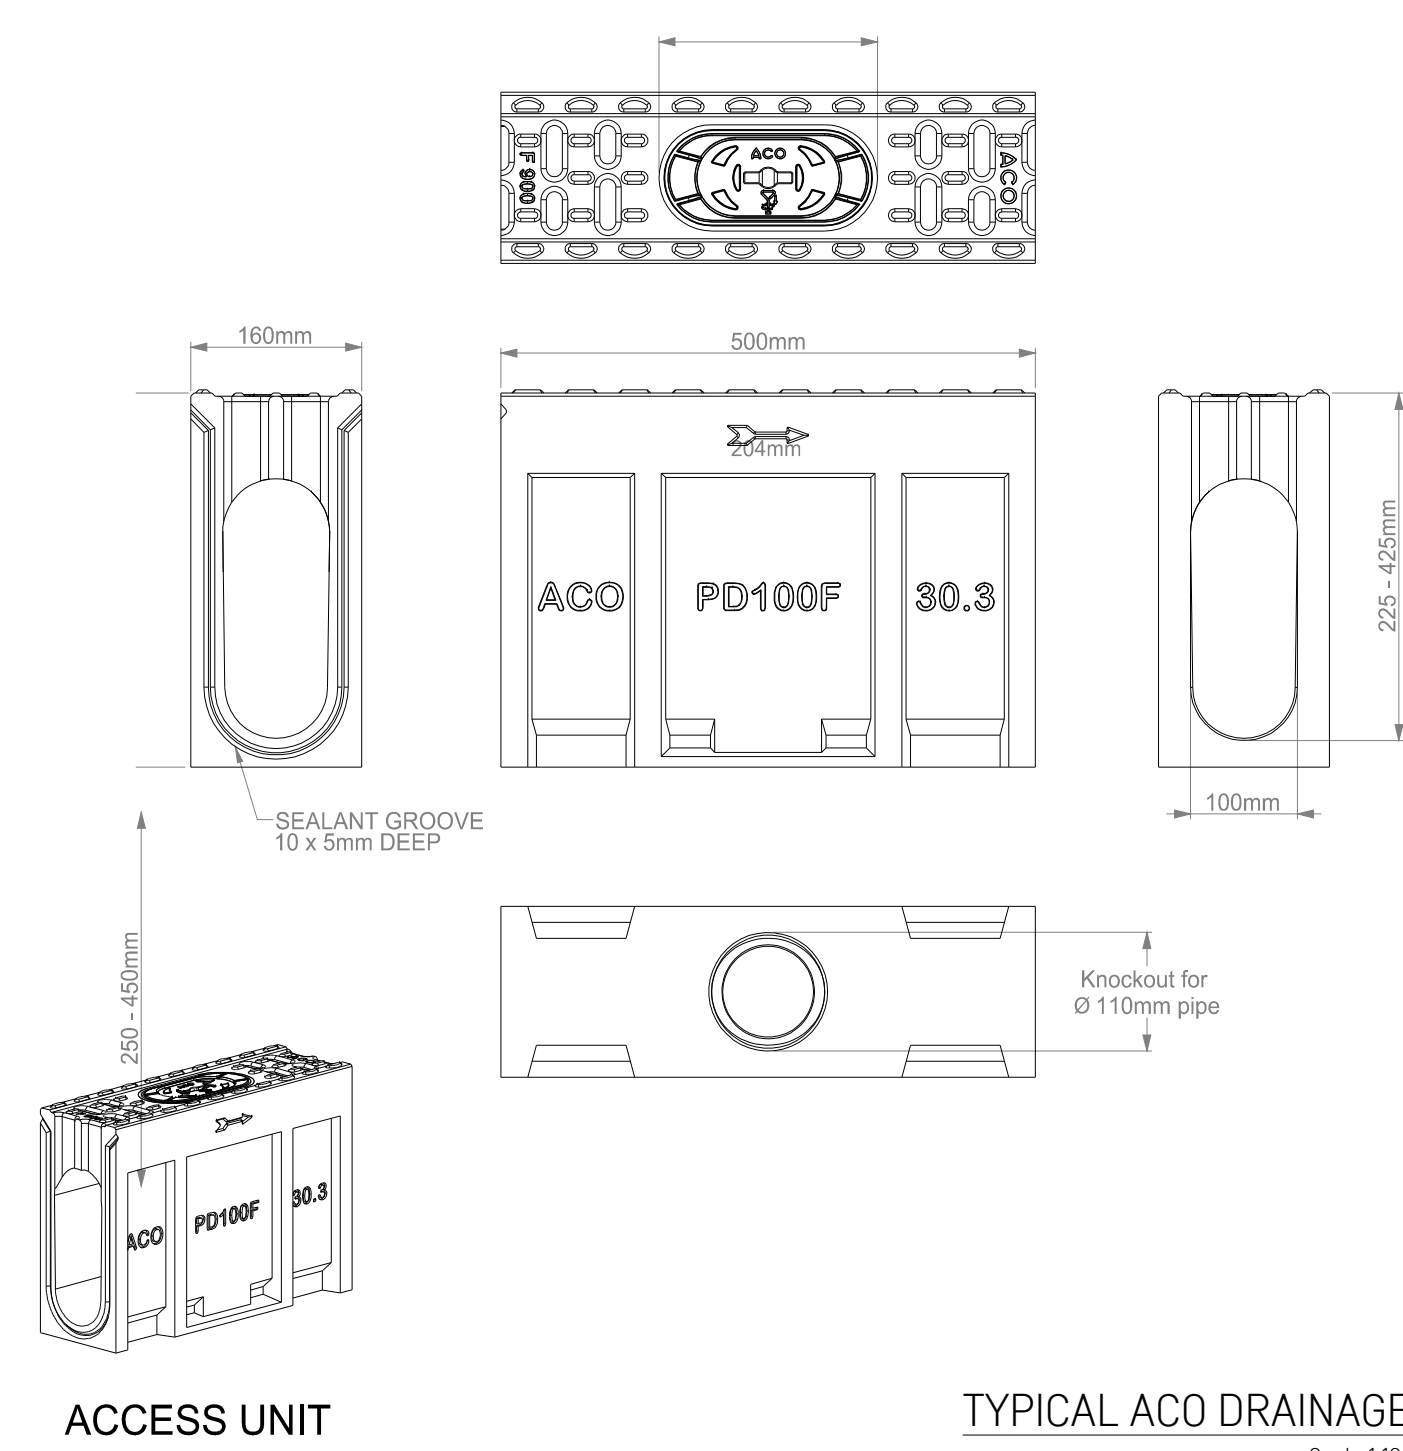

C1	18/04/25	Construction Details	KLC	JS
Rev	Date	Description	By	Check

Copyright: The copyright of this drawing is vested in Schema Engineering Ltd.
To be read in conjunction with all other project related drawings, reports and surveys etc.
It shall not be used without permission by anyone for any purpose.
Do not scale this drawing electronically or manually.
Work to figured dimensions only.
All dimensions are in metres unless stated otherwise.
Do not turn on layers that have been turned off.
Do not thaw layers that have been frozen.

Client	Mr Akshay Barot
Project	The Watling Inn 291 Watling Street, Nuneaton CV11 6BQ
Title	Private Drainage Construction Details Sheet 2
Scale @ A1	As Shown
Status	Construction



Date	Job Number	By	Checked By
April 2025	0425	KLC	JS
Drawing No. C411	Revision C1		