
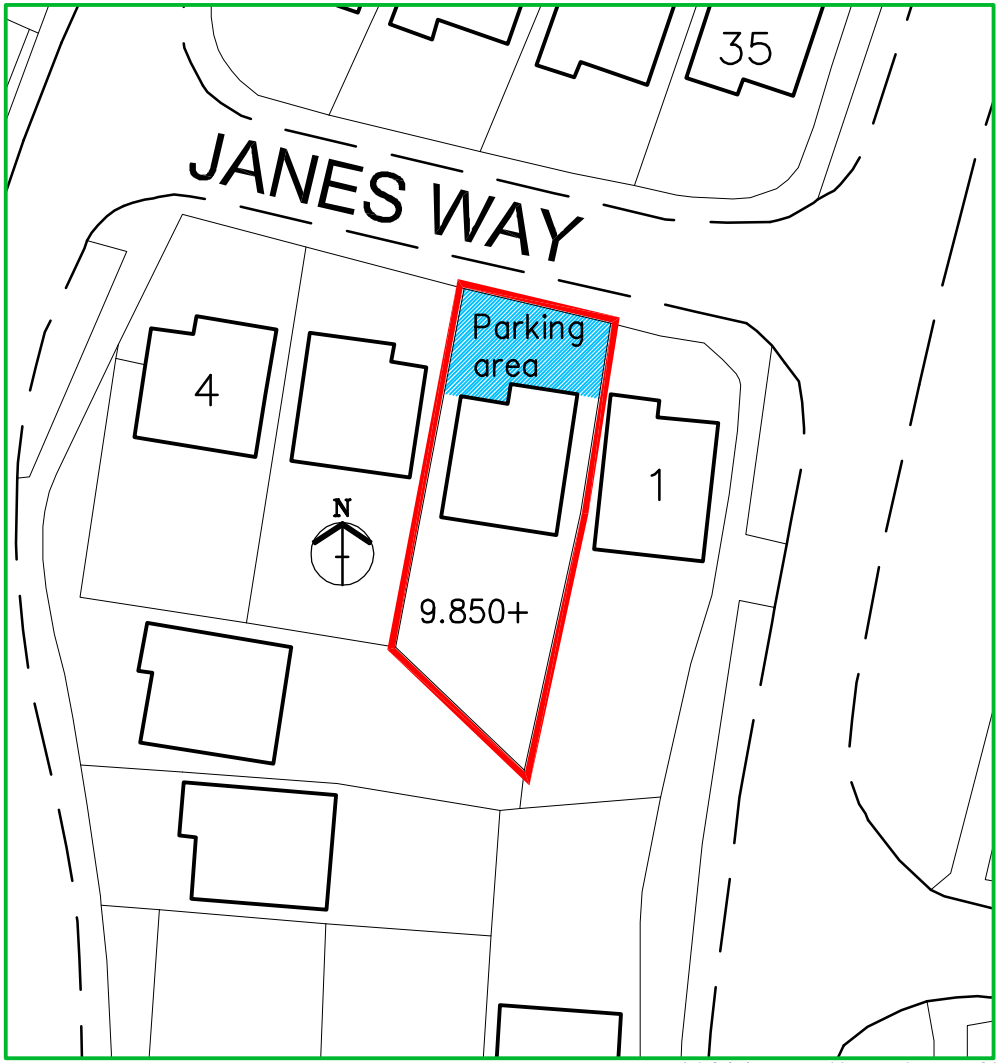


EXISTING BLOCK PLAN

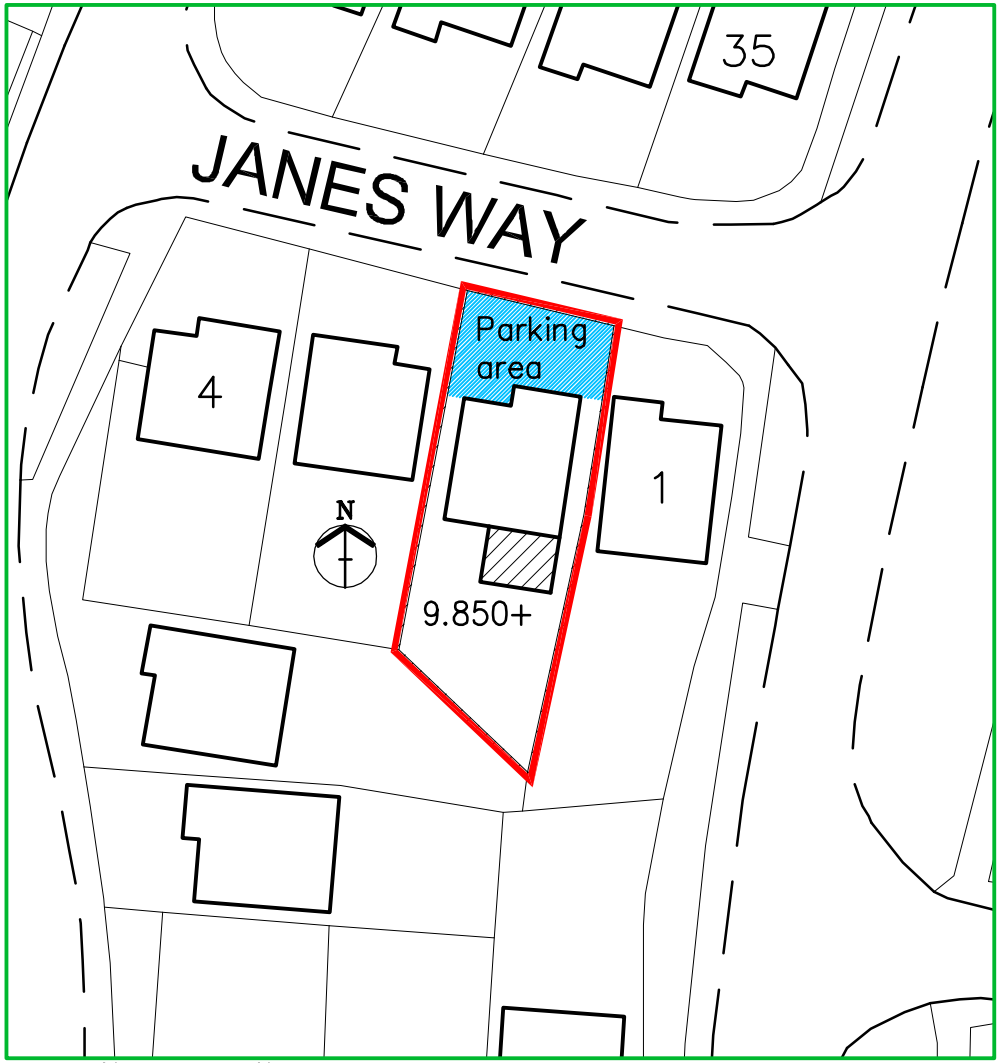

PROPOSED BLOCK PLAN

0 1 2 3 4 5 10 15 20 30 40m

Scale 1:500

CLIENT	Mr & Mrs Linnett
PROJECT	2 JANES WAY MARKFIELD, LEICS., LE67 9SW BLOCK PLANS

A4 Sheet

scale 1:500	drawn JPP	drawing no. 3
job no. 1	date Mar 2010	rev. .

Tel (01530) 242871