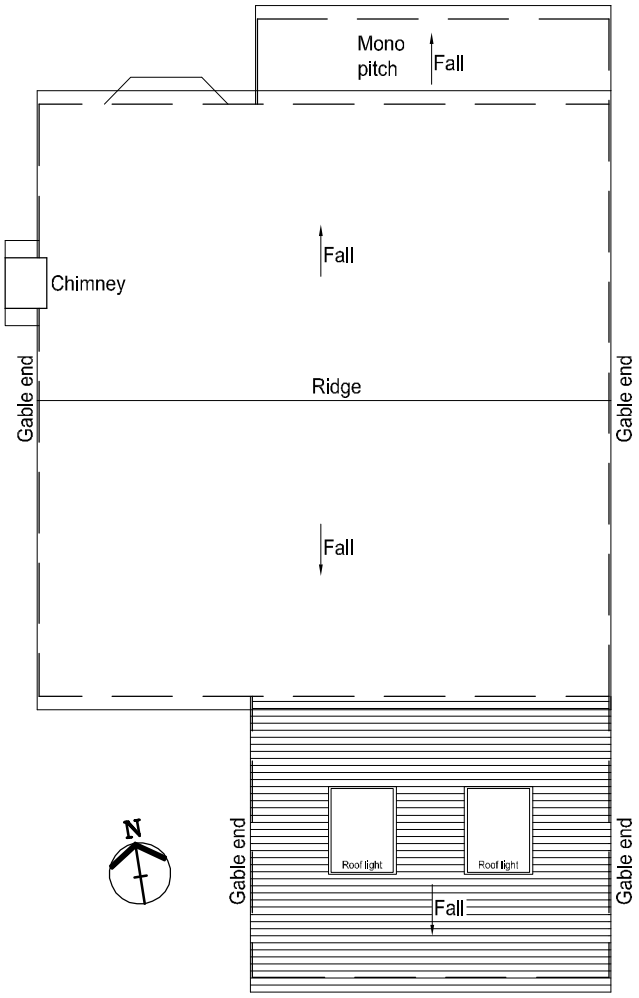


ROOF PLAN (Proposed)
Scale 1:100

0 1 2 3 4 5 6 7 8 9 10

Scale 1:100

...

CLIENT	Mr & Mrs Linnett	A4 Sheet	scale 1:100	drawn JPP	drawing no. 4
PROJECT	2 JANES WAY MARKFIELD, LEICS., LE67 9SW ROOF PLAN (Proposed)		job no. 1	date Mar 2010	rev. .
			Tel (01530) 242871		