

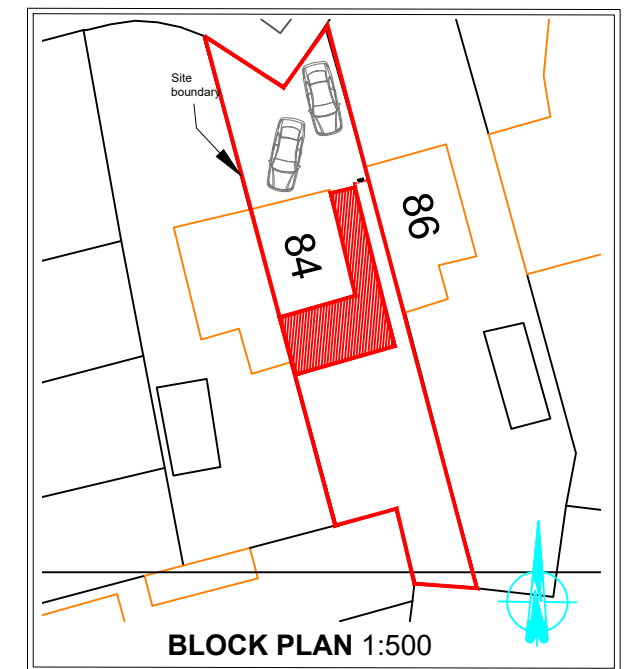
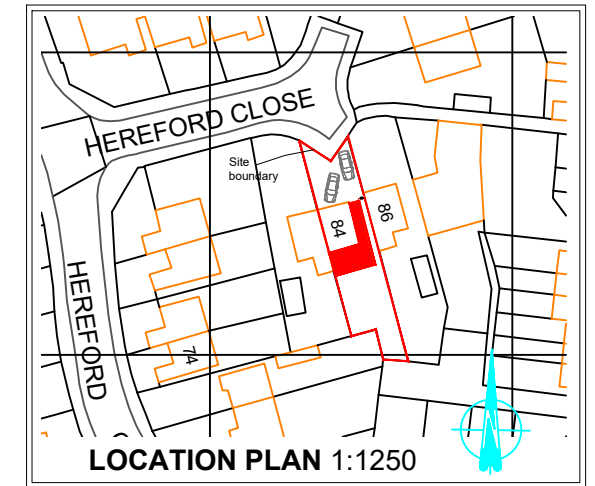
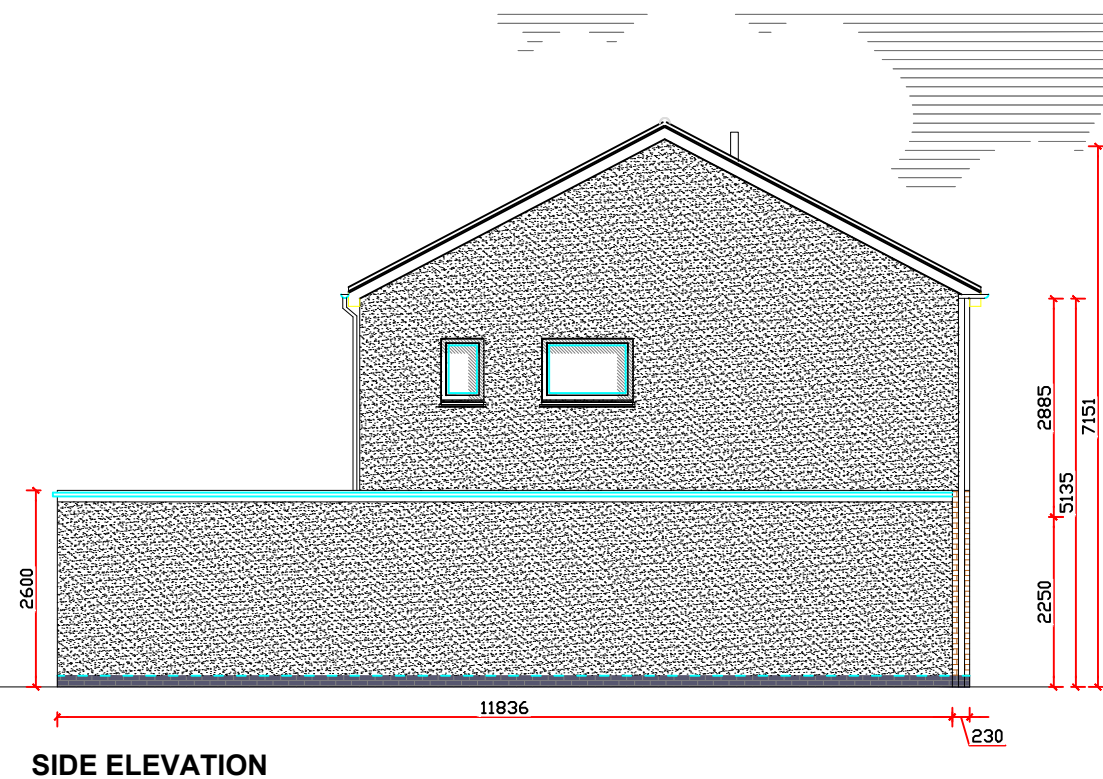
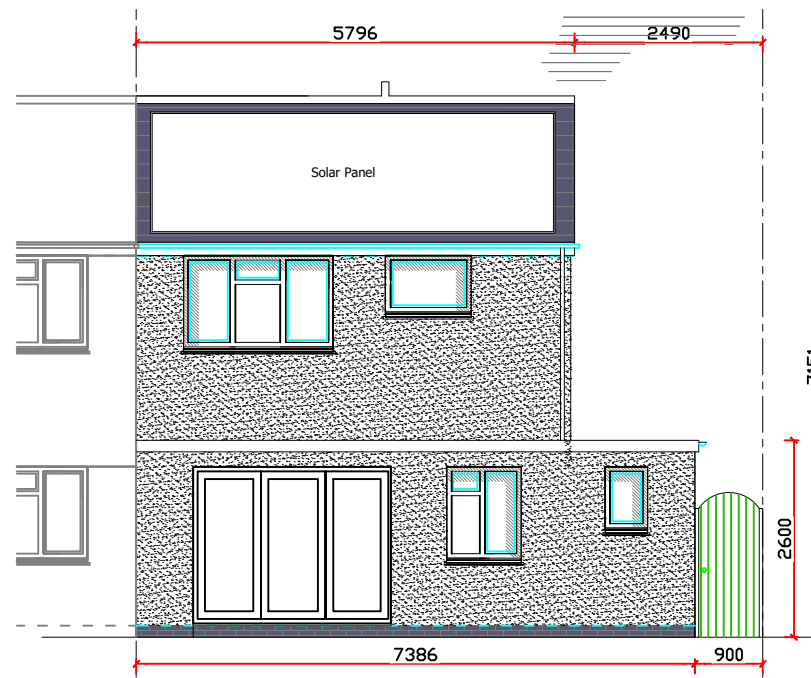


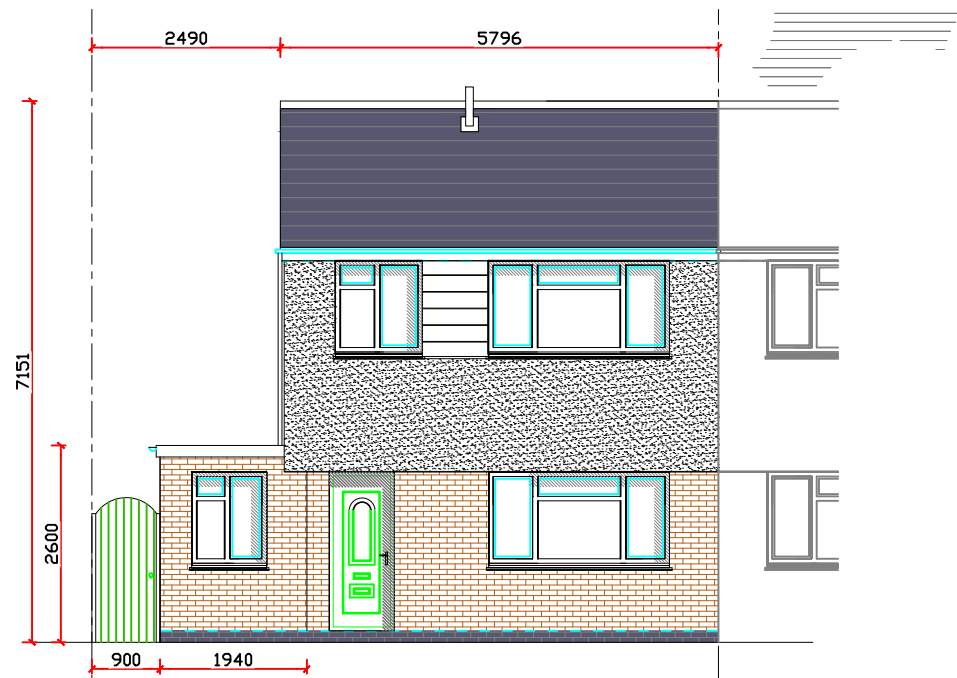

Produced on 20 November 2024 from the Ordnance Survey National Geographic Database
This map shows the area bounded by 443859 296836,444001 296836,444001 296978,443859 296978,443859 296836
Reproduction in whole or part is prohibited without the prior permission of Ordnance Survey.
Crown copyright and database rights 2024 OS 100054135. Supplied by copla ltd

<u>NEW PROPOSED FLOOR</u>		
	<u>AREA</u>	
GROUND	89.1m ²	959.07sq.ft
FIRST	46.3m ²	498.37sq.ft
TOTAL	135.4m ²	1457.44sq.ft

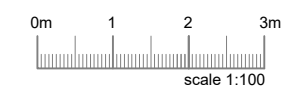

- A Extension Set back from principal elevation
- Client submission

AS PROPOSED ELEVATIONS

CLIENT/COMPANY:
Arnie & Alanna Wheeler
alannakavanagh@hotmail.co.uk

JOB DESCRIPTION:
PROPOSED Side and Rear Single Storey
Extension with associated builders work
84 Hereford Close , Barwell
Leicester, LE9 8HS

SCALE 1:100 @ A3 1:150 @ A3	DATE 17.11.24
---------------------------------------	----------------------

DRAWN BY JTC	DRAWING No: 003 A
------------------------	-----------------------------

ALL DIMENSIONS TO BE CHECKED ON SITE BEFORE CONSTRUCTION.
ANY DISCREPANCIES TO BE DISCUSSED AND AGREED WITH JC PRIOR TO
PROCEEDING.

THIS DRAWING IS THE PROPERTY OF JC AND MUST NOT BE COPIED OR REPRODUCED WITHOUT PRIOR WRITTEN CONSENT.

HEALTH AND SAFETY EXECUTIVE (HSE) WILL NEED TO BE NOTIFIED PRIOR TO COMMENCEMENT OF THE PROJECT