
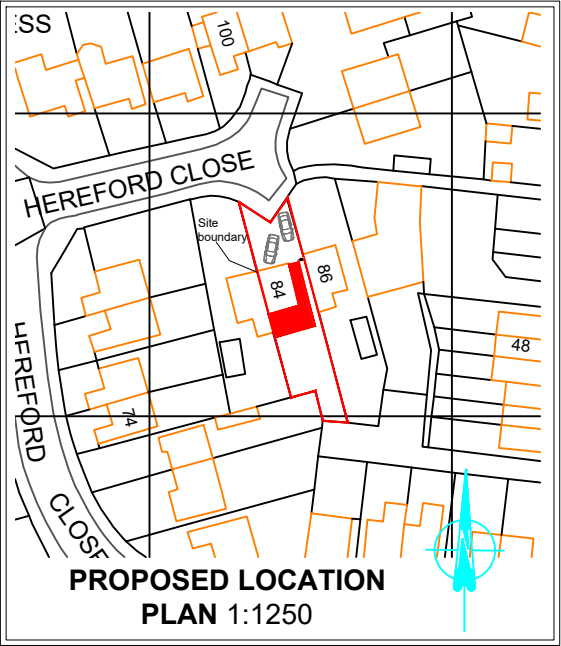
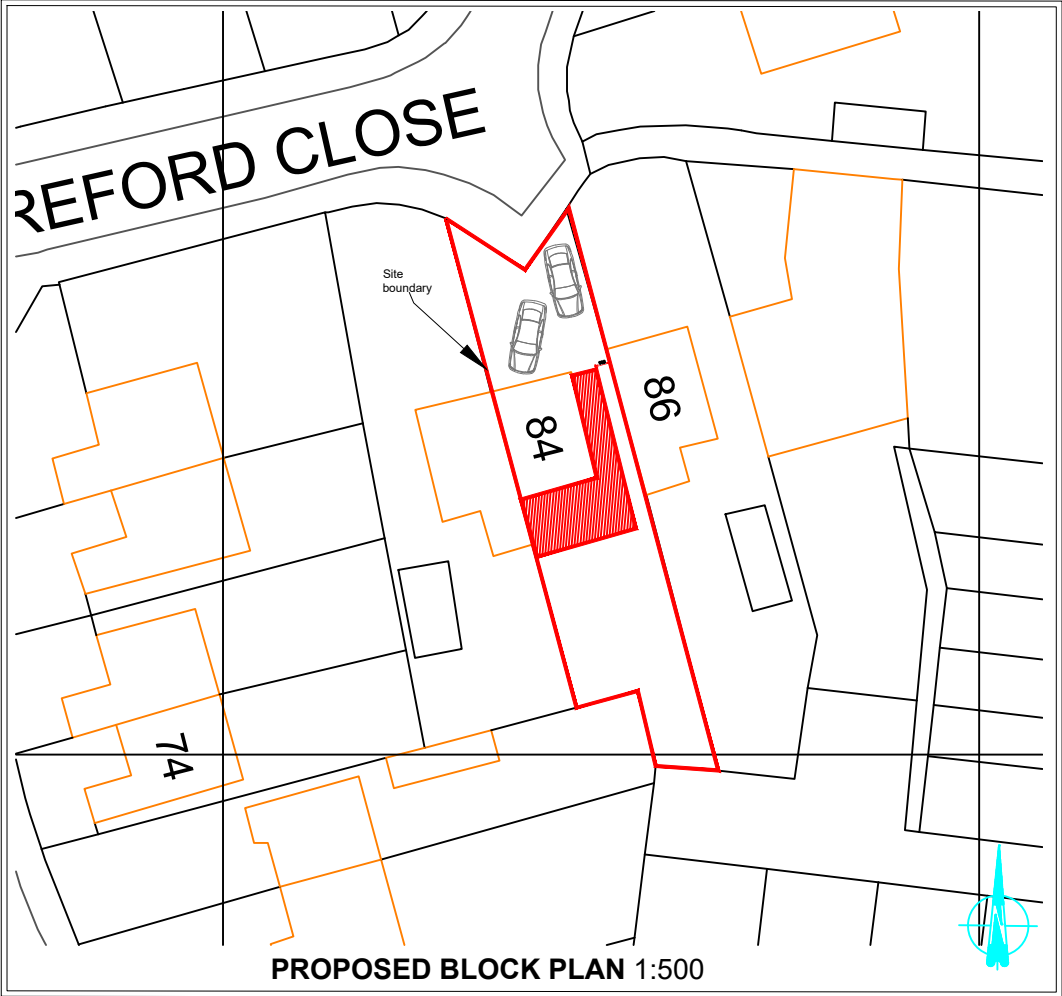
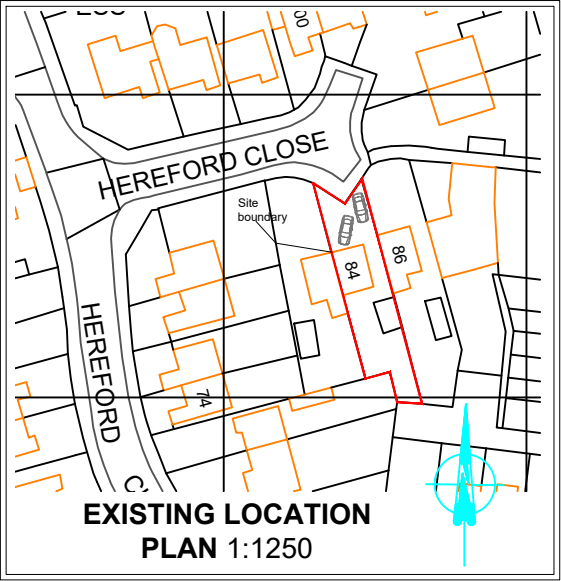


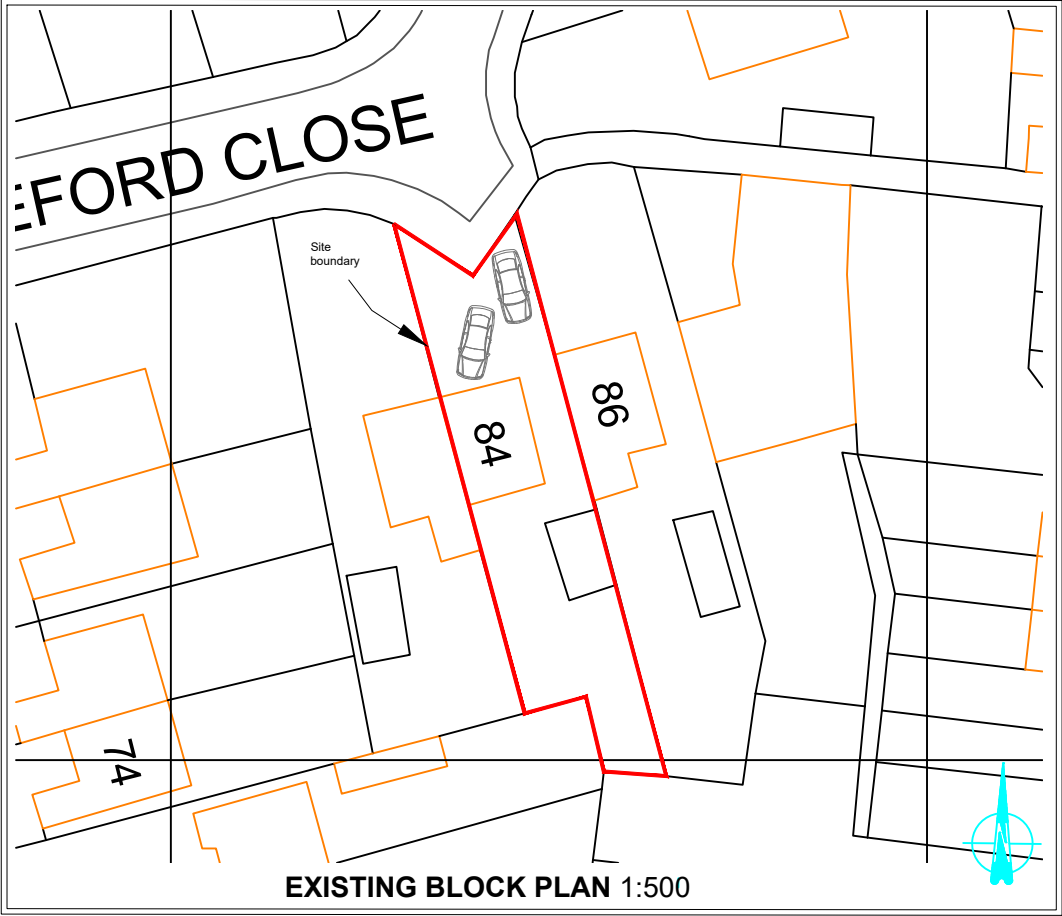

Produced on 20 November 2024 from the Ordnance Survey National Geographic Database and incorporating surveyed revision available at this date.
This map shows the area bounded by 443859 296836,444001 296836,444001 296978,443859 296978,443859 296836
Crown copyright and database rights 2024 OS 100054135. Supplied by copla ltd trading as UKPlanningMaps.com a licensed Ordnance Survey partner (OS 100054135).
Data licence expires 20 November 2025. Unique plan reference: v2f///1117311/1503423

NEW PROPOSED FLOOR AREA		
GROUND	89.1m ²	959.07sq.ft
FIRST	46.3m ²	498.37sq.ft
TOTAL	135.4m ²	1457.44sq.ft

- A Extension Set back from principal elevation
- Client submission

BLOCK & LOCATION PLAN

CLIENT/COMPANY: Arnie & Alanna Wheeler alannakavanagh@hotmail.co.uk	
JOB DESCRIPTION: PROPOSED Side and Rear Single Storey Extension with associated builders work 84 Hereford Close , Barwell Leicester, LE9 8HS	
SCALE 1:1250 @ A3 1:500 @ A3	DATE 17.11.24
DRAWN BY JTC	DRAWING No: 004A
ALL DIMENSIONS TO BE CHECKED ON SITE BEFORE CONSTRUCTION ANY DISCREPANCIES TO BE DISCUSSED AND AGREED WITH JC PRIOR TO PROCEEDING.	
THIS DRAWING IS THE PROPERTY OF JC AND MUST NOT BE COPIED OR REPRODUCED WITHOUT PRIOR WRITTEN CONSENT.	
HEALTH AND SAFETY EXECUTIVE (HSE) WILL NEED TO BE NOTIFIED PRIOR TO COMMENCEMENT OF THE PROJECT	