




XTG NORTH FACING ELEVATION

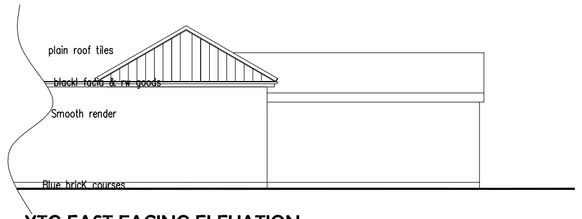


XTG EAST FACING ELEVATION

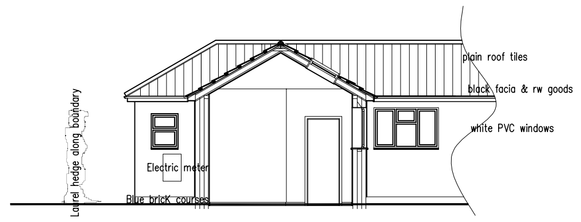


PROPOSED NORTH FACING ELEVATION

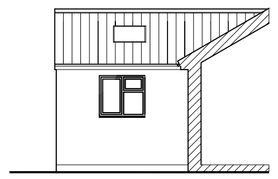


PROPOSED WEST FACING ELEVATION

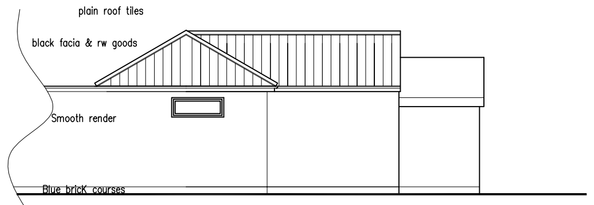


PROPOSED EAST FACING ELEVATION

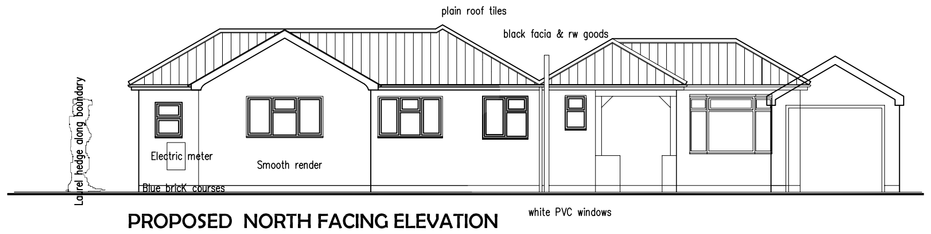


PROPOSED NORTH FACING ELEVATION

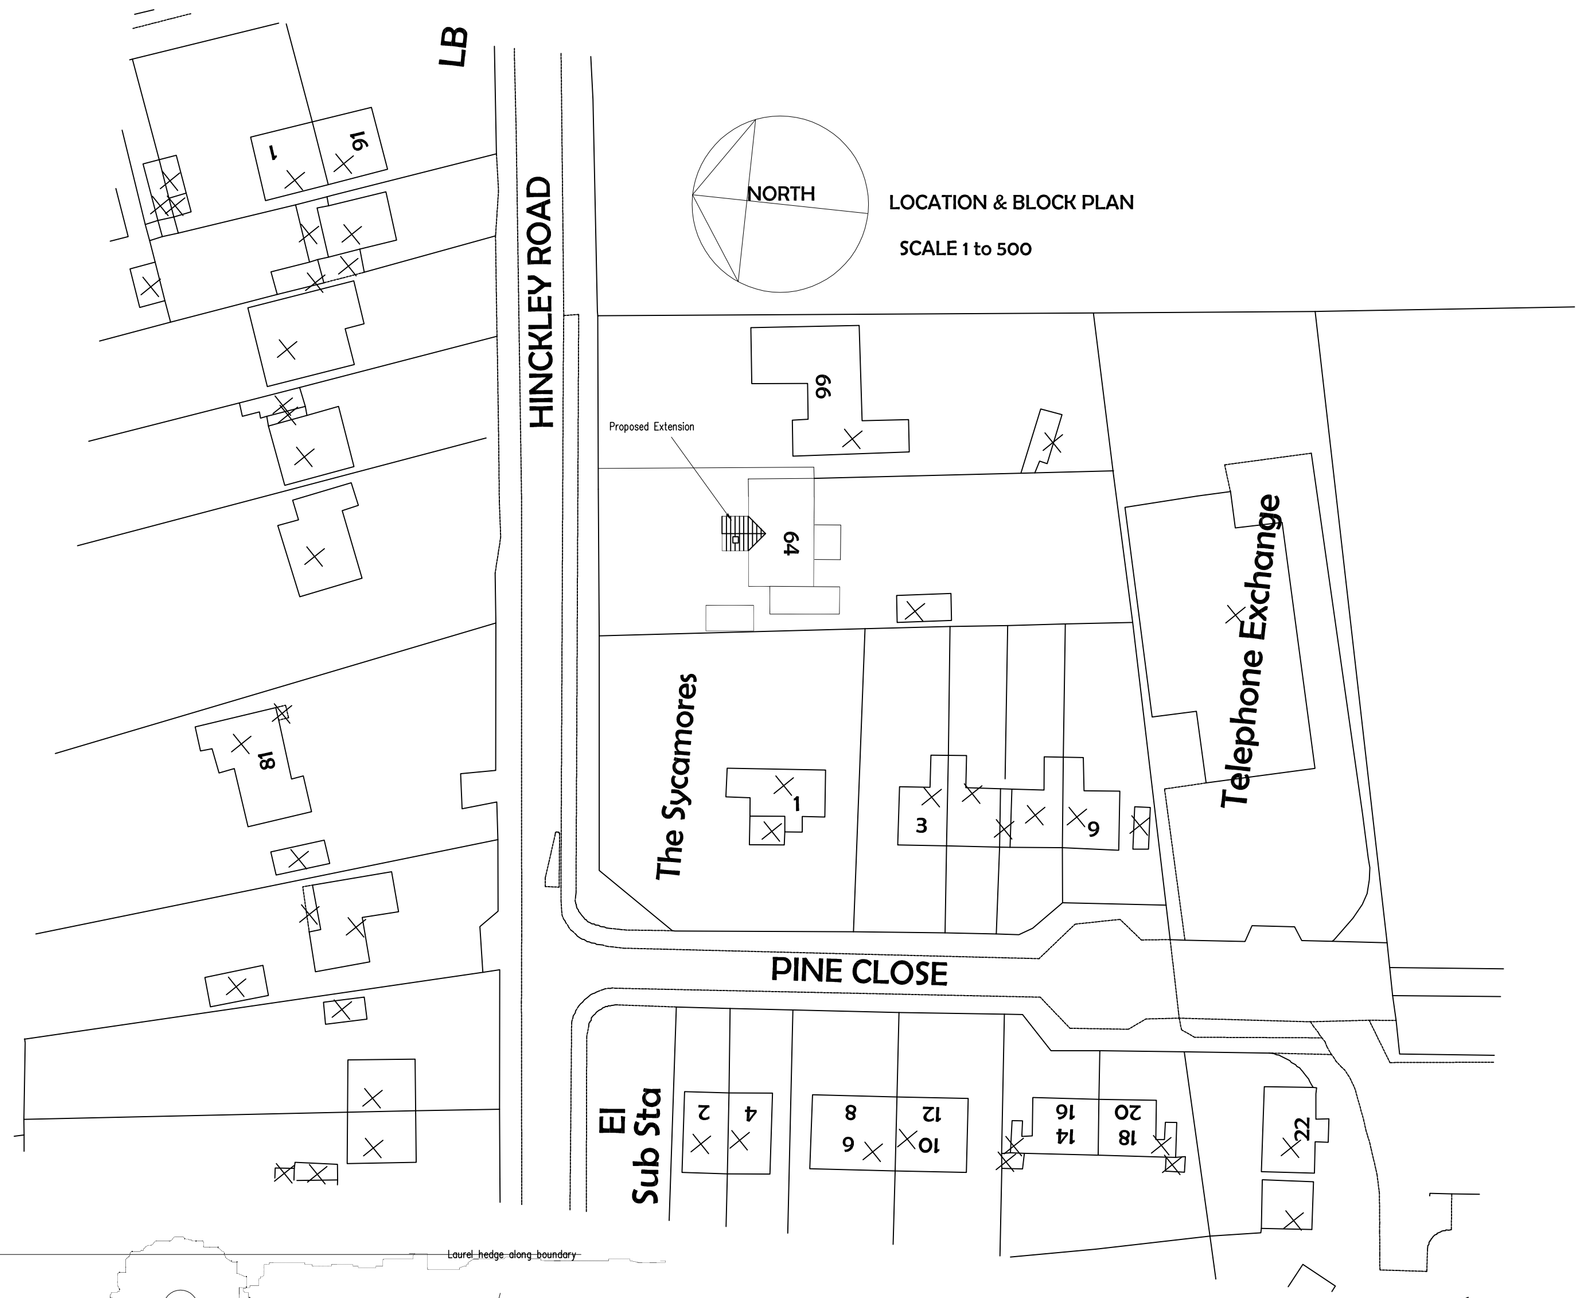

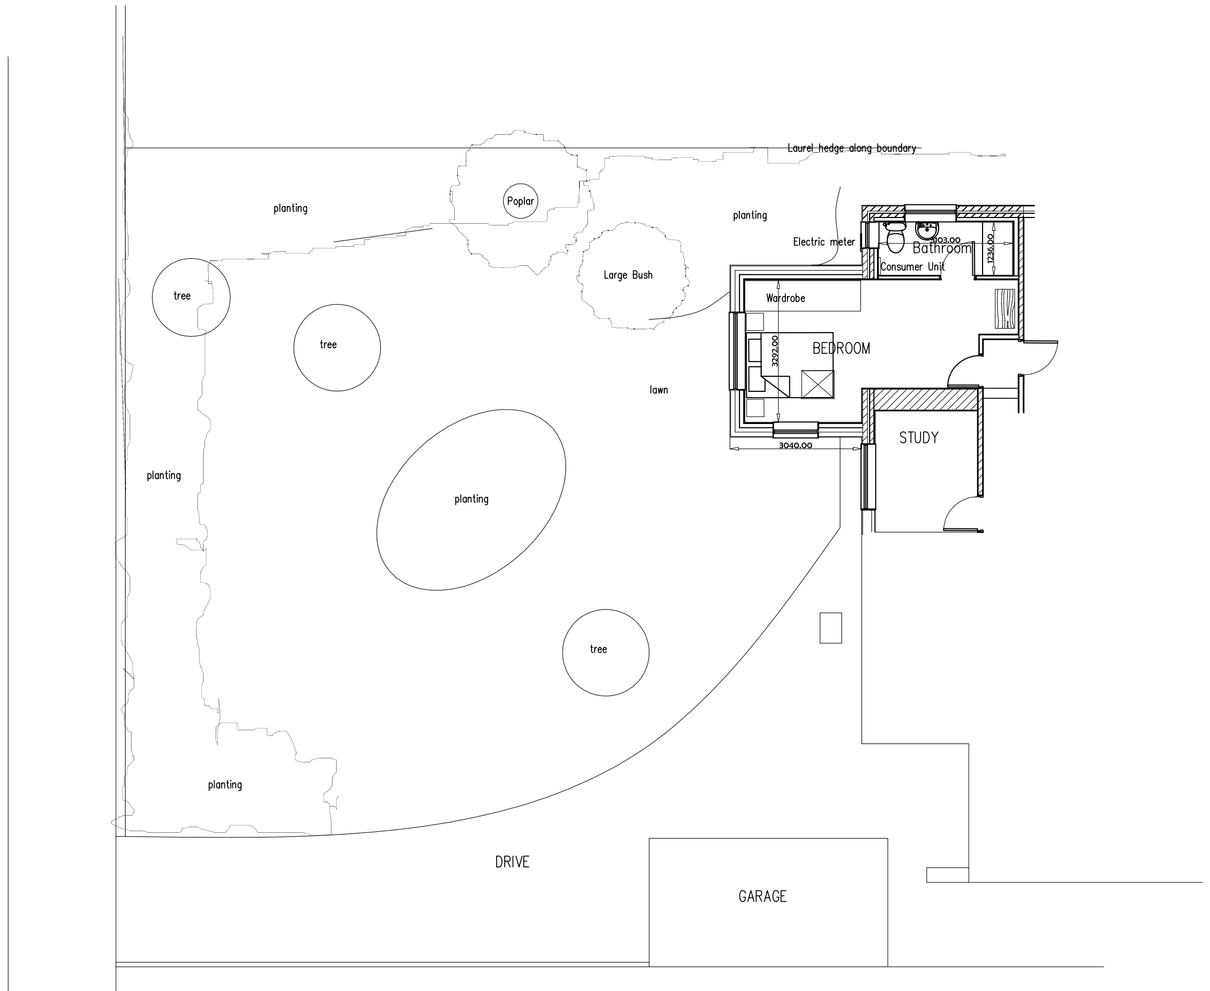

PROPOSED PART GROUND FLOOR & SITE LAYOUT

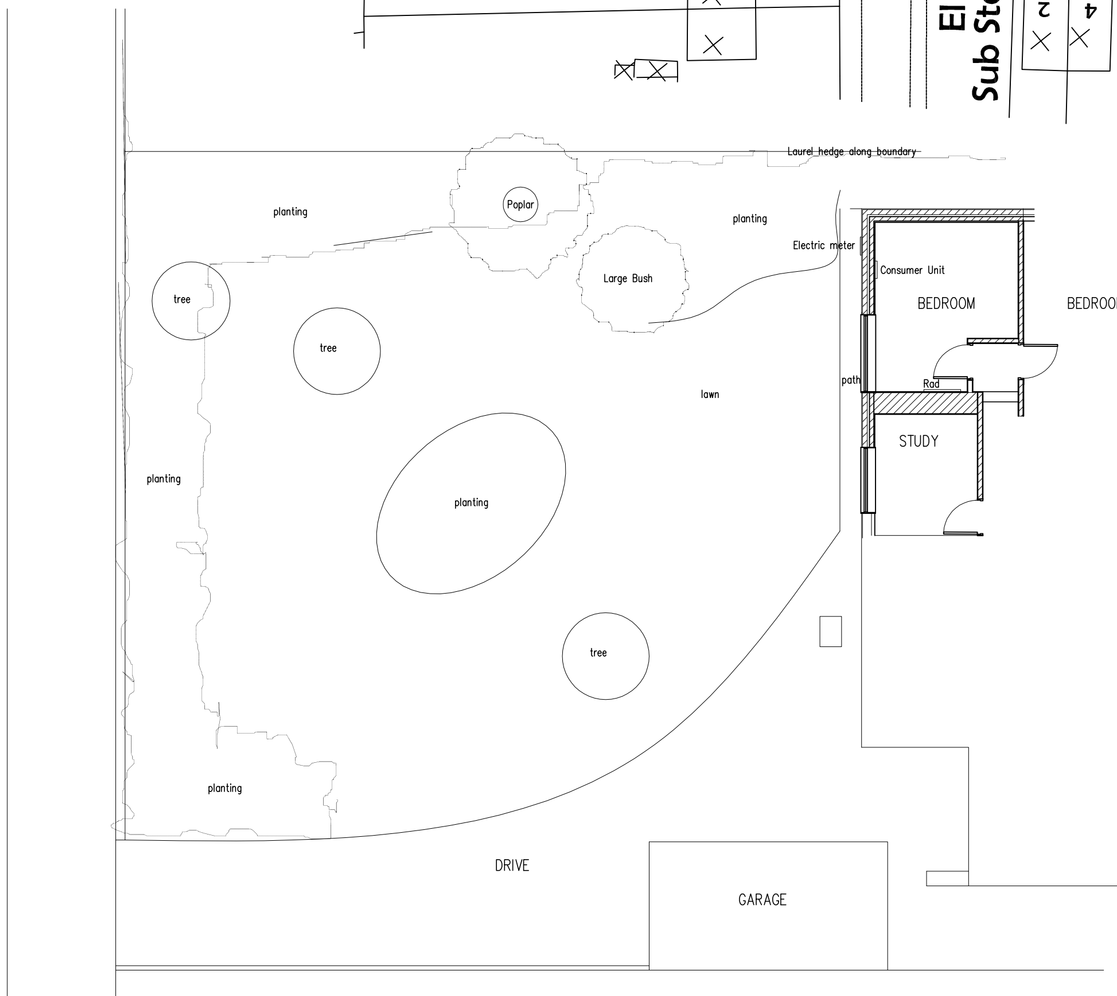

XTG PART GROUND FLOOR & SITE LAYOUT

Stewart G Anderson Dip Arch (Leics) RIBA
The Rowans, 28 Wykin Lane,Stoke Golding,
Nuneaton, Warwickshire, CV13 6 HN.
Telephone 01455 212733
Mobile 07894986449
Email s754art@aol.com

Stewart G Anderson
Dip. Arch (Leics) RIBA
consulting architect

Client
Mrs H Smith & Mr G Ford

Job Title
PROPOSED ALTERATIONS & EXTENTIONS TO 64 HINCKLEY ROAD STOKE GOLDING CV13 6DZ

Drawing Title
SCHEME PROPOSALS PLANS & ELEVATIONS

Drawing Number
2008 / 008 / 01B

Scale
1 / 100 @ A1

Date
11th JUNE 2008

Drawn
SGA

Do not scale.Contractors must check all dimensions on site before preparing production drawings or commencing any work. This drawing and its designs is the copy right of S.Anderson Consulting Architect and may not be reproduced in any form whatsoever without his prior written consent.

Drawing Revisions
Rev A Drawing developed for planning application 1.09.2008
Rev B East facing elevation corrected 2.09.2008