

Front Elevation




Side Elevation


DEVELOPMENT SERVICES
26 AUG 2008
RECEIVED



Rear Elevation

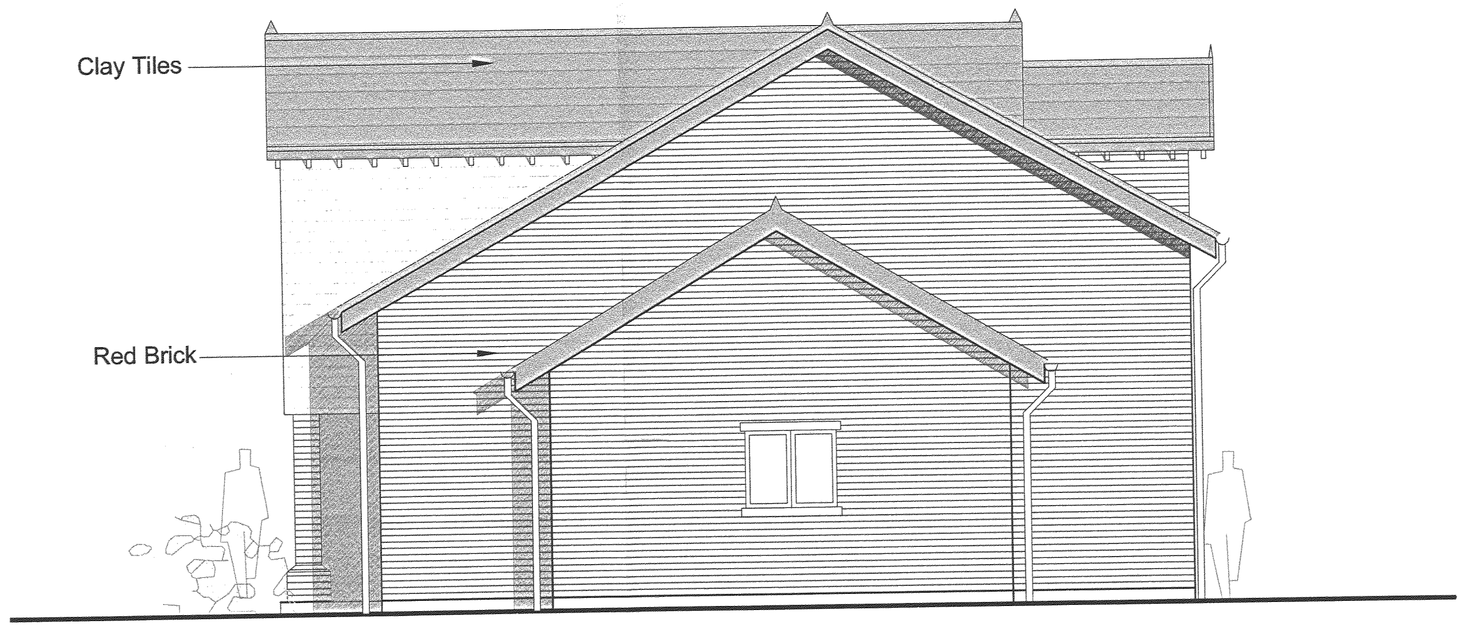

Side Elevation

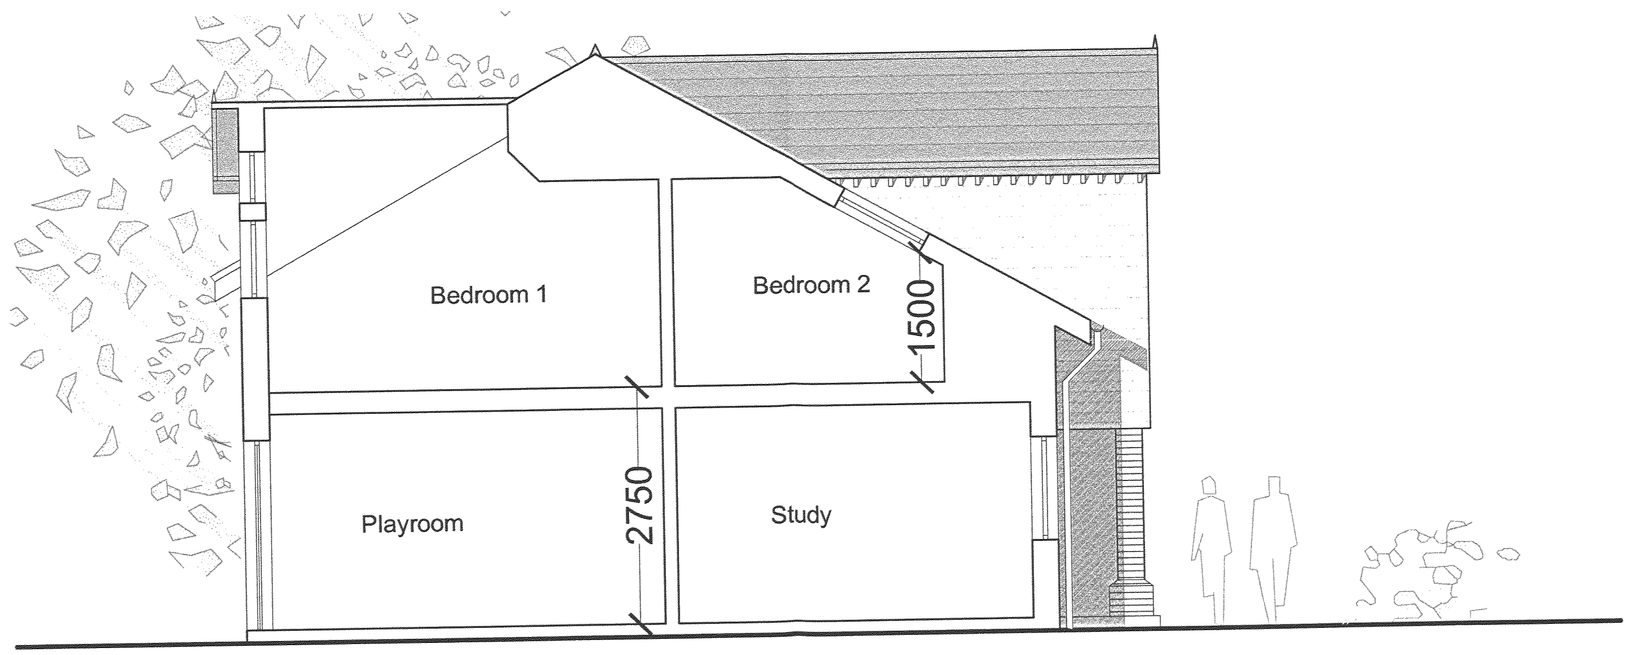

Section 'AA'

nicol thomas

Revision	Date	Details

nicol thomas
architects project managers construction cost consultants CDM coordinators
Registered in England and Wales. Reg No. 2749610
Quality assured to BS EN ISO 9001:2000 (Lloyds Register LRQA)

Suite 108, 1st Floor, Fort Dunlop, Fort Parkway, Birmingham B24 9FD
(Registered Office) t 0121 382 7992 f 0121 382 8836 e birmingham@nicolthomas.com

Associates

Do not scale from this drawing. All dimensions must be checked and verified before preparing production drawings or commencing works. This drawing and its design is the copyright of Nicol Thomas Ltd and may not be reproduced in any form whatsoever without their prior express written consent.

Client:	Mr & Mrs Beaumont			
Job:	Proposed New House			
Drawing title:	The Orchard, Main St, Botcheston			
Drawing Number: (Job number)	B4722	SK	04	Revision:
Scale:	1:50			
Date:	May 08			
Drawn by/ checked by:	pw/ jh			