DEVELOPMENT
SERVICES


2 8 AUG 2008

RECEIVED



FRONT
ELEVATION

REAR
ELEVATION

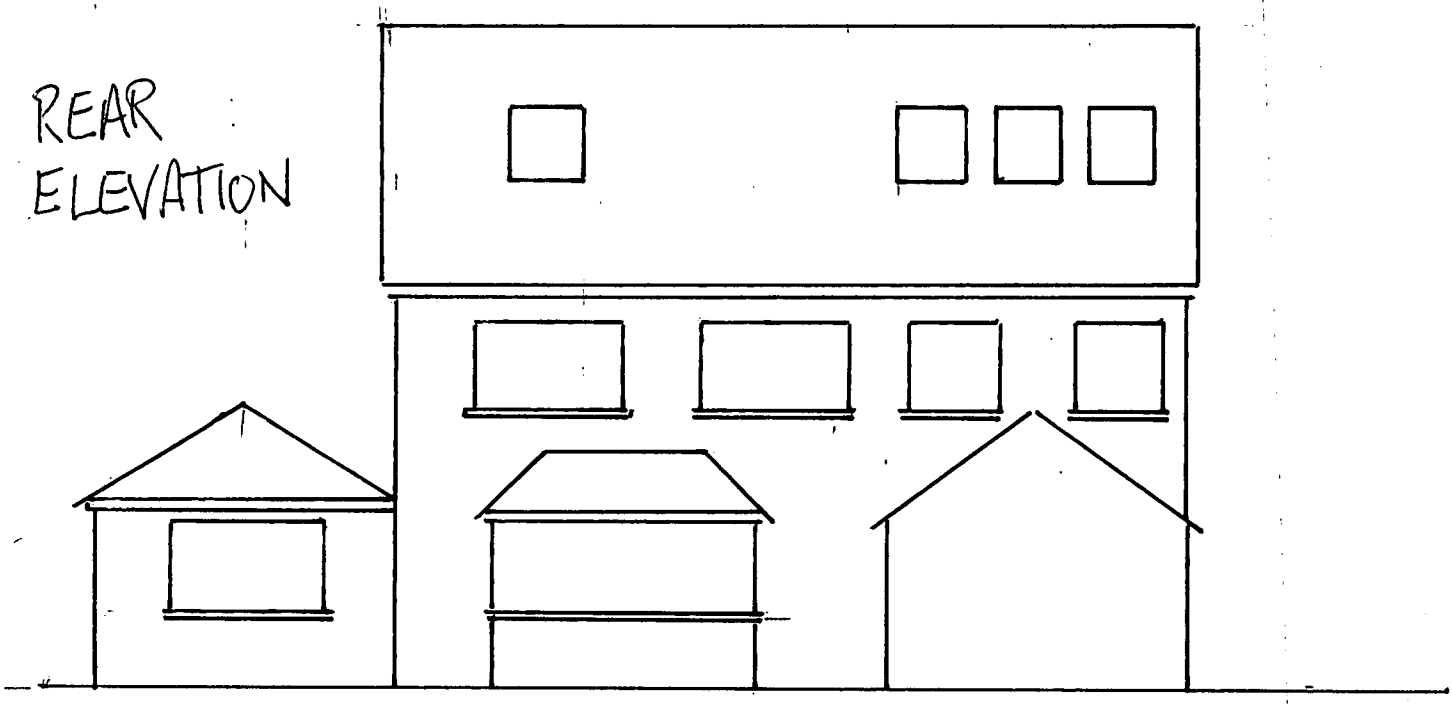

SCALE 1:100