UNIT 2, 40 HIGH STREET, EARL SHILTON

FLOOR LAYOUT - PROPOSED

SCALE: 1:100

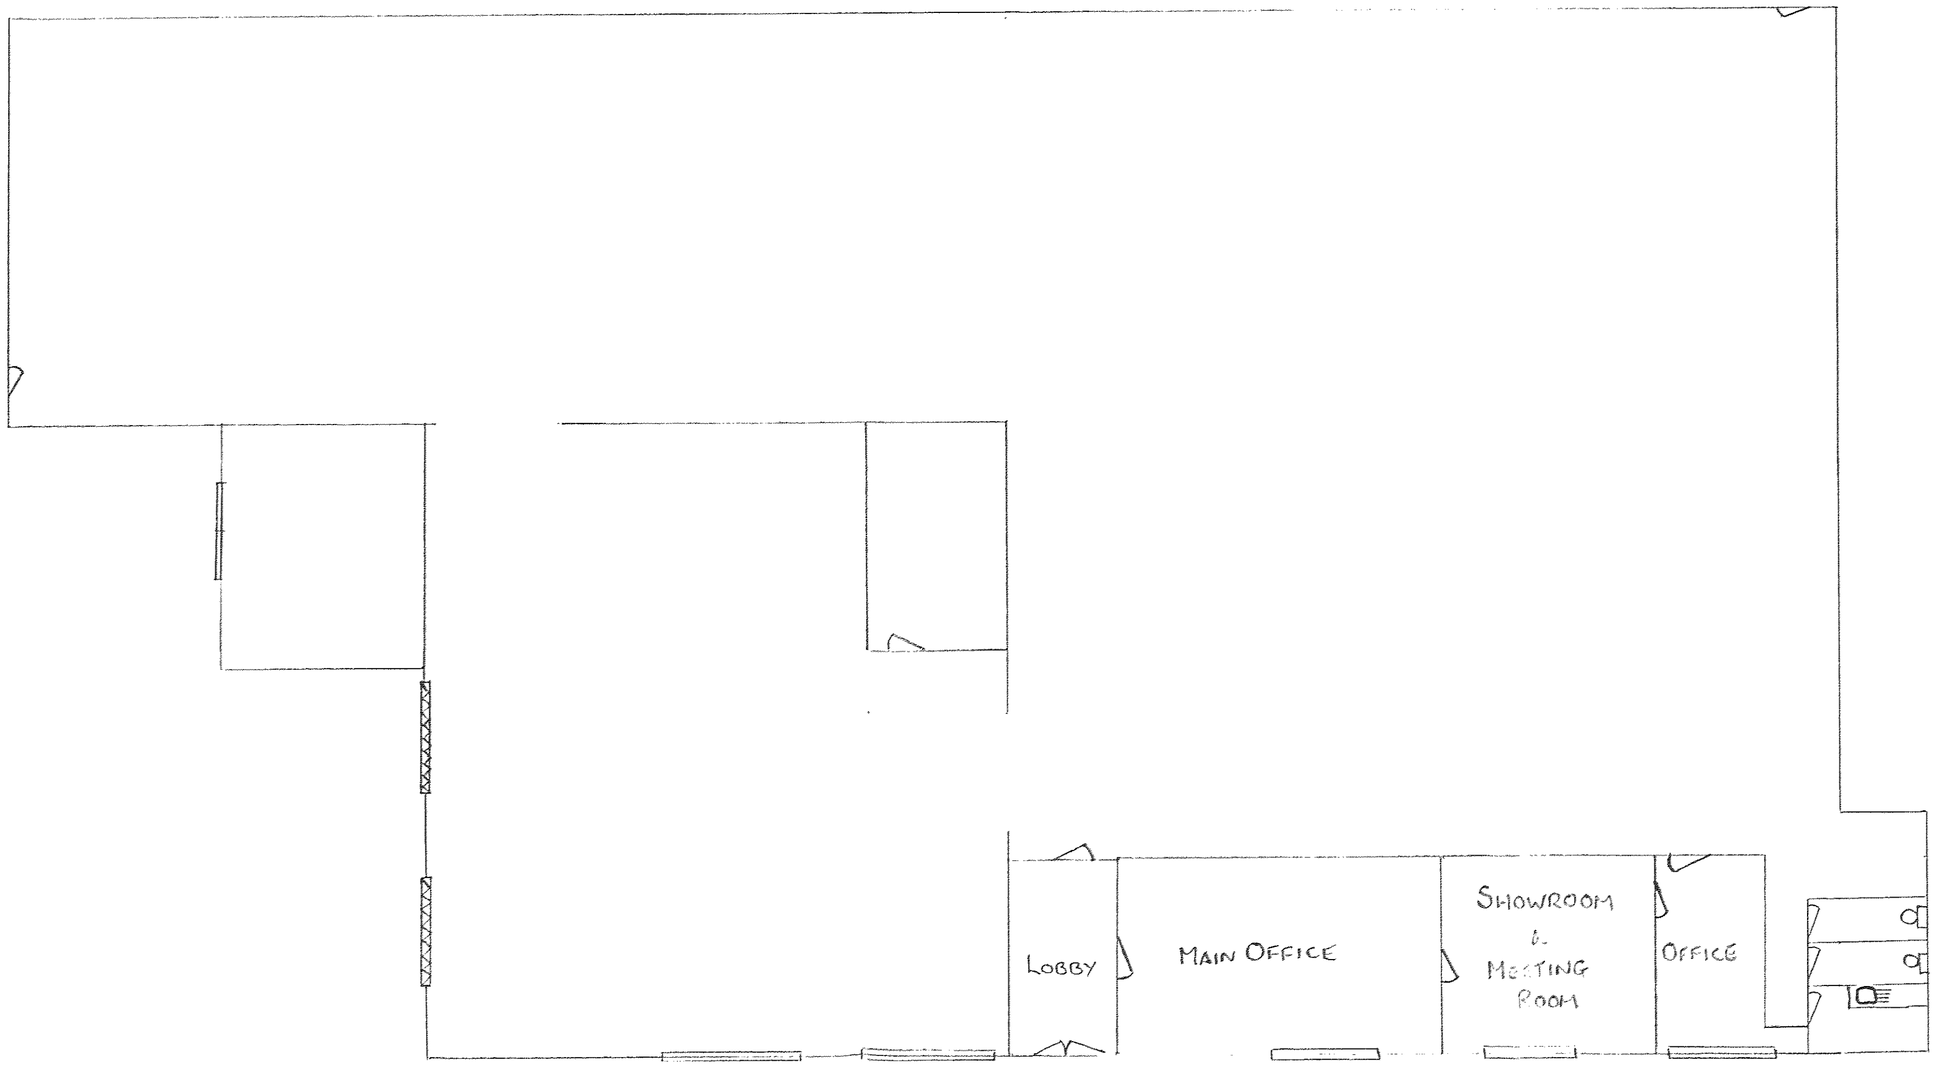

DEVELOPMENT SERVICES
- 5 NOV 2007
RECEIVED