
THIS DRAWING IS COPYRIGHT DIMENSIONS ARE NOT TO BE SCALED FROM THIS DRAWING
ELECTRONIC DATA IS NOT TO BE AMENDED/DELETED WITHOUT ISHERWOOD McCANN PERMISSION
ALL FIXINGS, TO BE DESIGNED BY APPROPRIATE SPECIALIST SUB-CONTRACTOR
DETAIL DRAWINGS AT LARGER SCALE TAKE PRECEDENCE OVER GENERAL ARRANGEMENT DRAWINGS

A	02/10/07	APD	SITE ENTRANCE AMMENDED AS PER BWB DRAWING NTT/233/101T - P2
B	02/11/07	APD	WINDOW RELOCATED FROM SEMI-DETATCHED UNIT ON STREET SCENE E-E
C	13/11/07	SKM	DUMMY WINDOW TO PLOT 2 & CHIMNEY TO PLOT 1 & 2

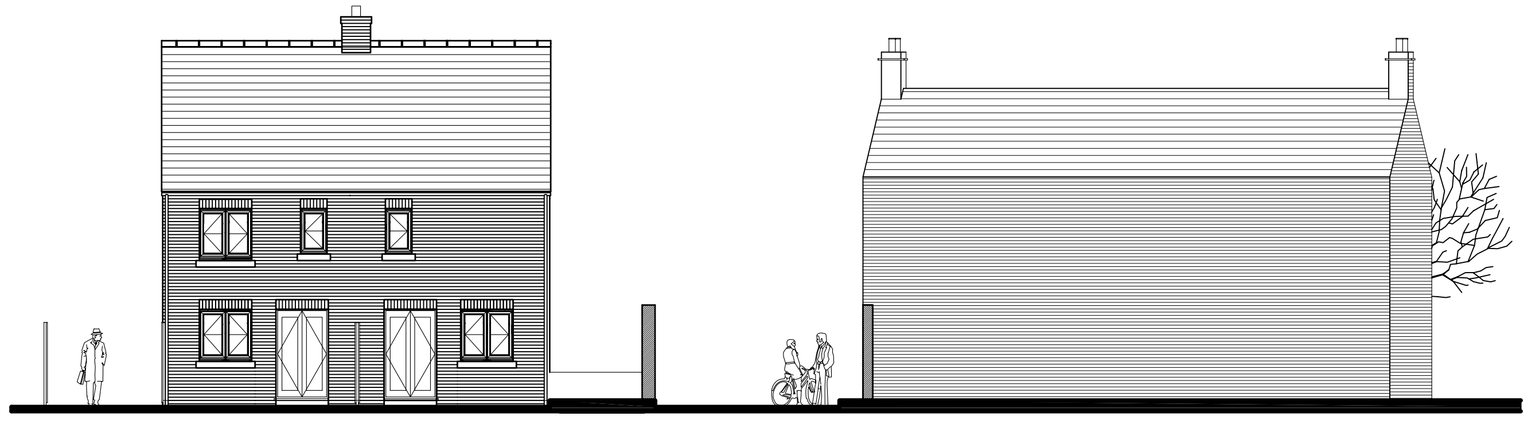

STREET SCENE D-D
Scale 1:100



STREET SCENE E-E



STREET SCENE KEY
Scale 1:500

Rose Park, Lutterworth Road, Blaby, Leicester, LE8 4DP
t: 0116 278 1200, f: 0116 278 4488
e: enquiries@ishmcc.com, w: www.ishmcc.com

ISHERWOOD McCANN
ARCHITECTS
Urban Design
Town Planning Consultants
Building Surveyors

PROJECT: MR R. SHERRING PROPOSED RESIDENTIAL DEVELOPMENT KEATS LANE, EARL SHILTON PR STREET SCENES AND KEY	SCALE: 1:100 / 1:500 @ A1	DRAWN: APD	CHECKED: SKM
	DATE: 20/11/06	STATUS: PLANNING	
	DRAWING No.: 24068-PL07		REVISION: C