


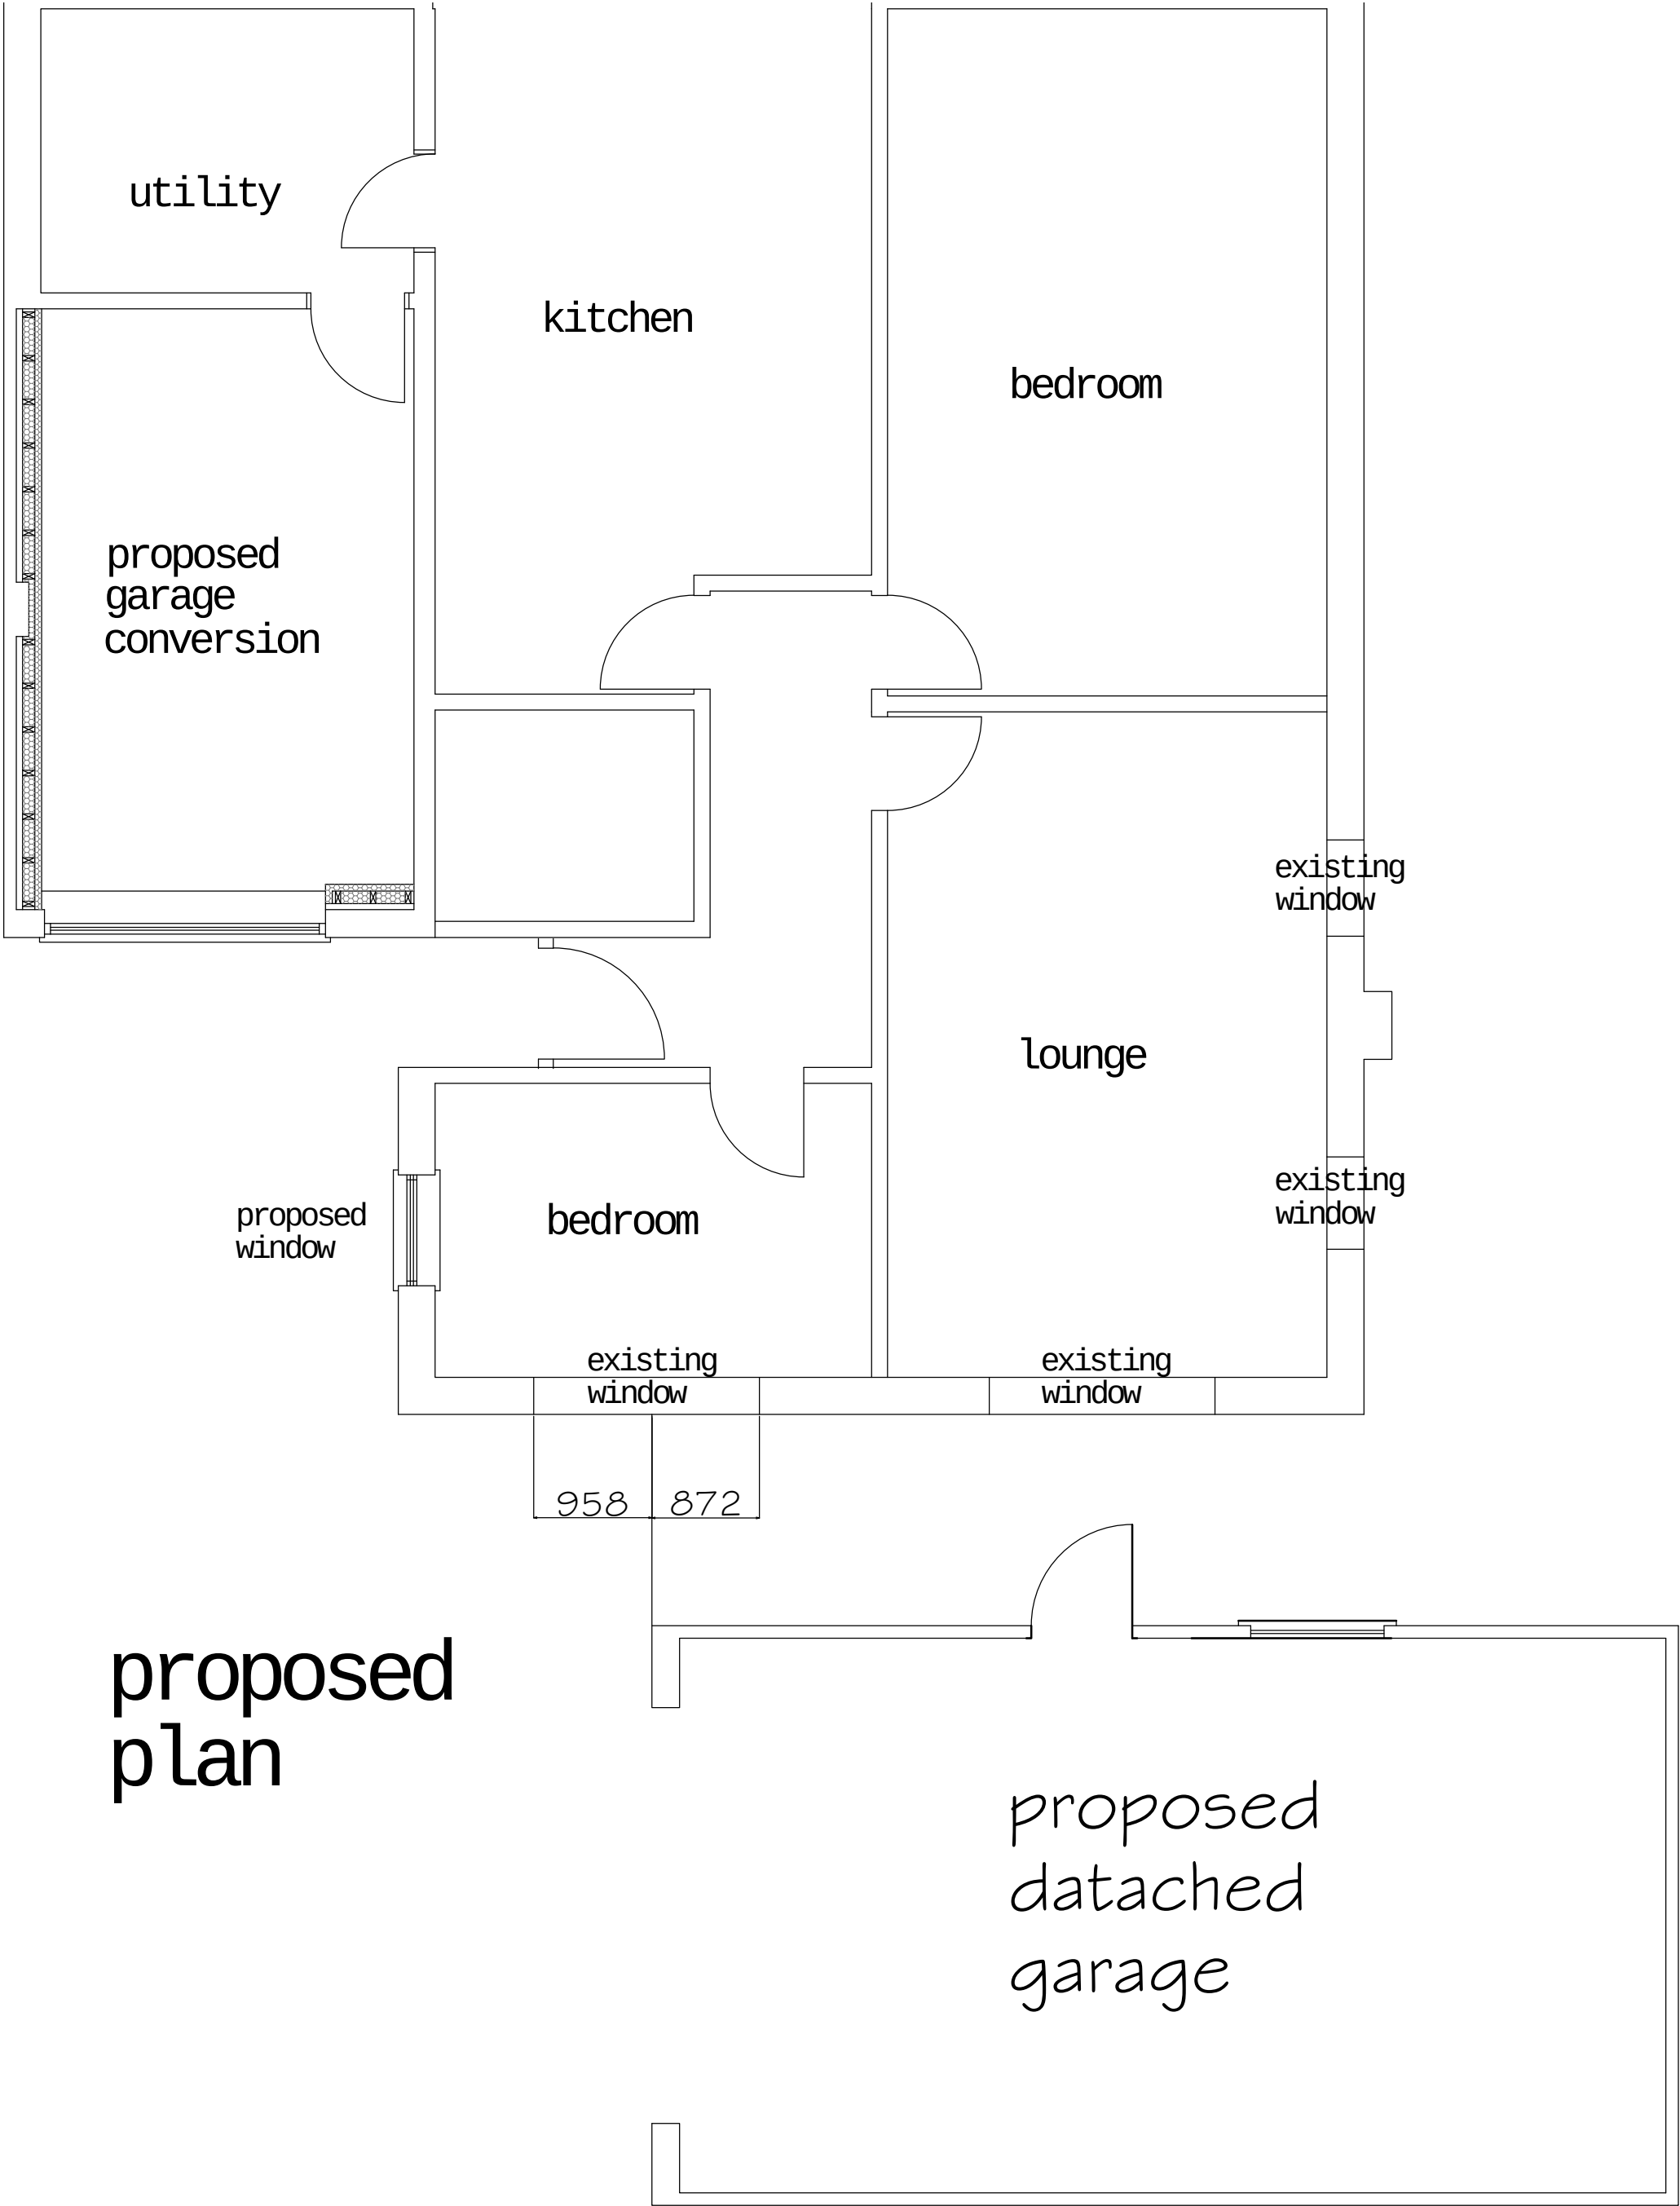

Garage and Garage Conversion
4 May Meadow Close
Barlestone
For Mr & Mrs J Fisher

Scale
1:50&1:100
October 2025
Number 25/012/02B