


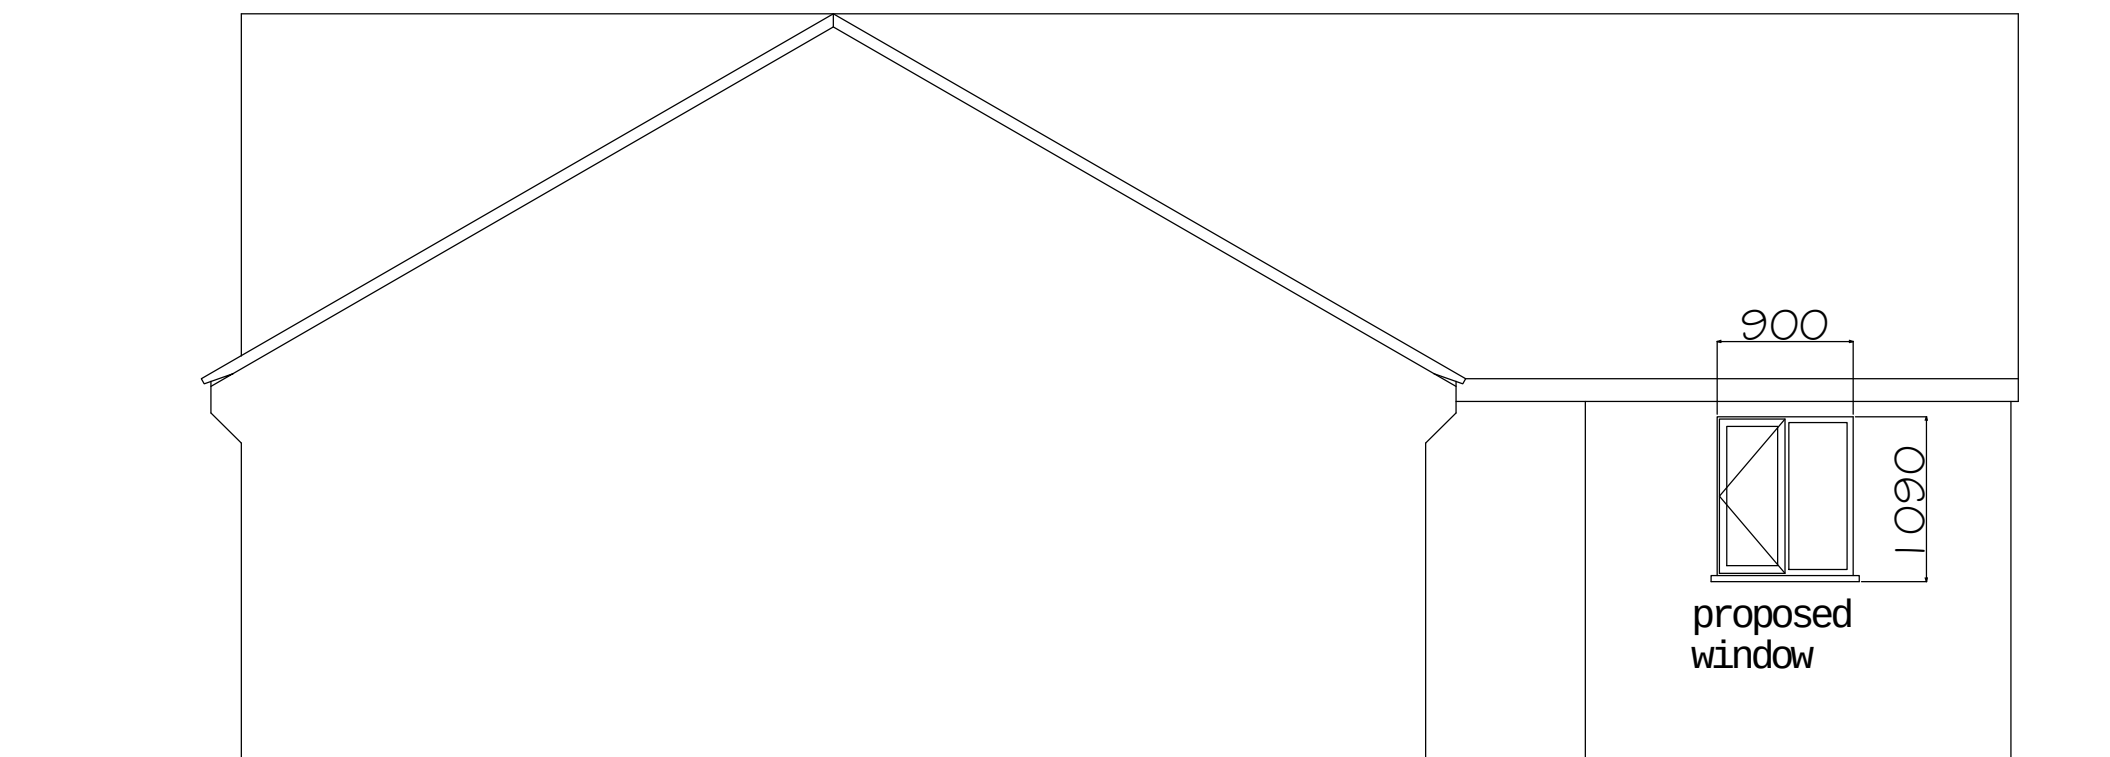

proposed side elevation bungalow

Garage and Garage Conversion
4 May Meadow Close
Barlestone
For Mr & Mrs J Fisher

Scale
1:50
October 2025
Number 25/012/05