
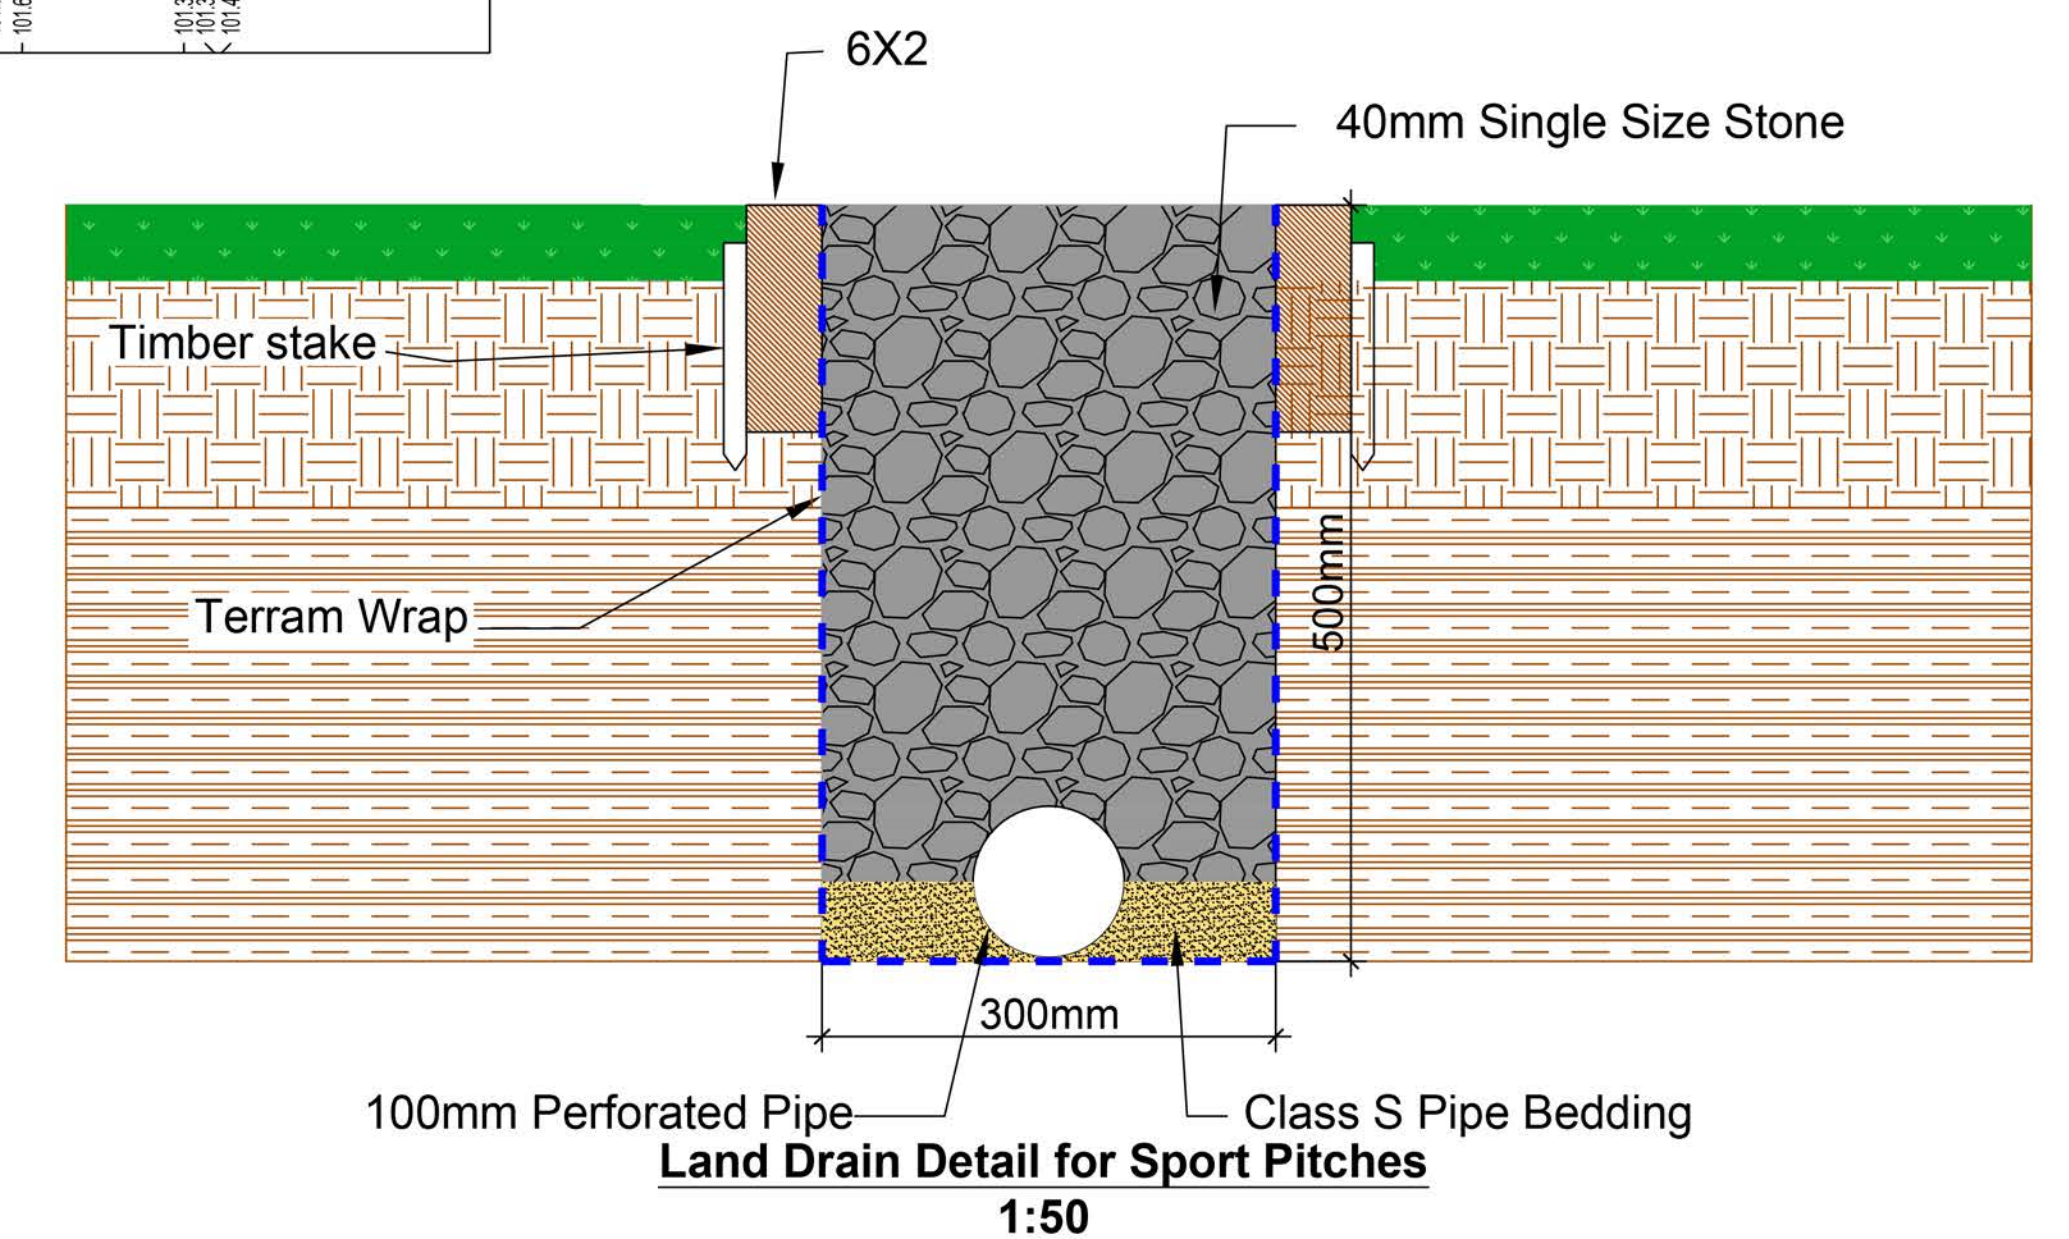
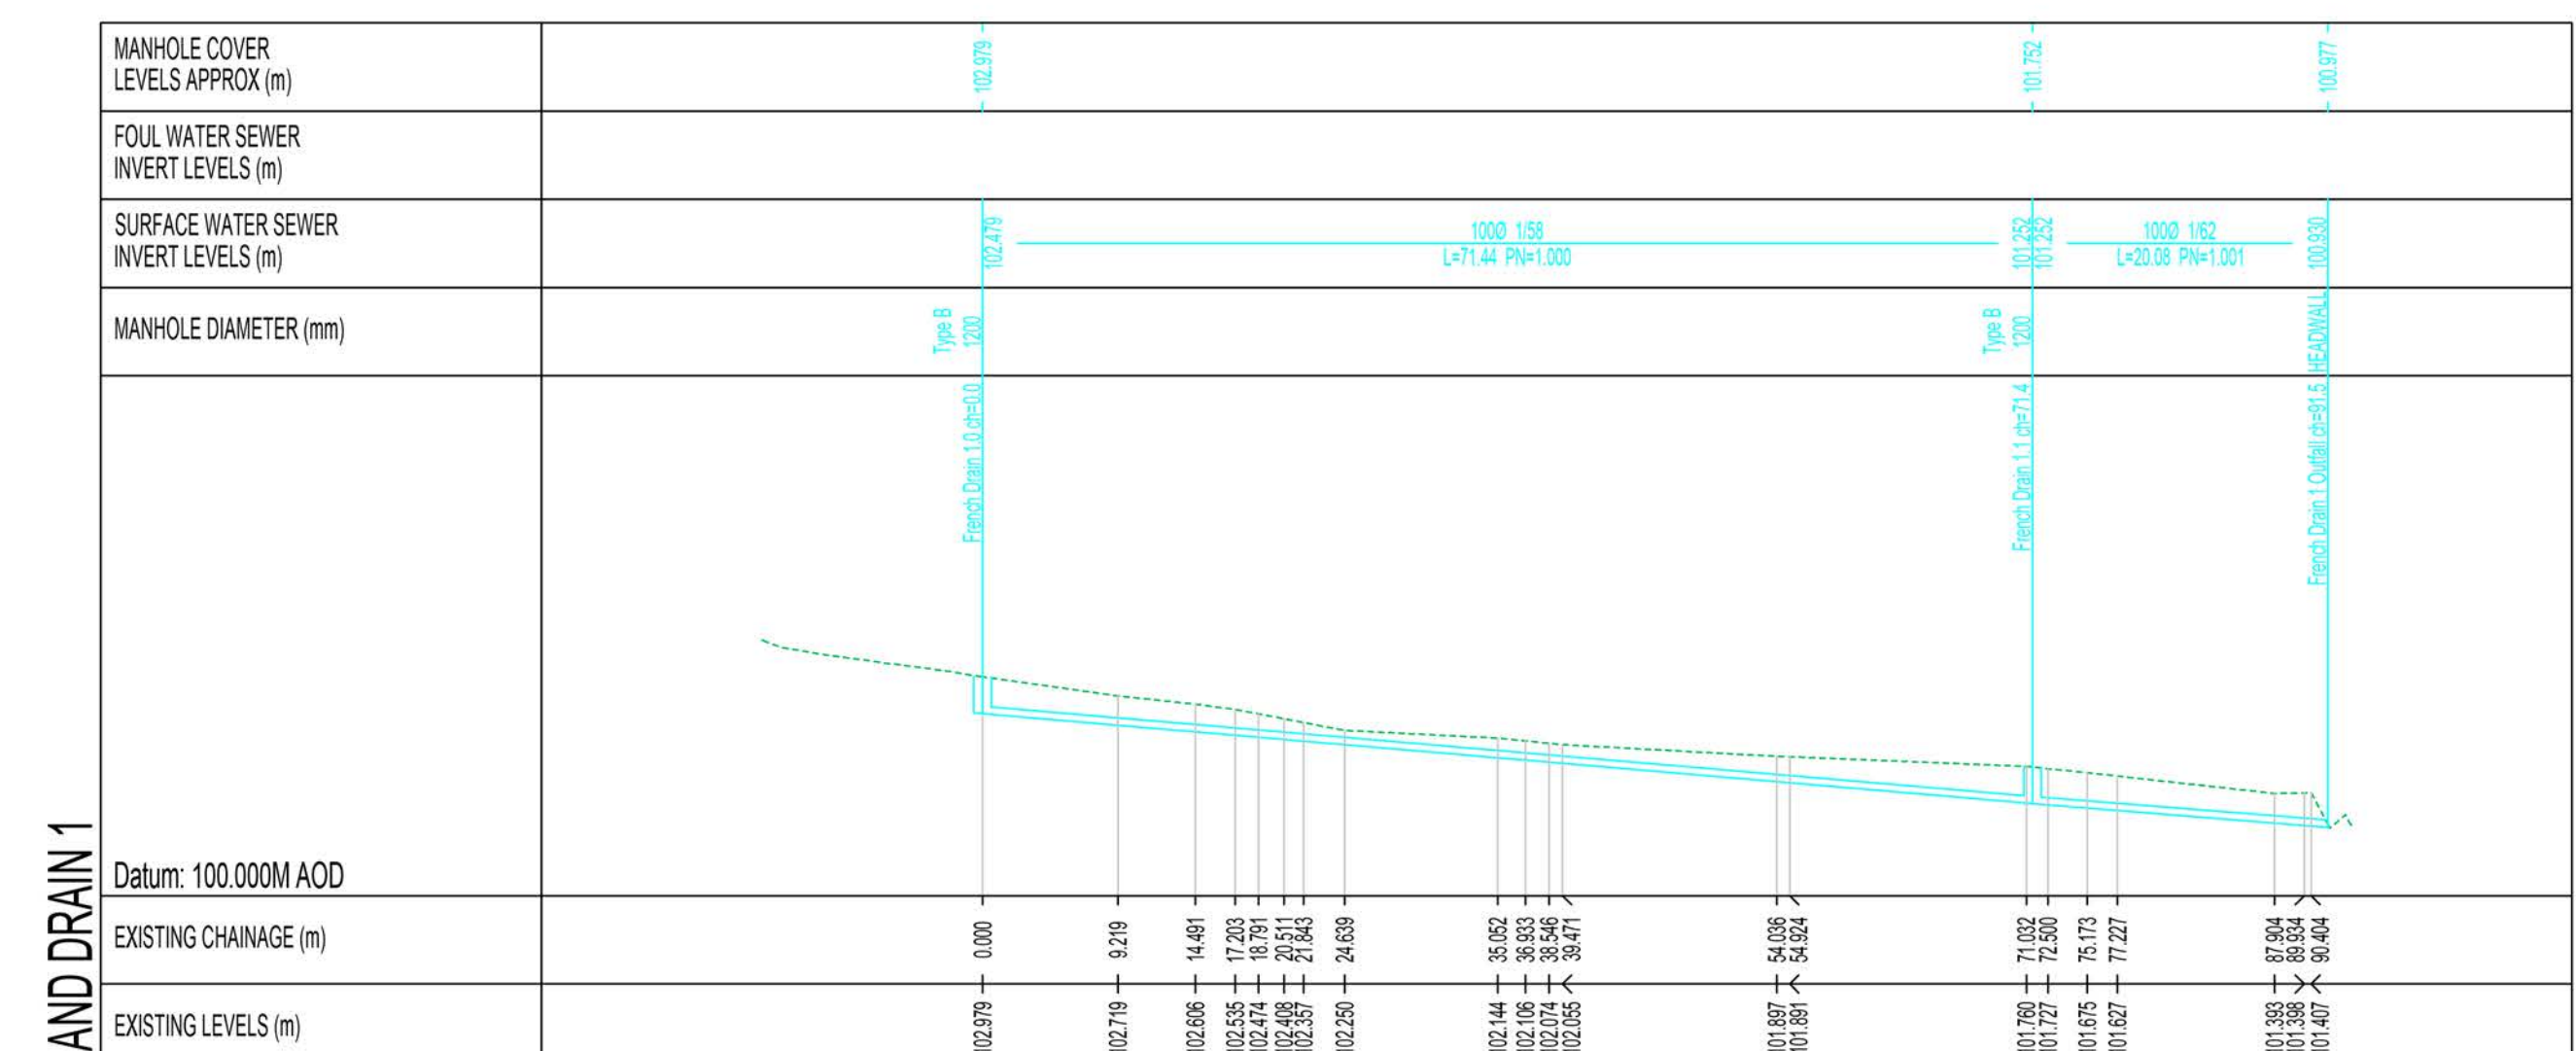


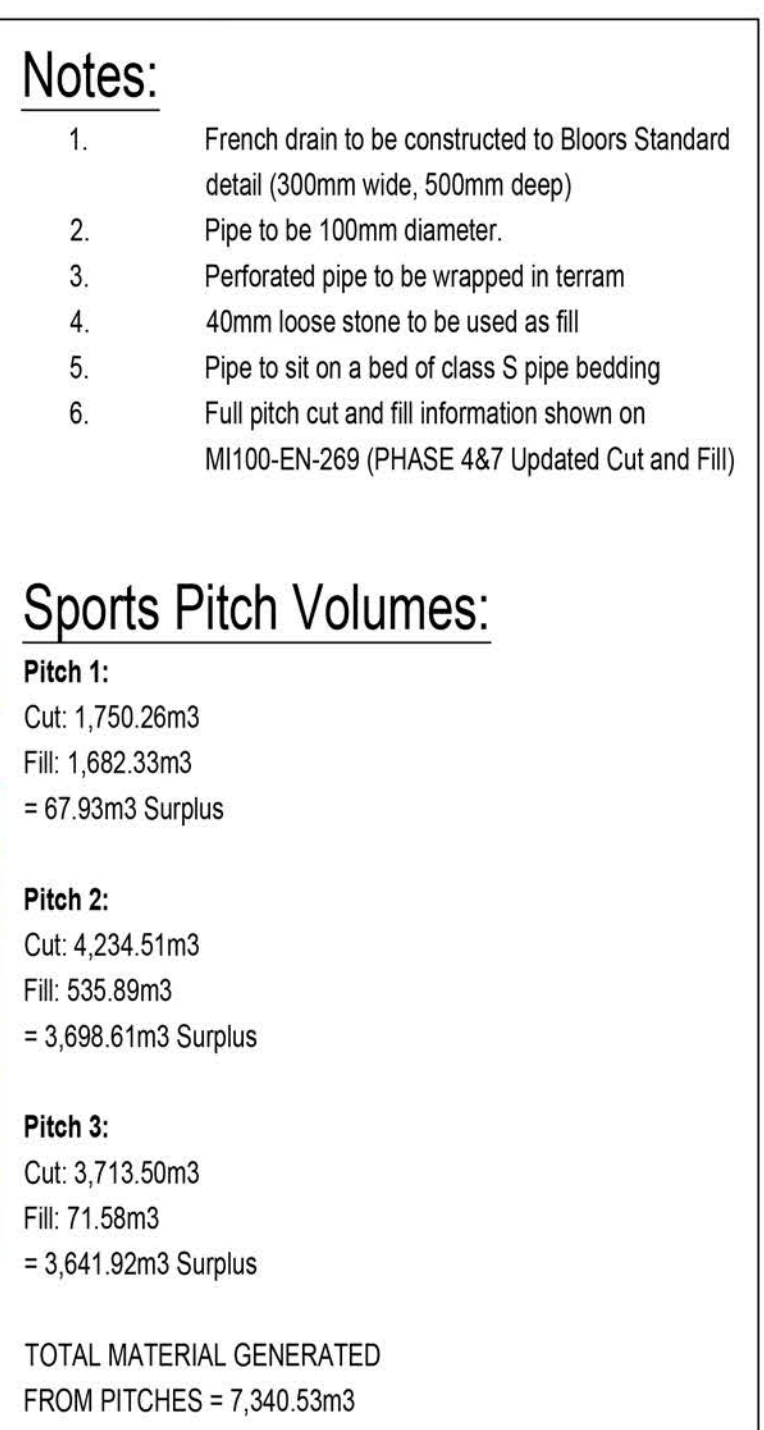

Revision.			
A	Existing topo levels added	10.02.23	DS
B	Land Drains added	20.02.23	DS
C	Large pitch moved to the east to avoid the clubhouse building. Topsoil detail added. Mounds and their volumes added	12.04.23	DS
D	Updated to latest sports pitch layout.	29.08.23	DS
E	Further drain added. Pitch make up detail updated with further topsoil information.	19.03.24	DS
F	Updated to landscaping layout. Paths design to be in with pitches and boundaries.	13.05.24	DS

Proposed Development at
NORMANDY WAY
HINCKLEY

Sports Pitch Levels

DATE: **24.06.22**
SCALE: **1:500 @ A1**
DRAWN: **DS**
CHECKED: **--**

BLOOR HOMES[®]

Drawing No: **M1100-EN-261F**